



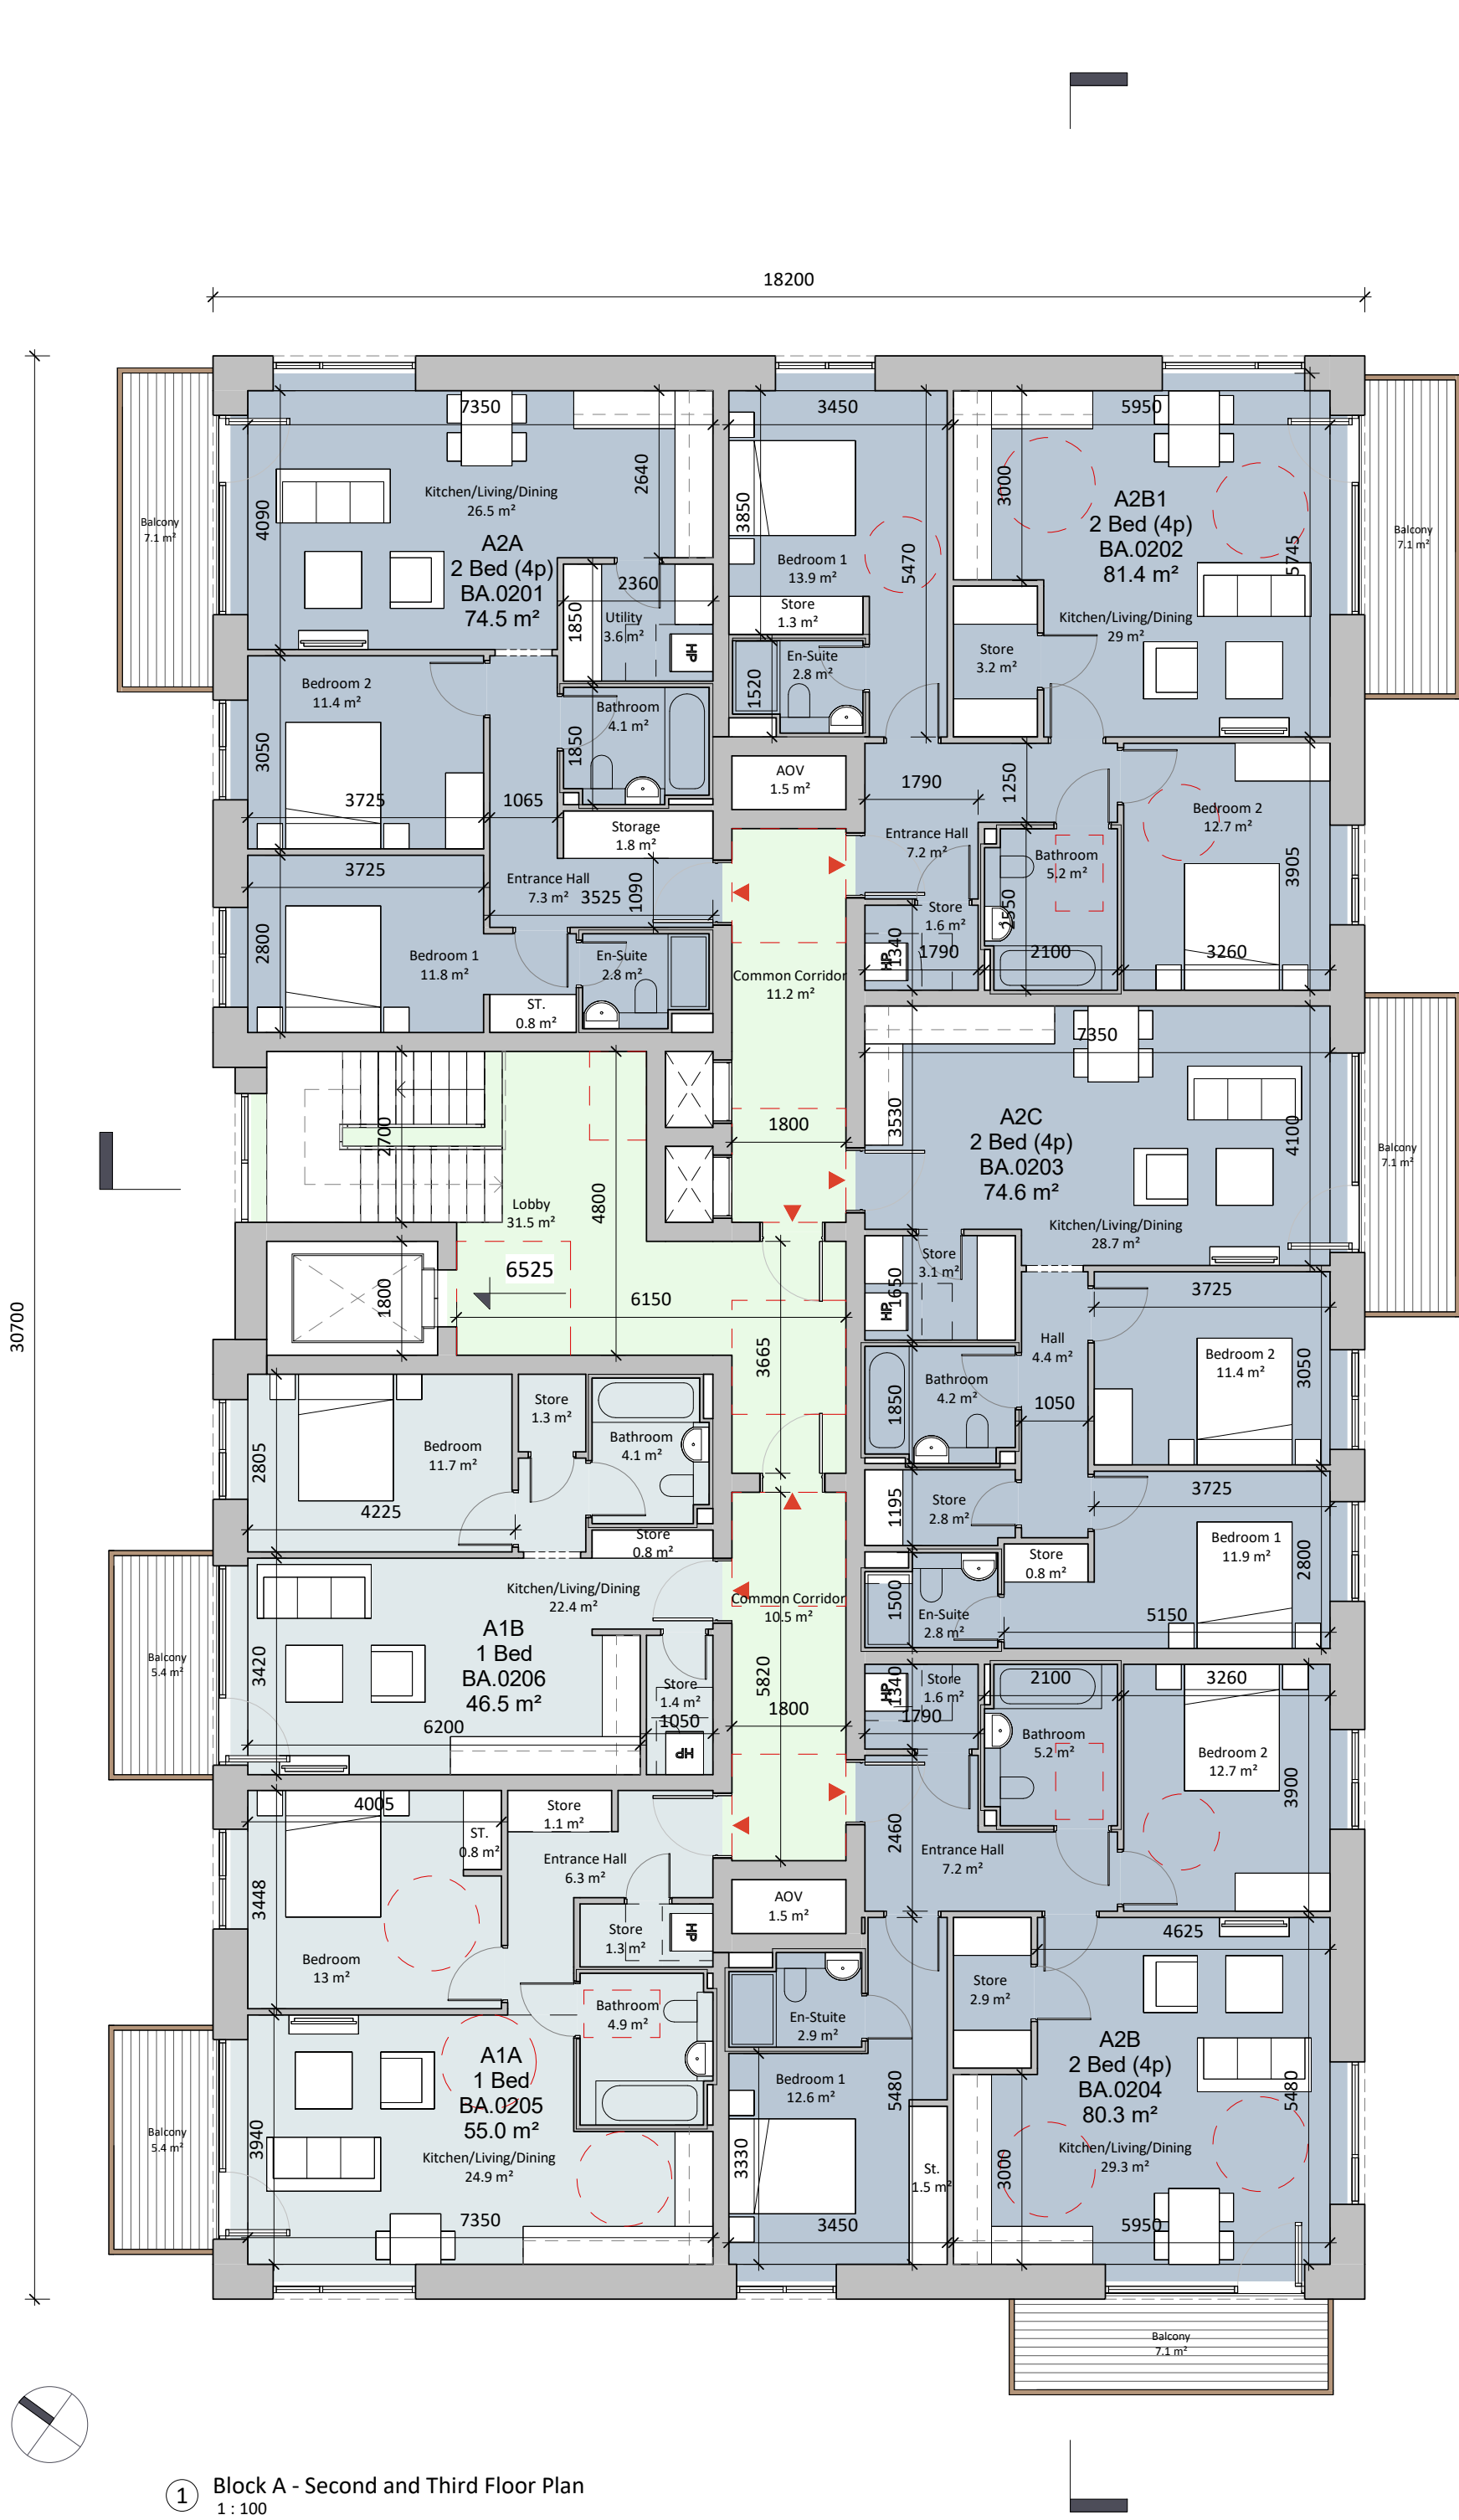


1 Block A - Second and Third Floor Plan
1 : 100

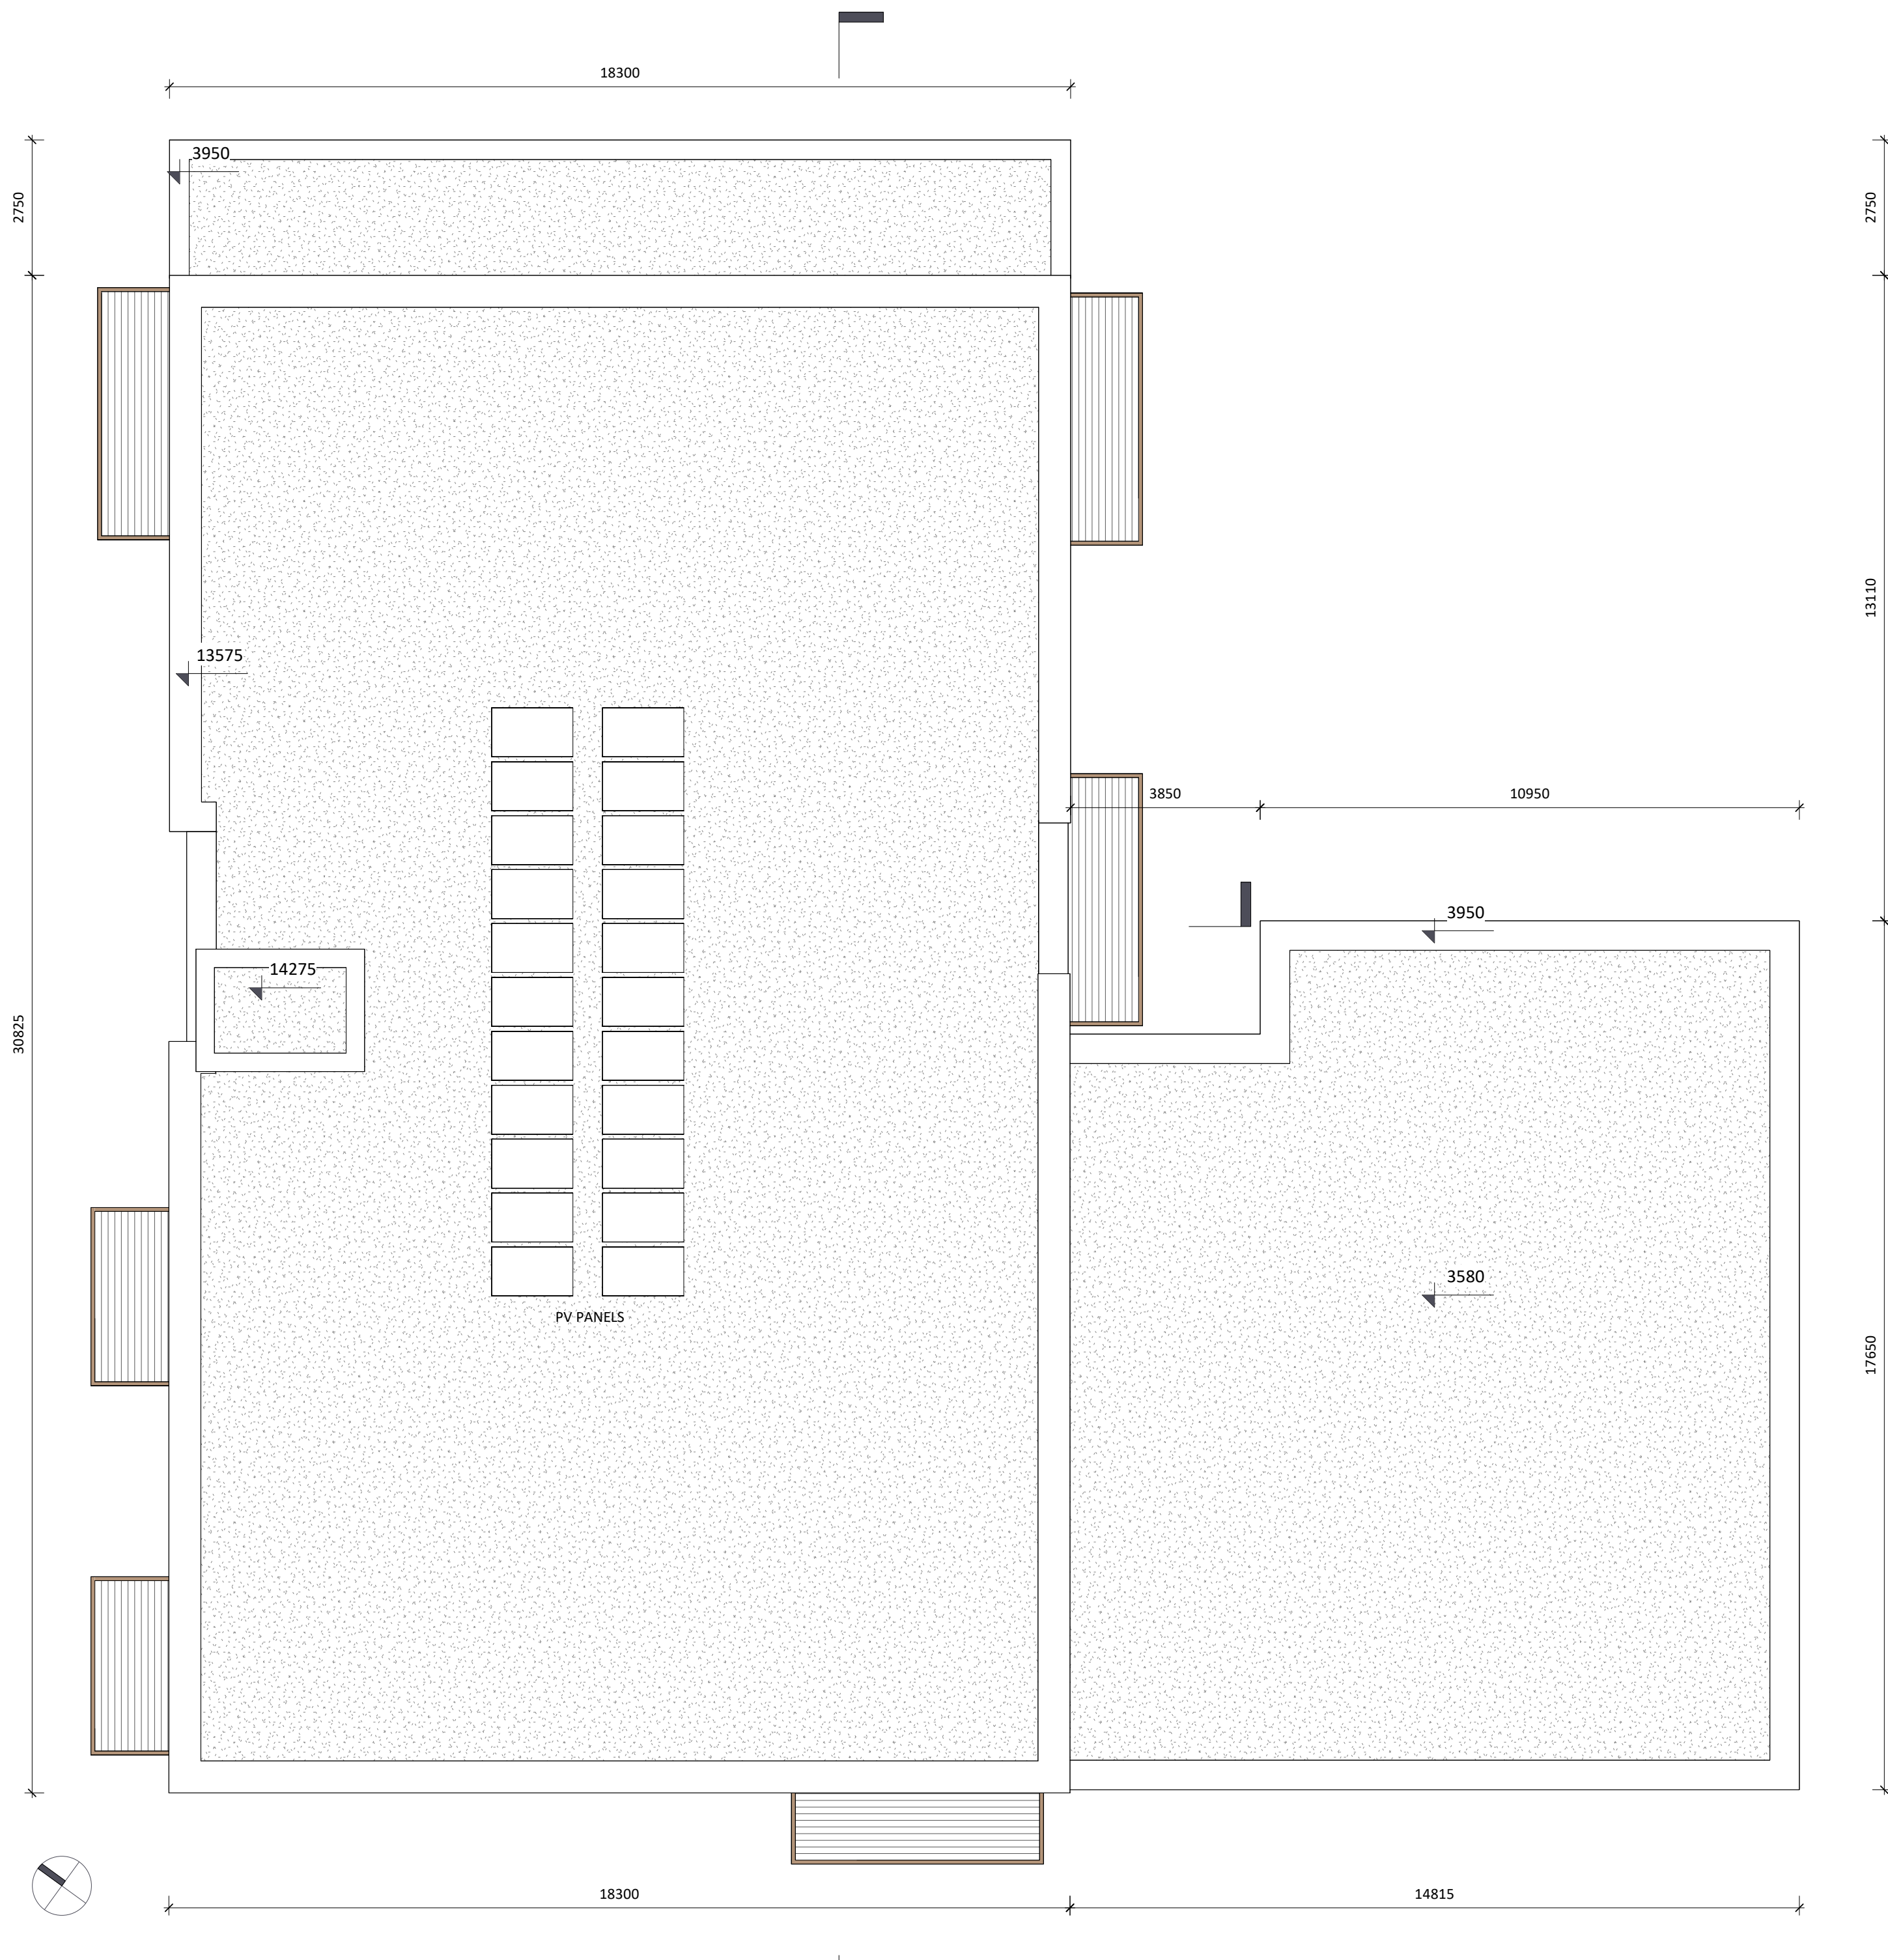

3 Block A - Roof Plan
1 : 100

Block A - Proposed Second, Third Floor Plan and Roof Plan

- 1 - Bed Apartment
- 2 - Bed Apartment

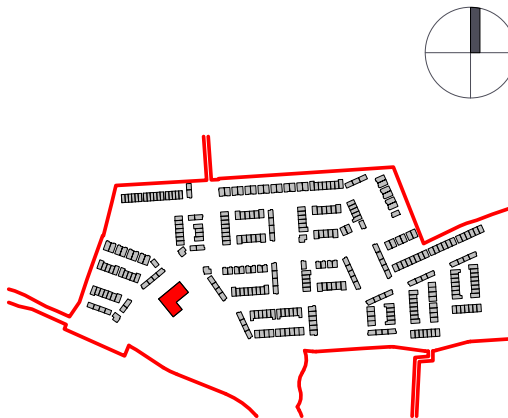

KEY PLAN

Revision Description	Date	Rev. No.	Issued by
For Planning	16.10.2026	A3-C01	IT

Any reference to fire safety design or performance is presented for coordination purposes only. Refer only to the granted Fire Safety Certificate, and fire consultant's information for fire safety design, specification and performance.

Figured dimensions only to be used. This drawing is copyright of O'Mahony Pike Architects Ltd. All information is shared as per approved use in accordance with ISO19650-2:2018, Table 5; Standard Codes for Suitability of Models and Documents and the BEP. If the 'Status' field is empty, this information has been shared at 50 - WIP.



architecture | urban design

email: info@omahonypike.com

tel: +353 1 202 7400

fax: +353 1 283 0822

www.omahonypike.com

Dublin

The Chapel

Mount St. Anne's

Milltown, Dublin 6

D06 XN52 Ireland

Cork

One South Mall

Cork City

Co. Cork

T12 CCN3 Ireland

Project Code:

26004

Scale @ A1:

As indicated

Project Lead:

SH

Date:

16.10.2026

Drawn By:

OP

Revision:

A3-C01

Job No.:

26004

Status:

A3

Purpose:

Planning

Project: Mixed Use Development
Location: Tinahask Upper, Money Big & Upper Little, Arklow, Co. Wicklow
Client: Castlethorn

Drawing Title: Block A - Proposed Second, Third Floor Plan and Roof Plan
Drawing No.: 26004-OMP-BA-ZZ-DR-A-1001

Source File: Autodesk Docs://26004 - Tinahask Upper/26004-OMP-BA-ZZ-M3-A-0001.rvt