




① Block A - Front Elevation
1:100



② Block A - Right Elevation
1:100




④ Block A - Rear Elevation
1:100

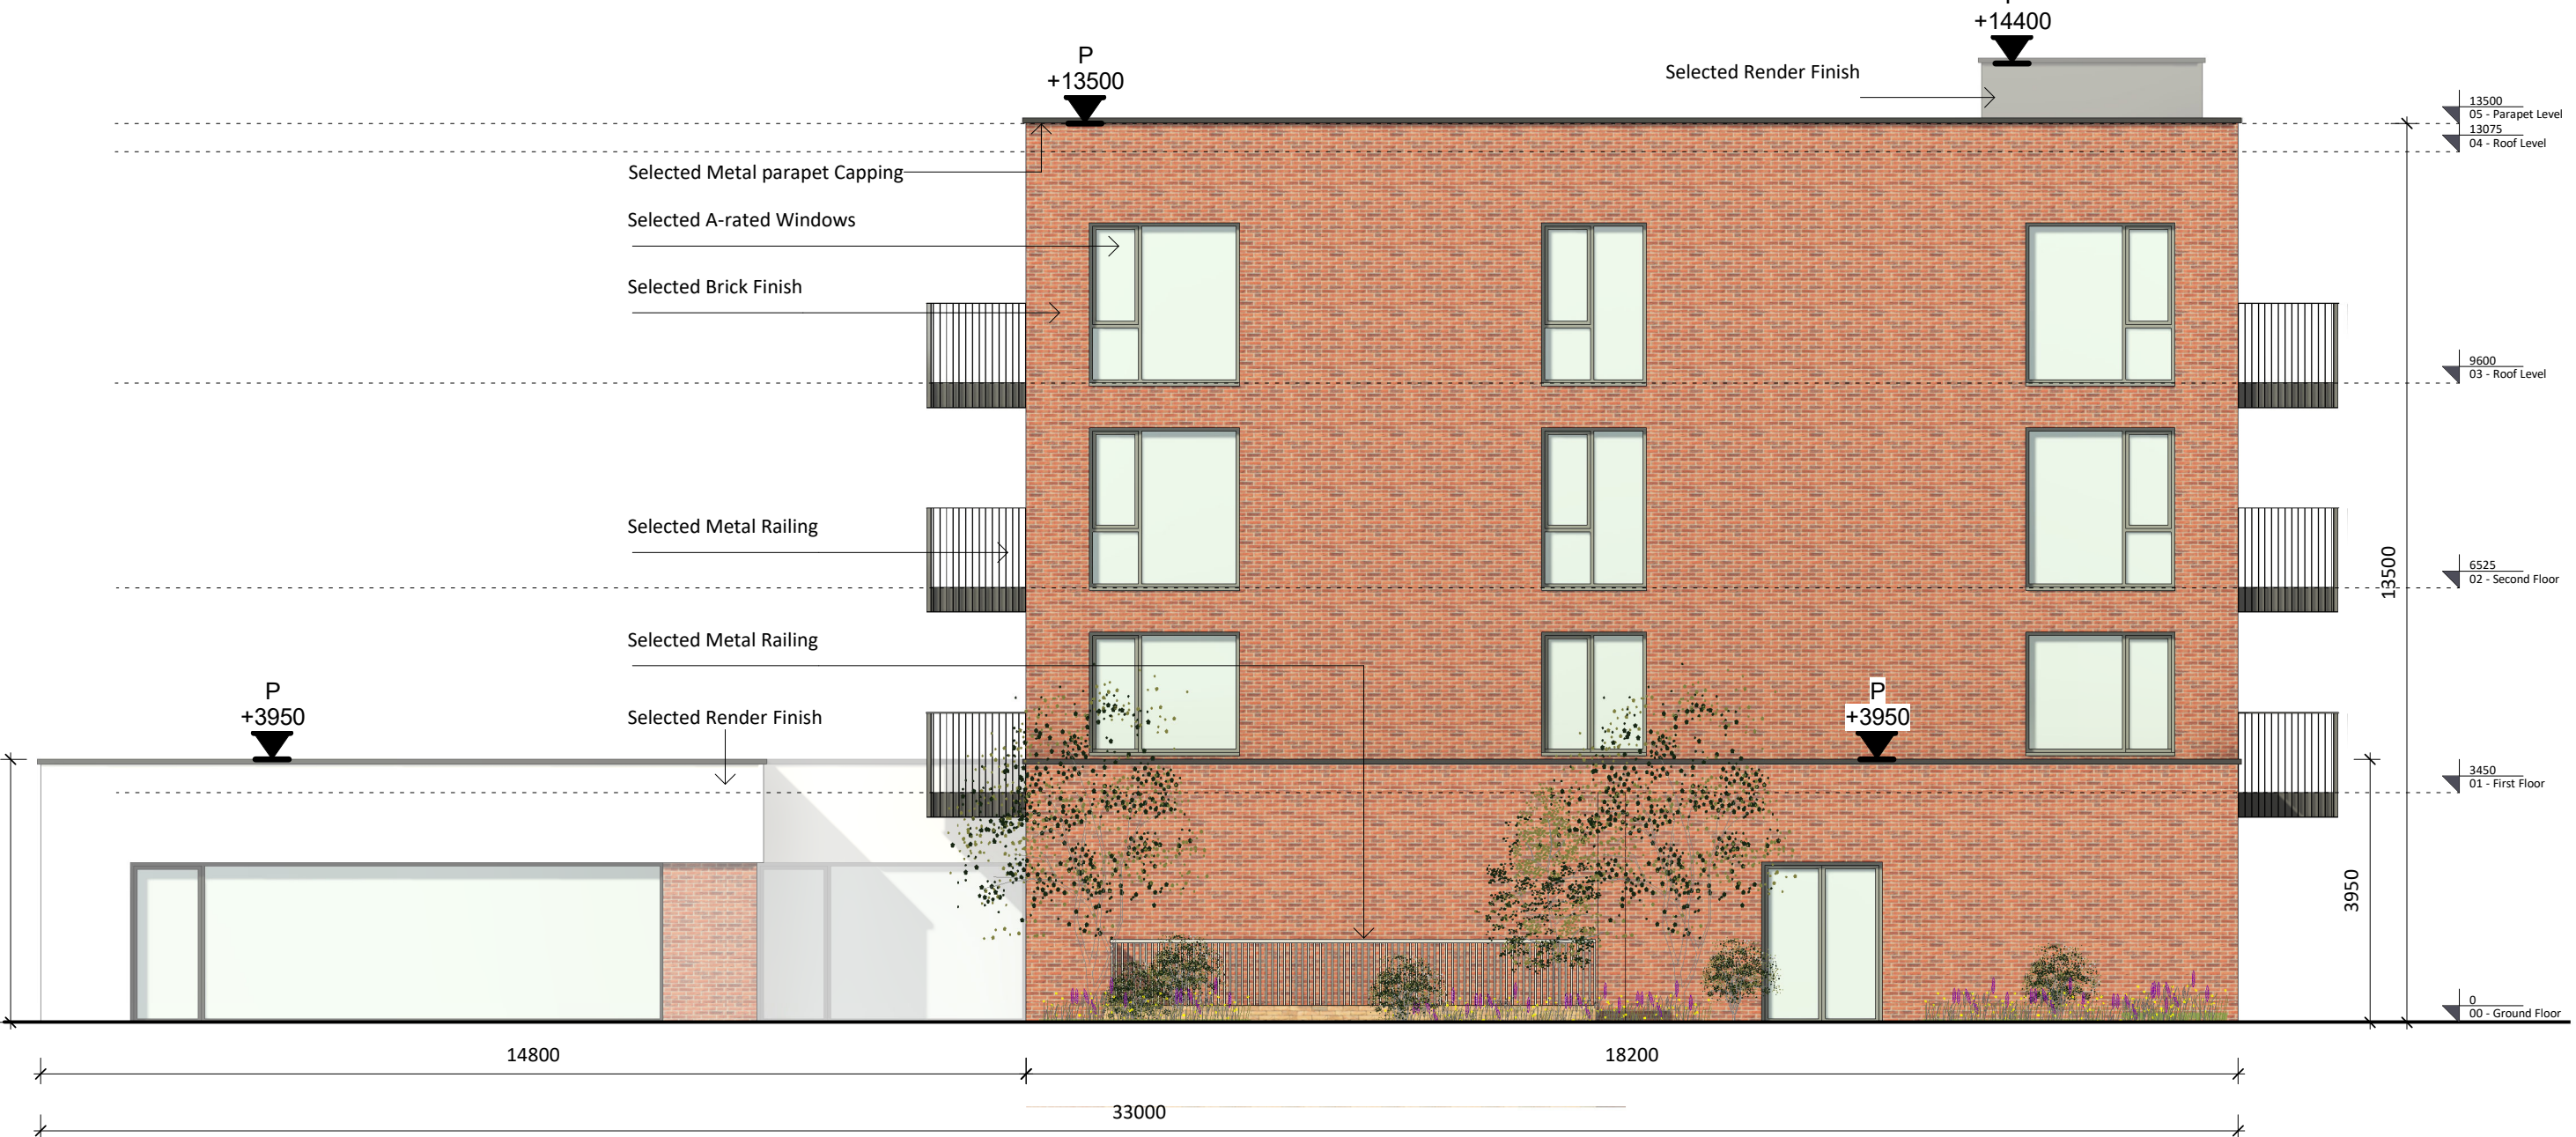

③ Block A - Left Elevation
1:100

Block A - Proposed Elevations

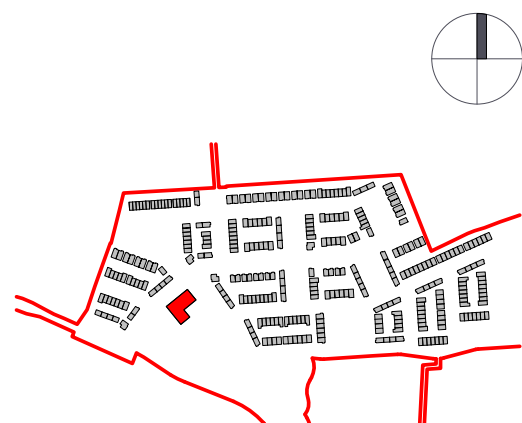

KEY PLAN

Revision Description	Date	Rev. No.	Issued by
For Planning	16.10.2026	A3-C01	IT

Any reference to fire safety design or performance is presented for coordination purposes only. Refer only to the granted Fire Safety Certificate, and fire consultant's information for fire safety design, specification and performance.

Figured dimensions only to be used. This drawing is copyright of O'Mahony Pike Architects Ltd. All information is shared as per approved use in accordance with ISO19650-2:2018, Table 5; Standard Codes for Suitability of Models and Documents and the BEP. If the 'Status' field is empty, this information has been shared at 50 - WIP.

omahony pike

architecture | urban design
email: info@omahonypike.com
tel: +353 1 202 7400
fax: +353 1 283 0822
www.omahonypike.com

Dublin
The Chapel
Mount St. Anne's
Milltown, Dublin 6
D06 XN52 Ireland

Cork
One South Mall
Cork City
Co. Cork
T12 CCN3 Ireland

Project Code: 26004

Project Lead: SH

Drawn By: OP

Job No.: 26004

Purpose: Planning

Scale @ A1: As indicated

Date: 16.10.2026

Revision: A3-C01

Status: A3

Project: Mixed Use Development
Location: Tinahask Upper, Money Big & Upper Little, Arklow, Co. Wicklow
Client: Castlethorn

Drawing Title: Block A - Proposed Elevations

Drawing No.: 26004-OMP-BA-ZZ-DR-A-2000

Source File: Autodesk Docs//26004 - Tinahask Upper/26004-OMP-BA-ZZ-M3-A-0001.rvt