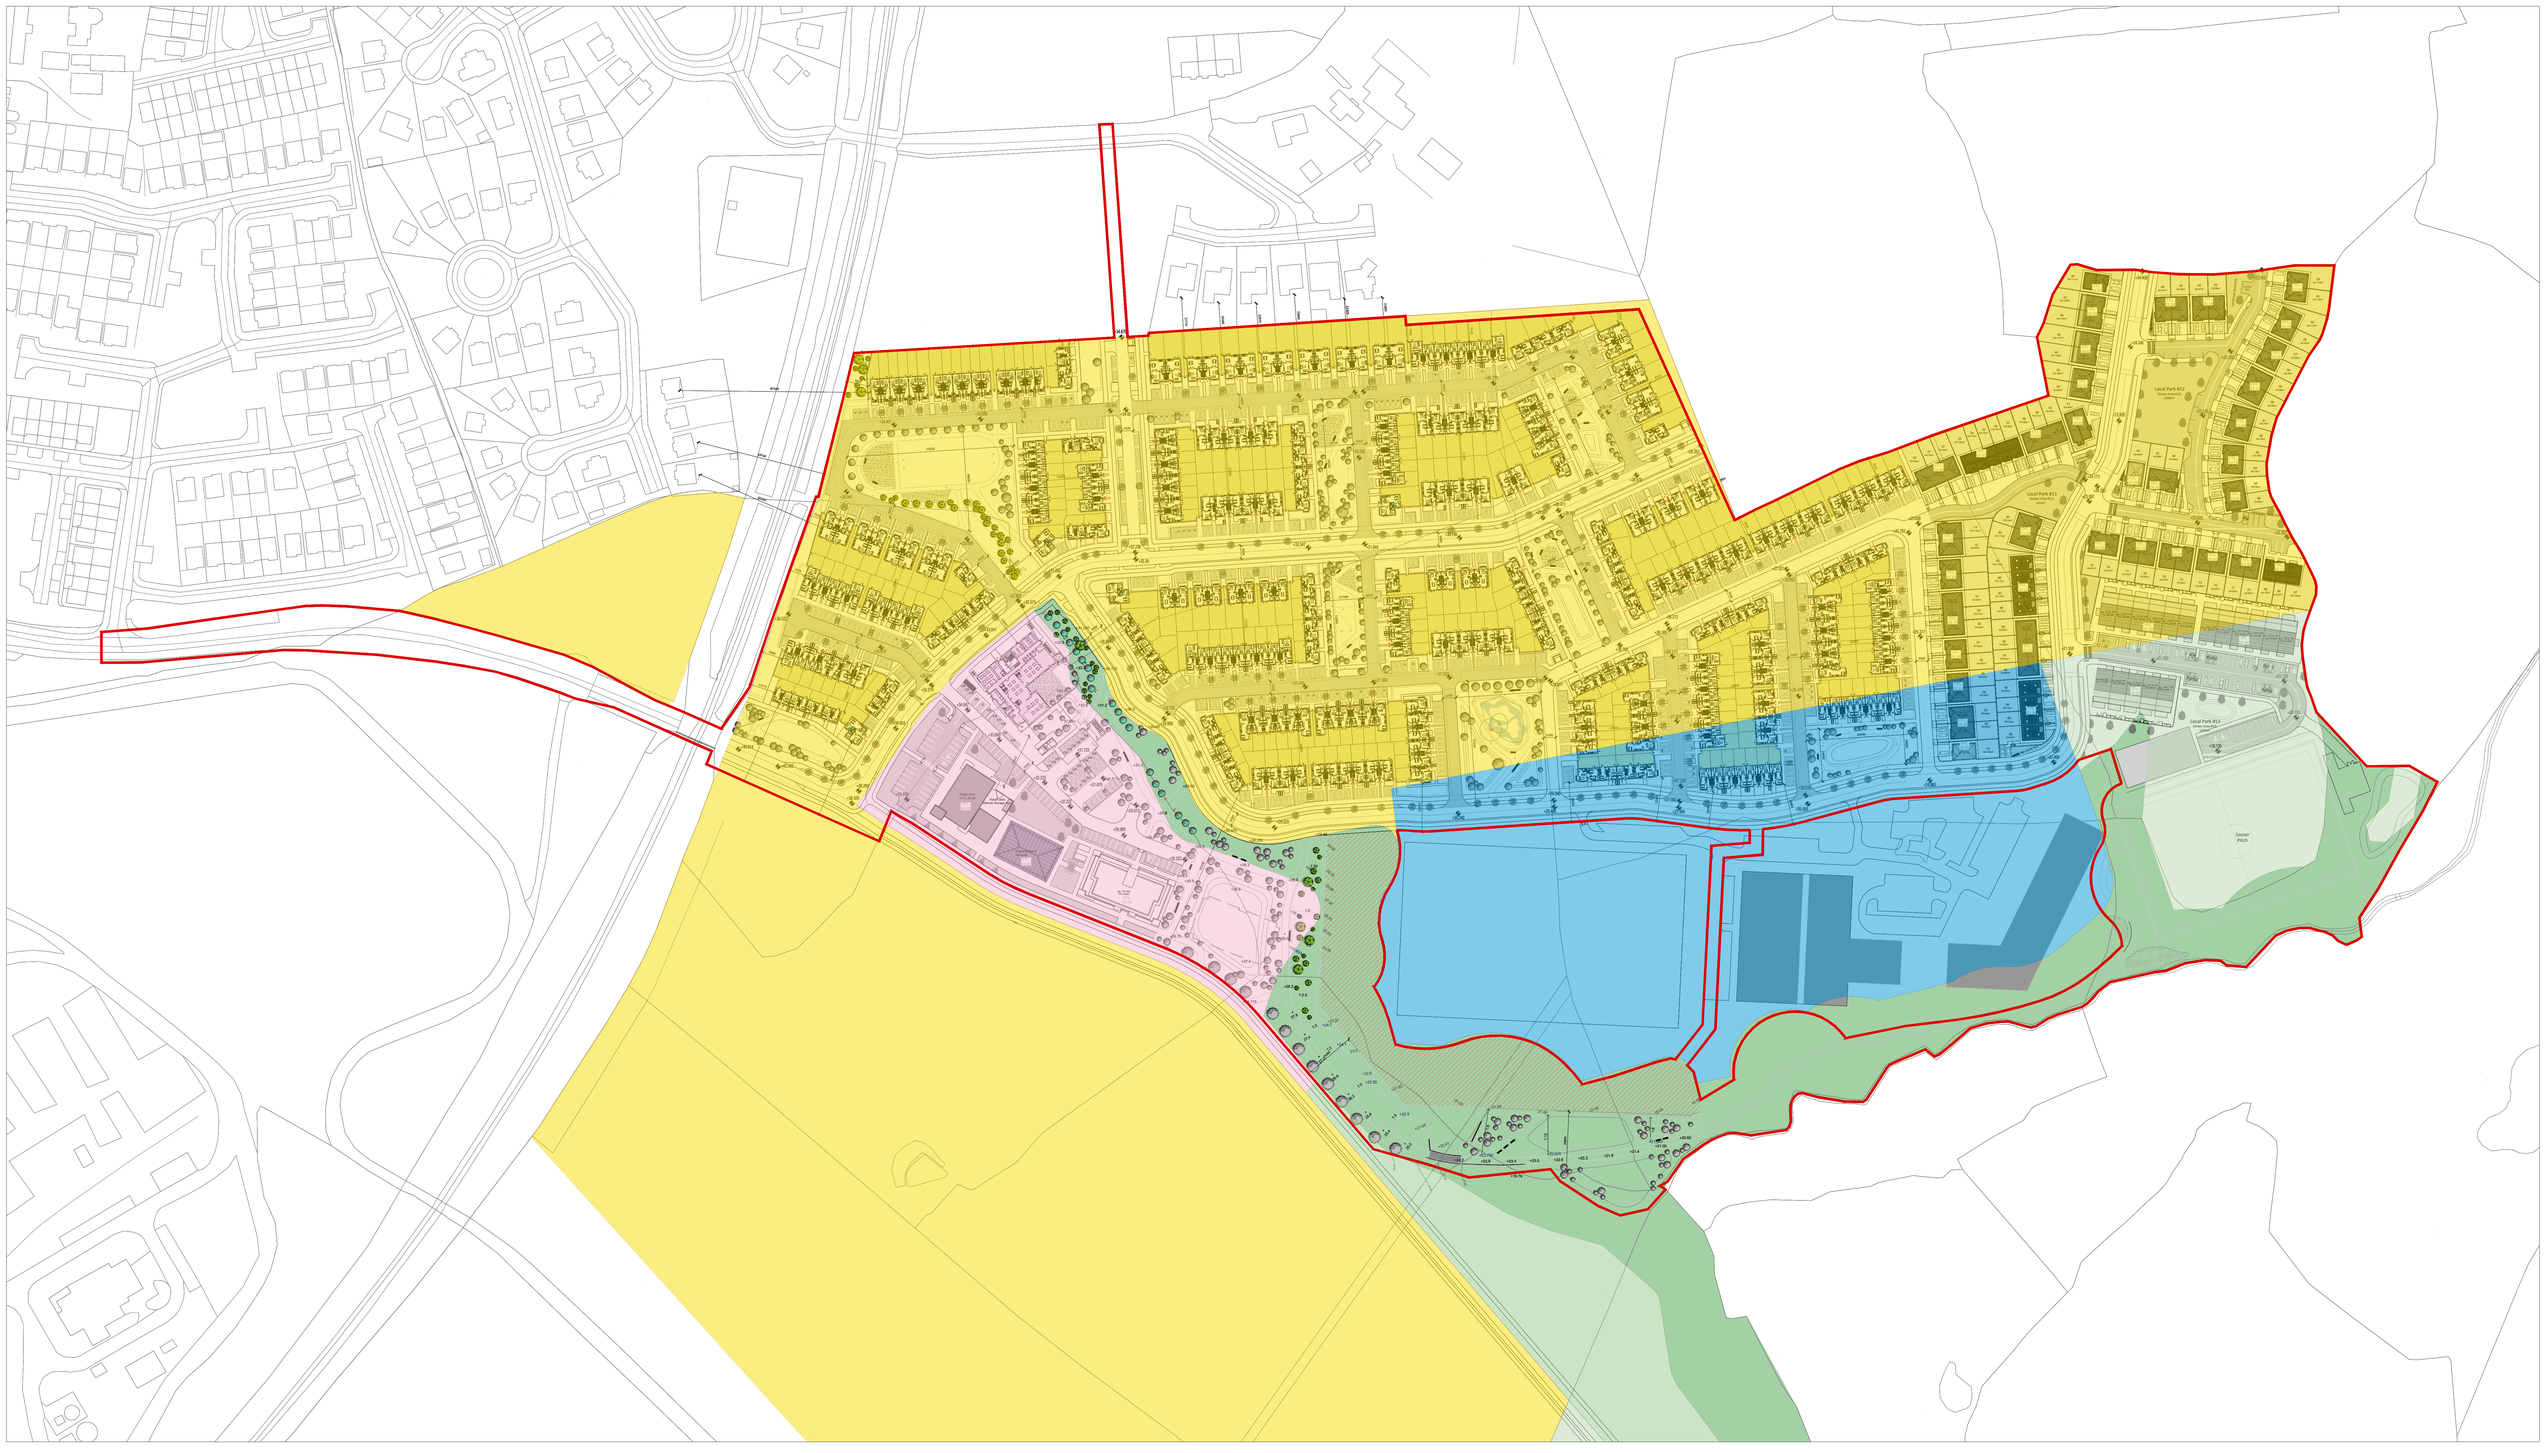

Proposed Amendment Application - Overall Site Plan - Zoning

- Amendment application site outlined in red
- Lands adjoining the application site in which the applicant has an interest outlined in blue
- Proposed area to be added to school site (0.65 Ha)

Zoning as per PMA Map No. 1 Varient 6

- New Residential
- Community & Education
- Local Shops & Services
- Open Space 1
- Open Space 2
- Active Open Space

OS MAP REF: 4427-25; 4428-C; 4486-A; 4485-B
Tailte Éireann Licence No. CYAL50511690
Copyright Tailte Éireann - Surveying and Government of Ireland
All dimensions in millimeters.
All levels (in metres) are related to Malin Head datum.

Revision Description	Date	Rev. No.	Issued by
For Planning	16-10-2026	A3-C01	CPI

Any reference to fire safety design or performance is presented for coordination purposes only. Refer only to the granted Fire Safety Certificate, and fire consultant's information for fire safety design, specification and performance.

Figured dimensions only to be used. This drawing is copyright of O'Mahony Pike Architects Ltd. All information is shared as per approved use in accordance with ISO19650-2:2018, Table 5; Standard Codes for Suitability of Models and Documents and the BEP. If the 'Status' field is empty, this information has been shared at S0 - WIP.

o'mahony pike

architecture|urban design
email: info@omahonypike.com
tel: +353 1 202 7400
fax: +353 1 283 0822
www.omahonypike.com

Dublin
The Chapel
Mount St. Anne's
Milltown, Dublin 6
D06 WX52 Ireland

Cork
One South Mall
Cork City
Co. Cork
T12 CCN3 Ireland

Project Code:	26004	**Scale @** A0:	1/1000
Project Lead:	SH	**Date Printed:**	16-10-2026
Drawn By:	RA	**Current Rev.:**	C01
Job No.:	26004	**Status:**	A3
Purpose:	For Planning		

Project: Mixed Use Development
Location: Tinahask Upper, Money Big & Money Little, Arklow, Co. Wicklow
Client: Castlethorn

Drawing Title: Proposed Amendment Application - Overall Site Plan - Zoning
Drawing No.: 26004-OMP-01-00-DR-A-1800

Source File: 26004-OMP-01-00-DR-A-1800 (ZONING).DWG