


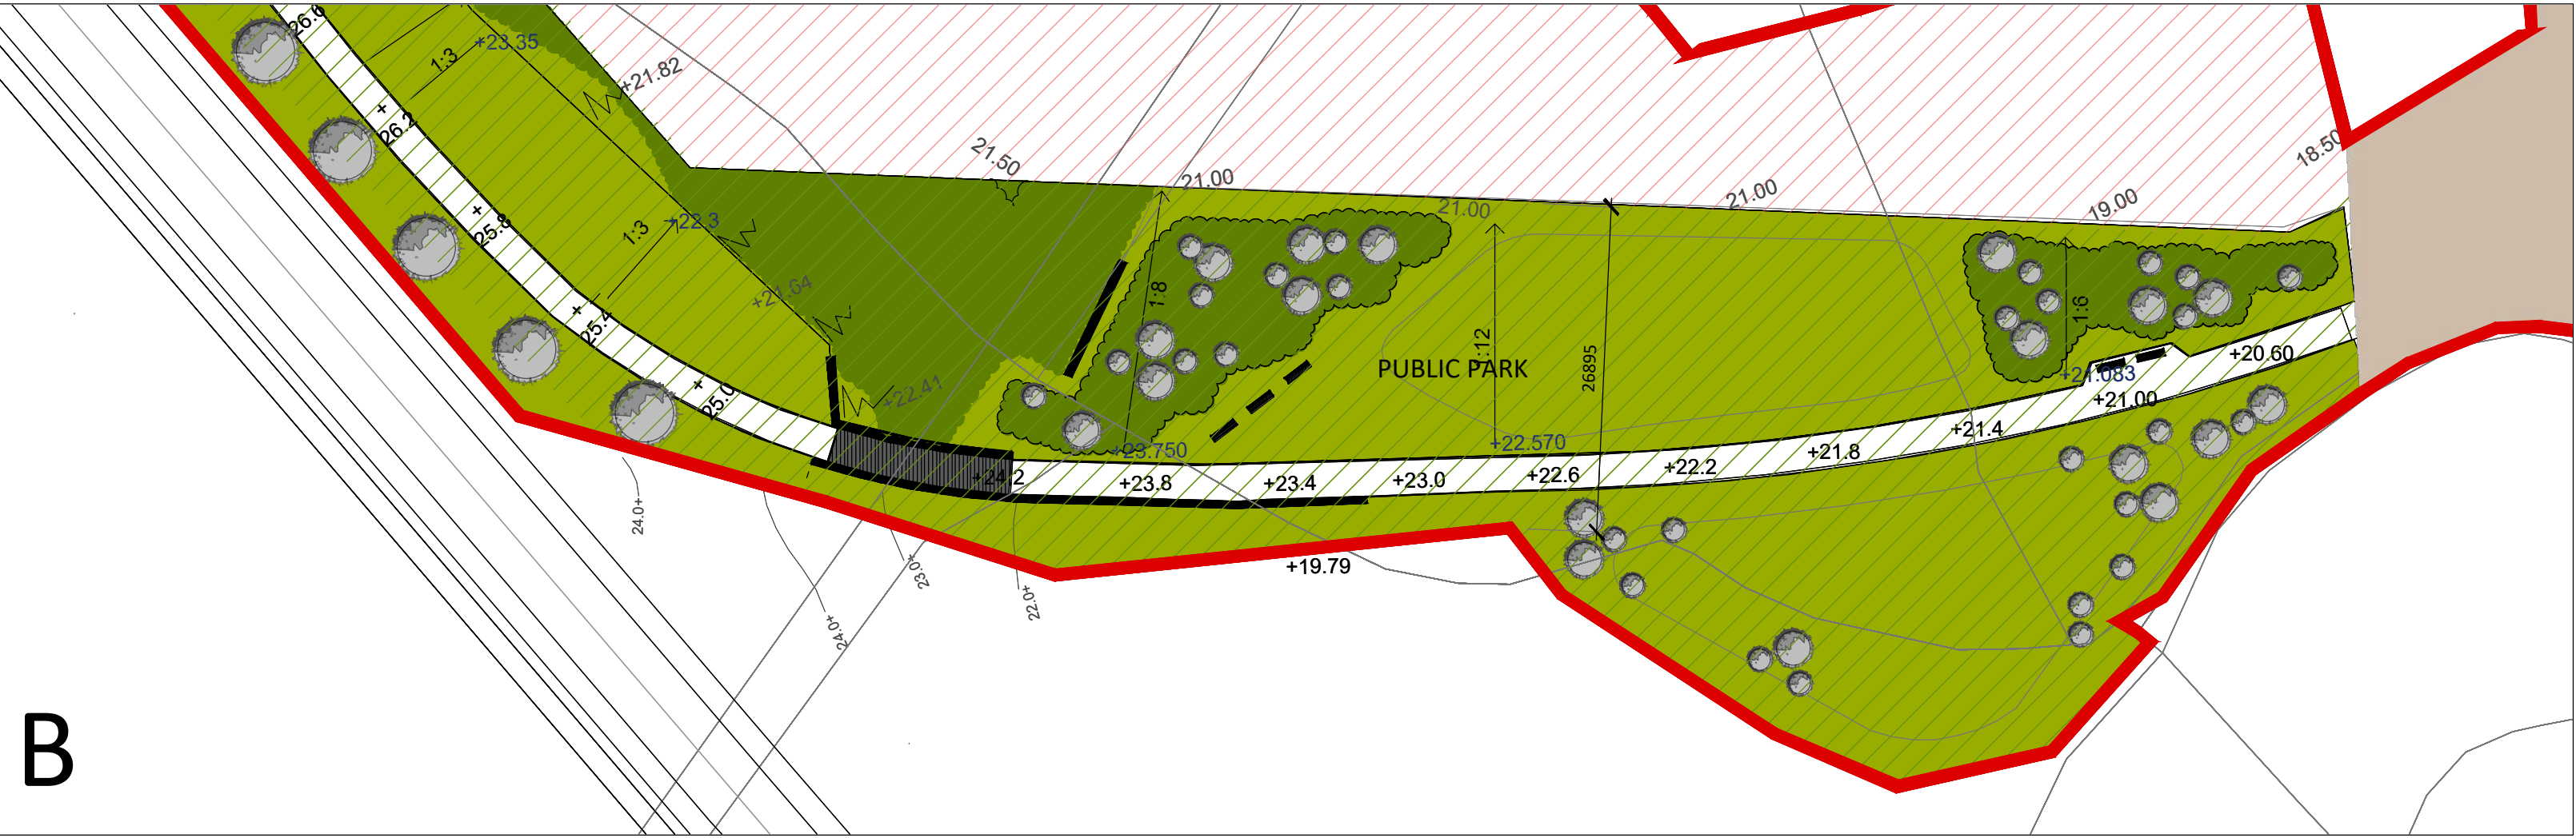

Project:	Mixed Use Development
Location:	Tinahask Upper, Money Big & Money Little, Arklow, Co. Wicklow
Client:	Castlethorn
Drawing Title:	Proposed Masterplan - Sheet 1
Drawing No.:	26004-OMP-01-00-DR-A-1002