




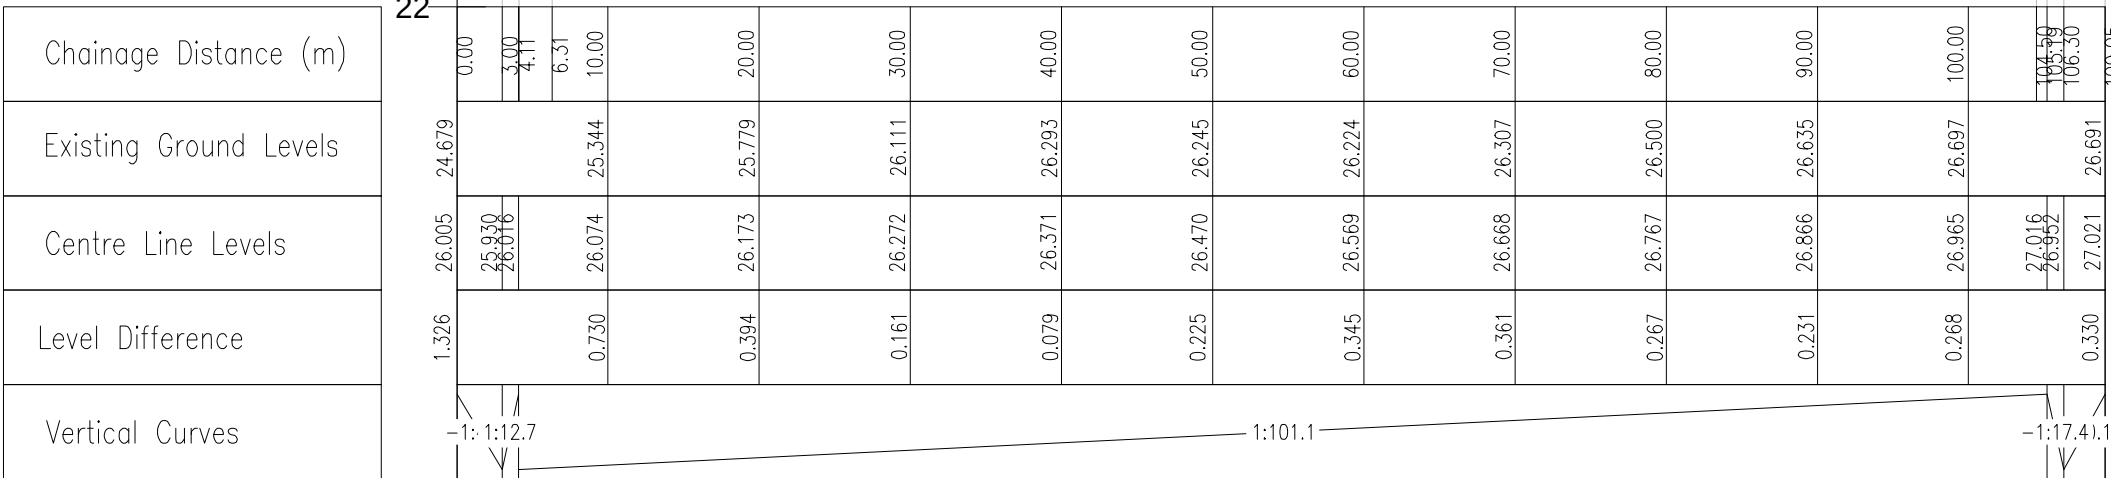


14 - LONGSECTION
SCALE: H 1:500,V 1:100. DATUM: 22.000

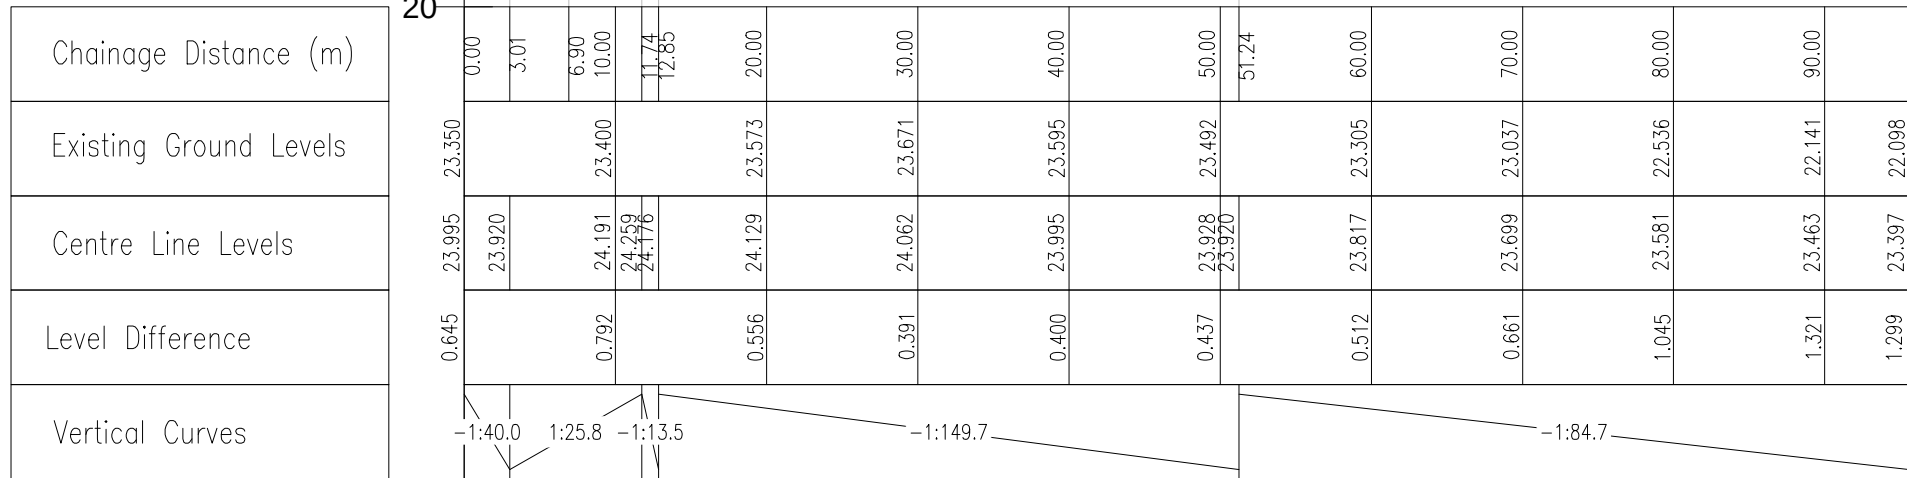


16 - LONGSECTION
SCALE: H 1:500,V 1:100. DATUM: 20.000

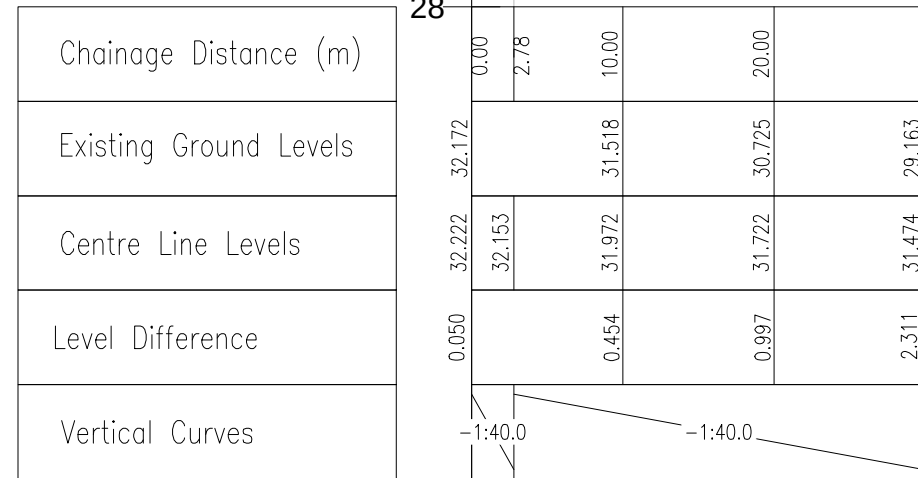


23
SCALE: H 1:500,V 1:100. DATUM: 28.000

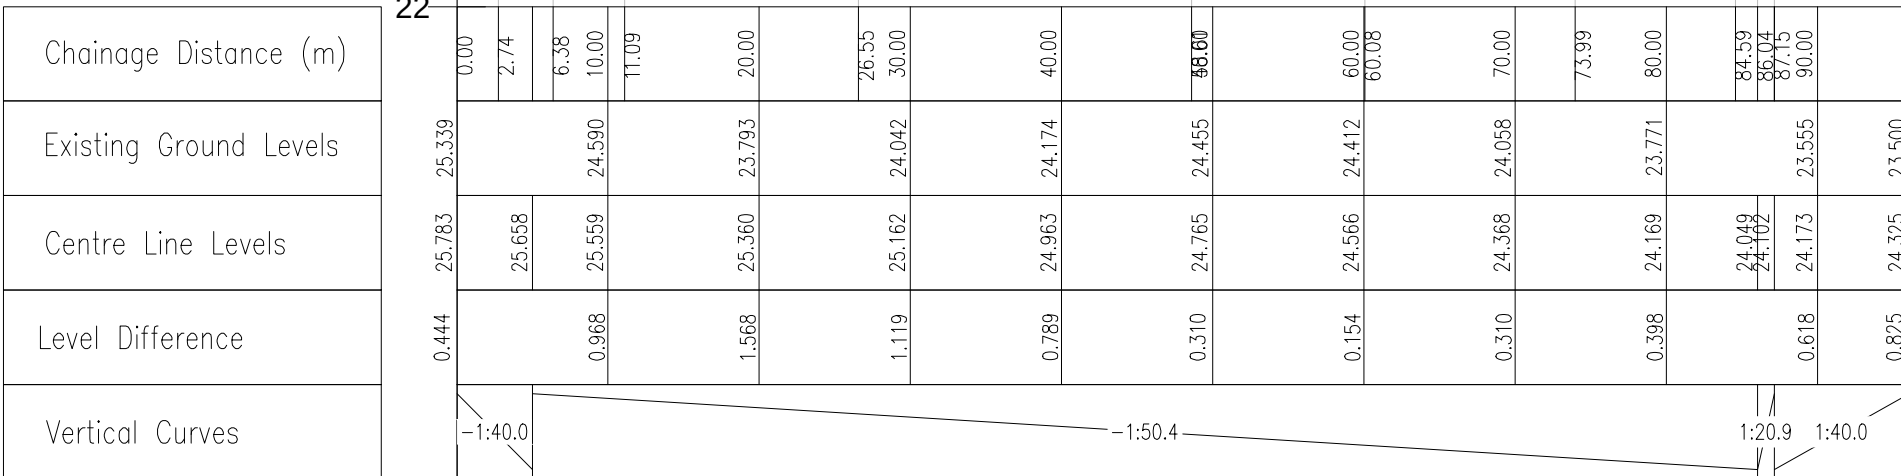


17 - LONGSECTION
SCALE: H 1:500,V 1:100. DATUM: 22.000

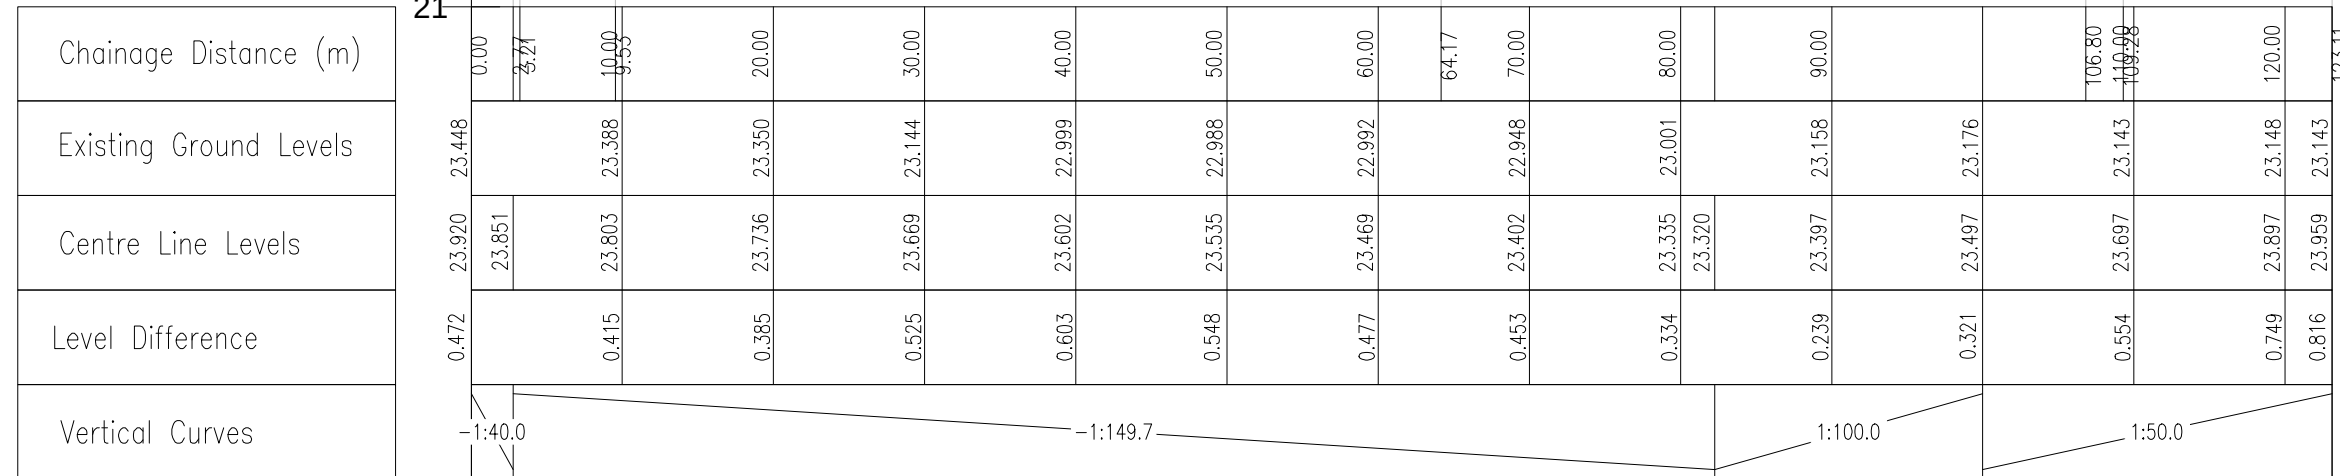


19 - LONGSECTION
SCALE: H 1:500,V 1:100. DATUM: 21.000

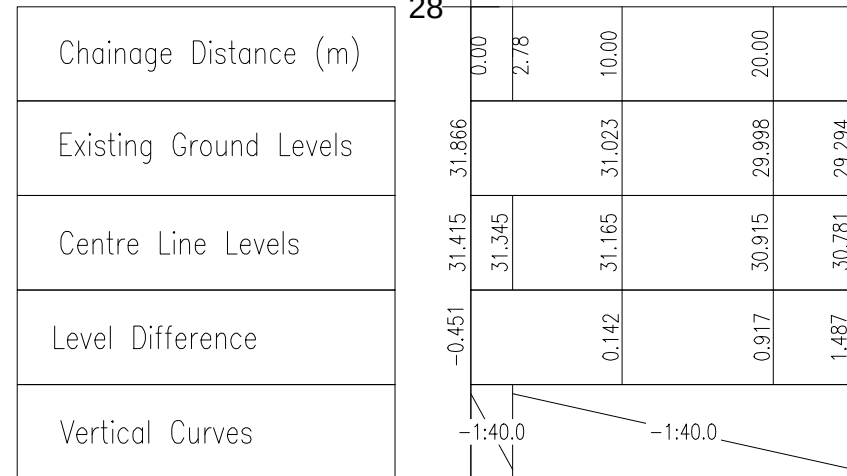


24
SCALE: H 1:500,V 1:100. DATUM: 28.000

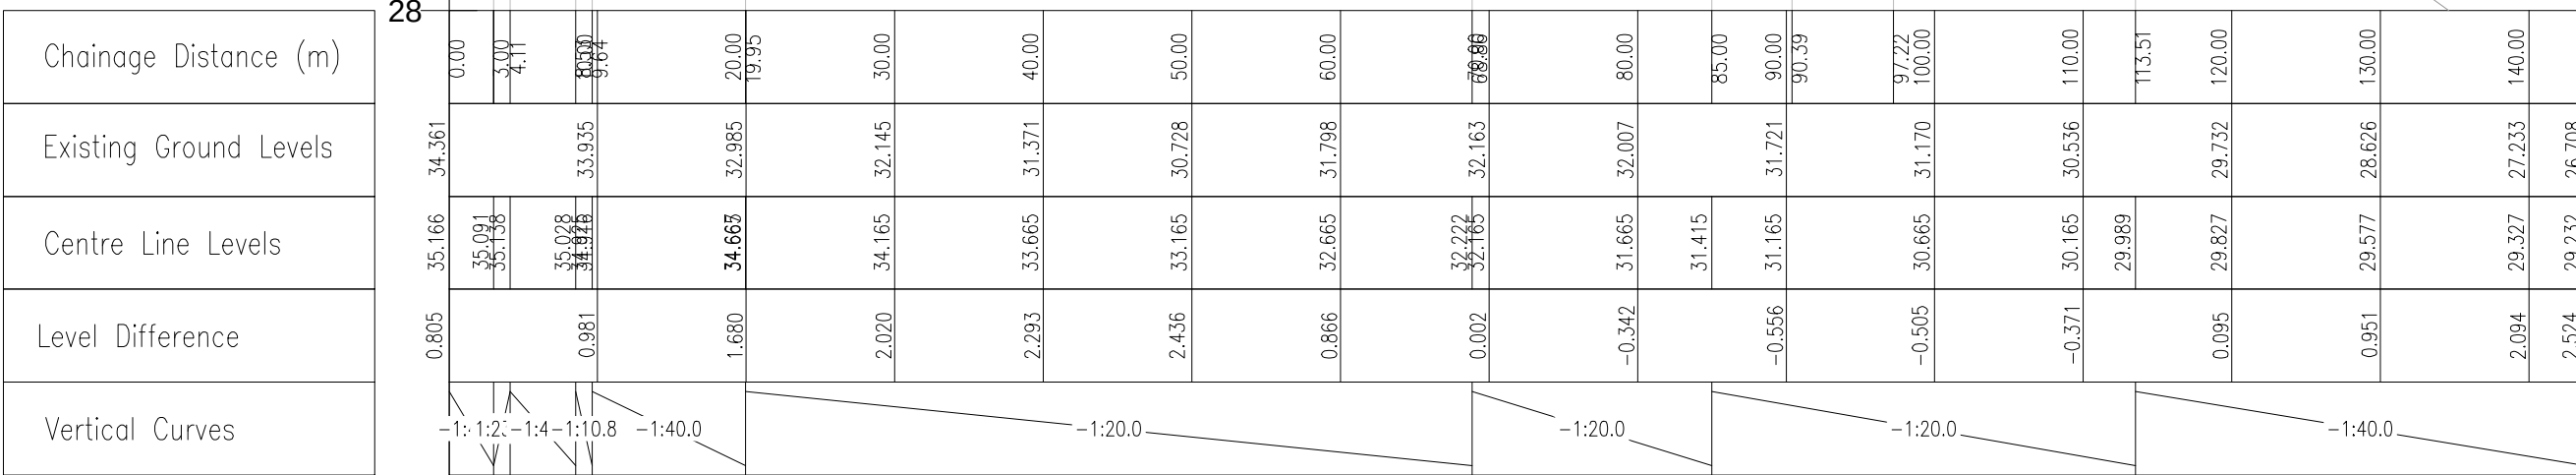

20
SCALE: H 1:500,V 1:100. DATUM: 28.000

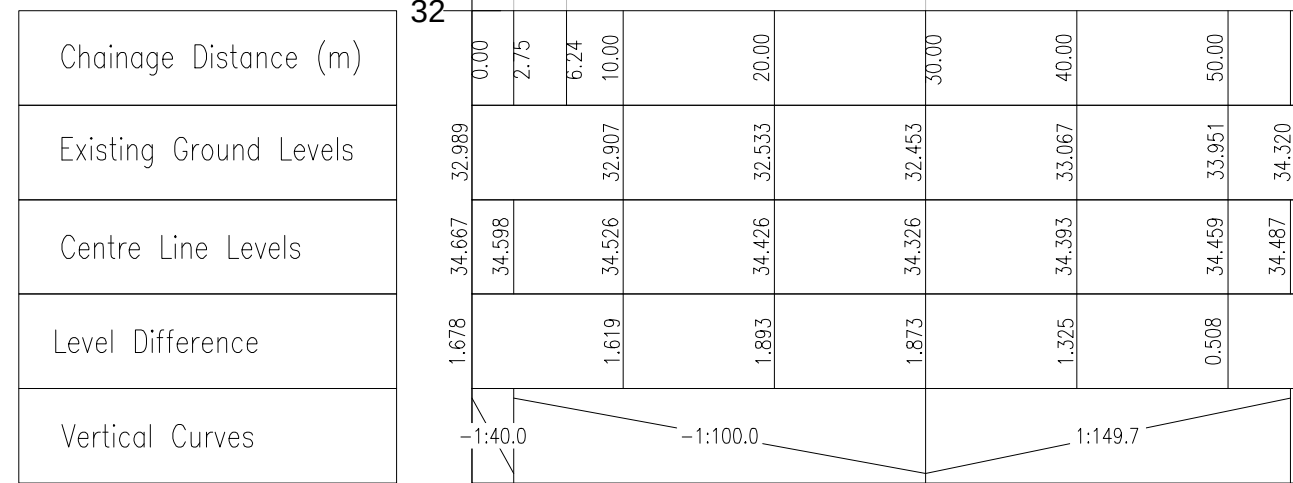

21
SCALE: H 1:500,V 1:100. DATUM: 32.000

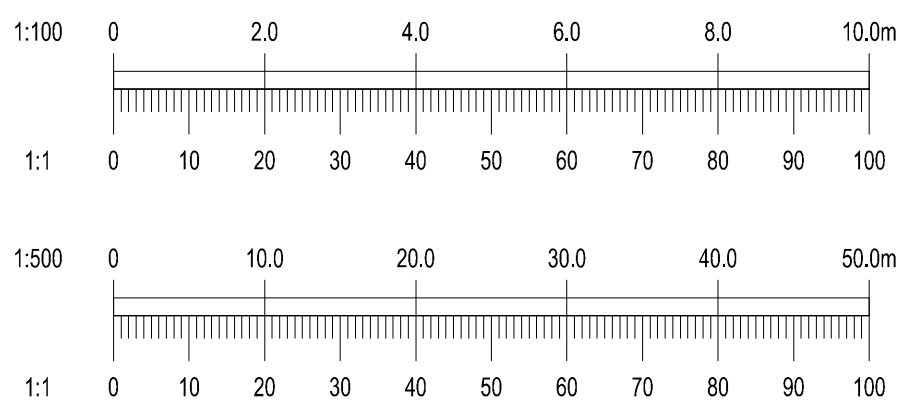

-	23/10/2026	ISSUED FOR PLANNING						MS	IW
Rev	Date	Description						By	Ck
Amendments									
Project									
MIXED USE DEVELOPMENT AT TINAHASK UPPER, MONEY BIG & MONEY LITTLE, ARKLOW, Co. WICKLOW									
Title									
PROPOSED ROADS LONGITUDINAL SECTIONS SHEET 5 OF 5									
Client									
CASTLETHORN									
									
BLOCK 5, EASTPOINT BUSINESS PARK, ALFIE BYRNE ROAD, DUBLIN D03 H2H4-IRELAND. Tel: (01) 664 8900 Email: info@waterman-moylan.ie www.waterman-moylan.ie									
Status									
PLANNING									
Designed By		NM		Approved		IW		Waterman Ref	
Drawn By		MS		Date		OCT. 2026		Scales @ A1	
								AS SHOWN	
Project		Originator		Volume		Level		Type	
								Role	
								Number	
								Revision	