

Existing Planning Permission (Reg. Ref. 24/325) except for:
Ancillary site development works proposed in this case include
adjustments to the permitted site levels, including road levels,
drainage and water main levels and finished floor levels across
remaining portions of the overall permitted lands (c. 6.5 Ha),
including the Revised Phase 2 lands to tie into the amended
Revised Phase 1.

Existing Planning Permission (Reg. Ref. 24/325) except for:
Ancillary site development works proposed in this case include
adjustments to the permitted site levels, including road levels,
drainage and water main levels and finished floor levels across
remaining portions of the overall permitted lands (c. 6.5 Ha),
including the Revised Phase 2 lands to tie into the amended
Revised Phase 1.


Existing Planning Permission (Reg. Ref. 24/325) except for:
Ancillary site development works proposed in this case include
adjustments to the permitted site levels, including road levels,
drainage and water main levels and finished floor levels across
remaining portions of the overall permitted lands (c. 6.5 Ha),
including the Revised Phase 2 lands to tie into the amended
Revised Phase 1.

Existing Planning Permission (Reg. Ref. 24/325) except for:
Ancillary site development works proposed in this case include
adjustments to the permitted site levels, including road levels,
drainage and water main levels and finished floor levels across
remaining portions of the overall permitted lands (c. 6.5 Ha),
including the Revised Phase 2 lands to tie into the amended
Revised Phase 1.


FUTURE SCHOOL SITE
NOT PART OF THE AMENDMENT APPLICATION

This drawing should not be scaled. Dimensions to be verified on site.
Any discrepancies should be referred to the Engineer prior to work being put in hand.
This drawing is the property of Waterman Moylan Consulting Engineers Limited and is
issued on the condition that it is not copied, reproduced, retained or disclosed to any unauthorized person, either
wholly or in part without the consent in writing of
Waterman Moylan Consulting Engineers Limited
Block 5, East Point Business Park, Dublin D03 H3F4 Ireland
t: +353 1 664 8900

LEGEND:

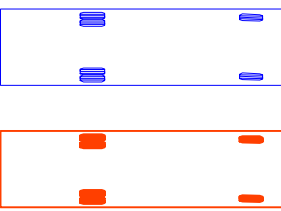


REVERSING MOVEMENTS
FORWARD MOVEMENTS

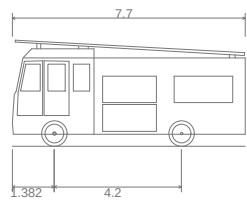


Dennis Sabre Fire Tender (LWB)
Overall Length 7.700m
Overall Width 2.430m
Overall Body Height 2.52m
Min Body Ground Clearance 0.397m
Track Width 2.380m
Lock-to-lock time 5.00s
Curb to Curb Turning Radius 7.400m


LEGEND:

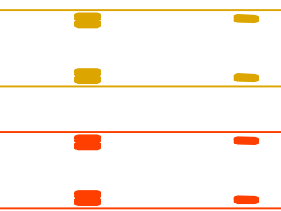

REVERSING MOVEMENTS
FORWARD MOVEMENTS

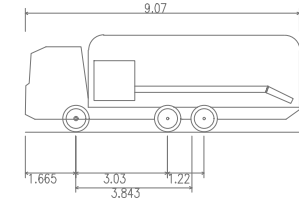


Phoenix 2 High Capacity Vacuum Tanker
Overall Length 9.070m
Overall Width 2.500m
Overall Body Height 3.211m
Min Body Ground Clearance 2.416m
Track Width 2.530m
Lock-to-lock time 4.00s
Curb to Curb Turning Radius 7.800m

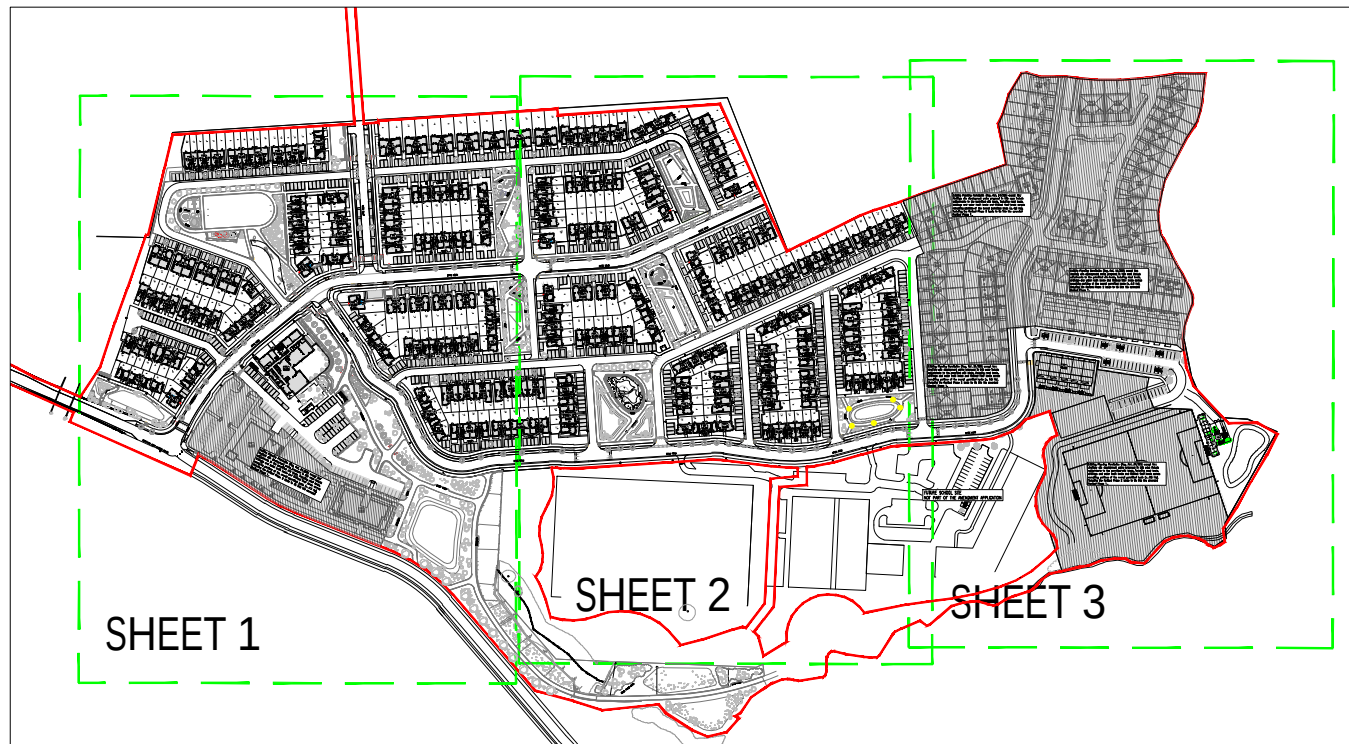

KEY

SCALE 1:5000

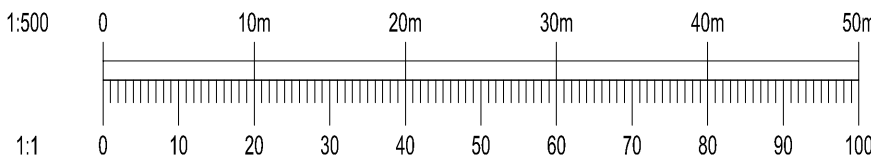

23/10/2026		ISSUED FOR PLANNING		MS	IW	
Rev	Date	Description			By	Chk
Amendments						
Project						
MIXED USE DEVELOPMENT AT TINAHASK UPPER, MONEY BIG & MONEY LITTLE, ARKLOW, Co. WICKLOW						
Title						
PROPOSED SWEEP PATH ANALYSIS - FIRE TENDER & HIGH CAPACITY VACUUM TANKER SHEET 3 OF 3						
Client						
CASTLETHORN						
 waterman moylan						
BLOCK 5, EASTPOINT BUSINESS PARK, ALFIE BYRNE ROAD, DUBLIN D03 H3F4 IRELAND. Tel: (01) 664 8900 Email: info@waterman-moylan.ie www.waterman-moylan.ie						
Status						
PLANNING						
Designed By		NM	Approved		IW	
Drawn By		IG	Date		OCT. 2026	
Project		Originator	Volume	Level	Type	
Role		Number		Revision		
ARK - WAT - ZZ - XX-DR - P - 0115					-	