
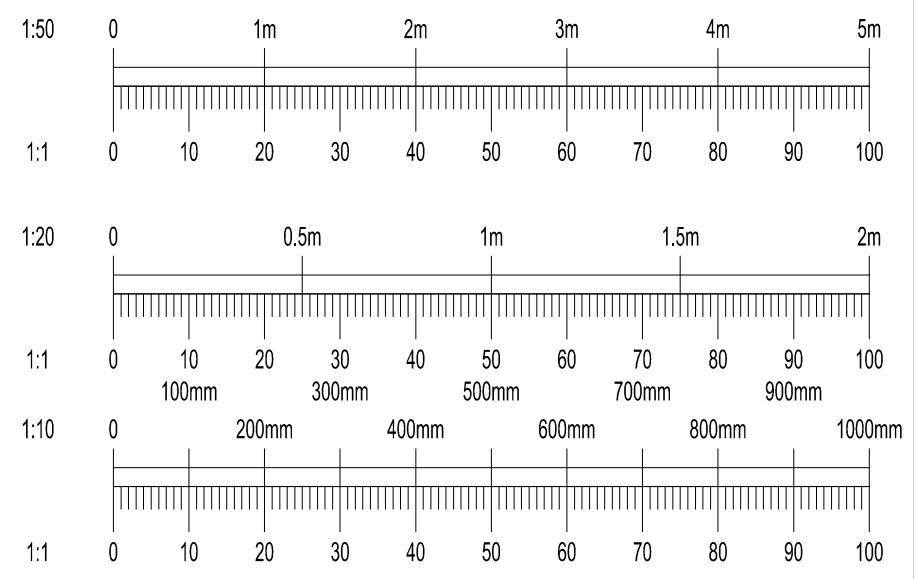
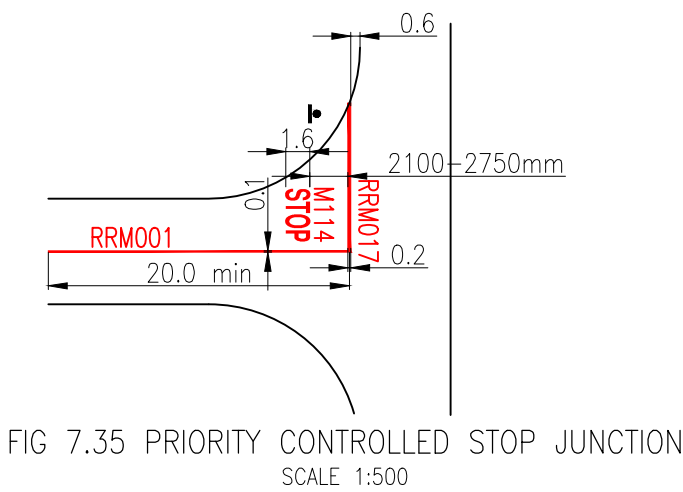
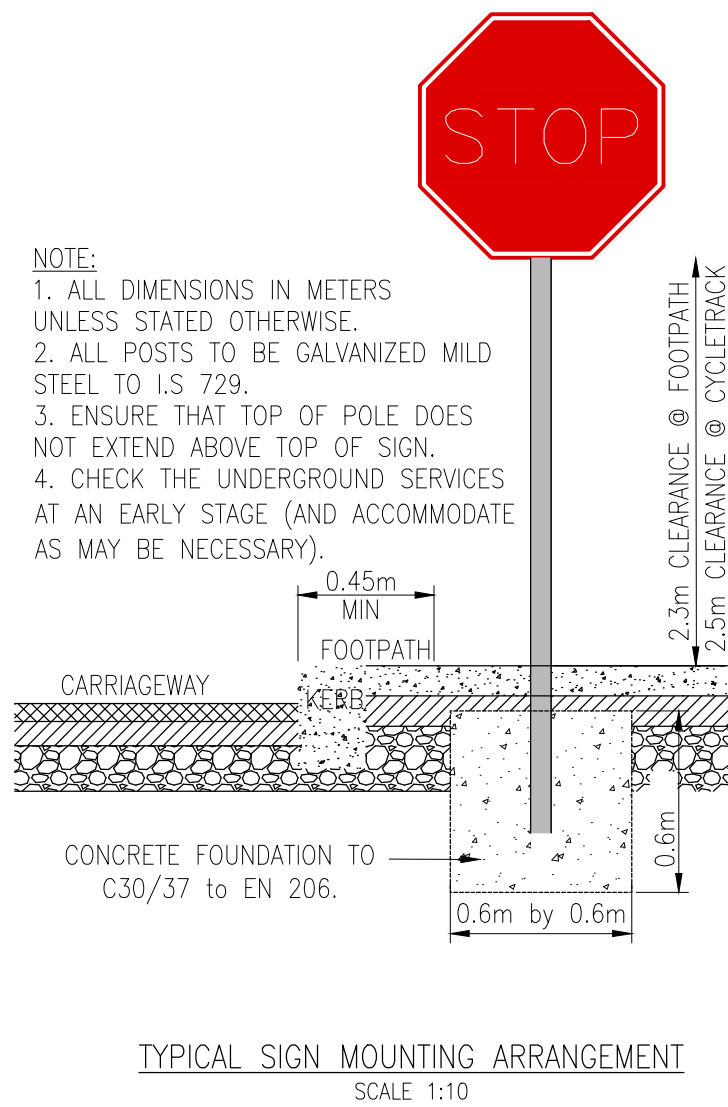
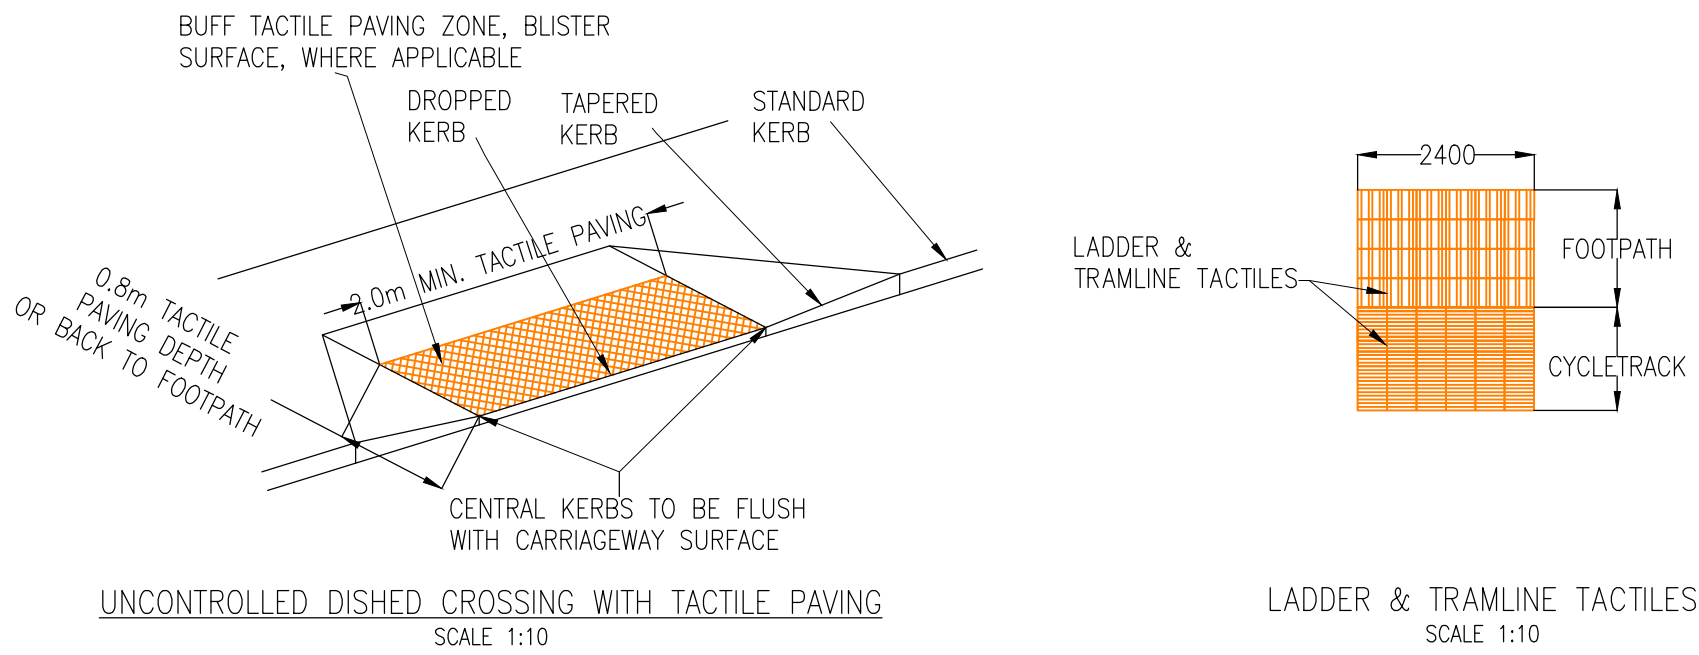
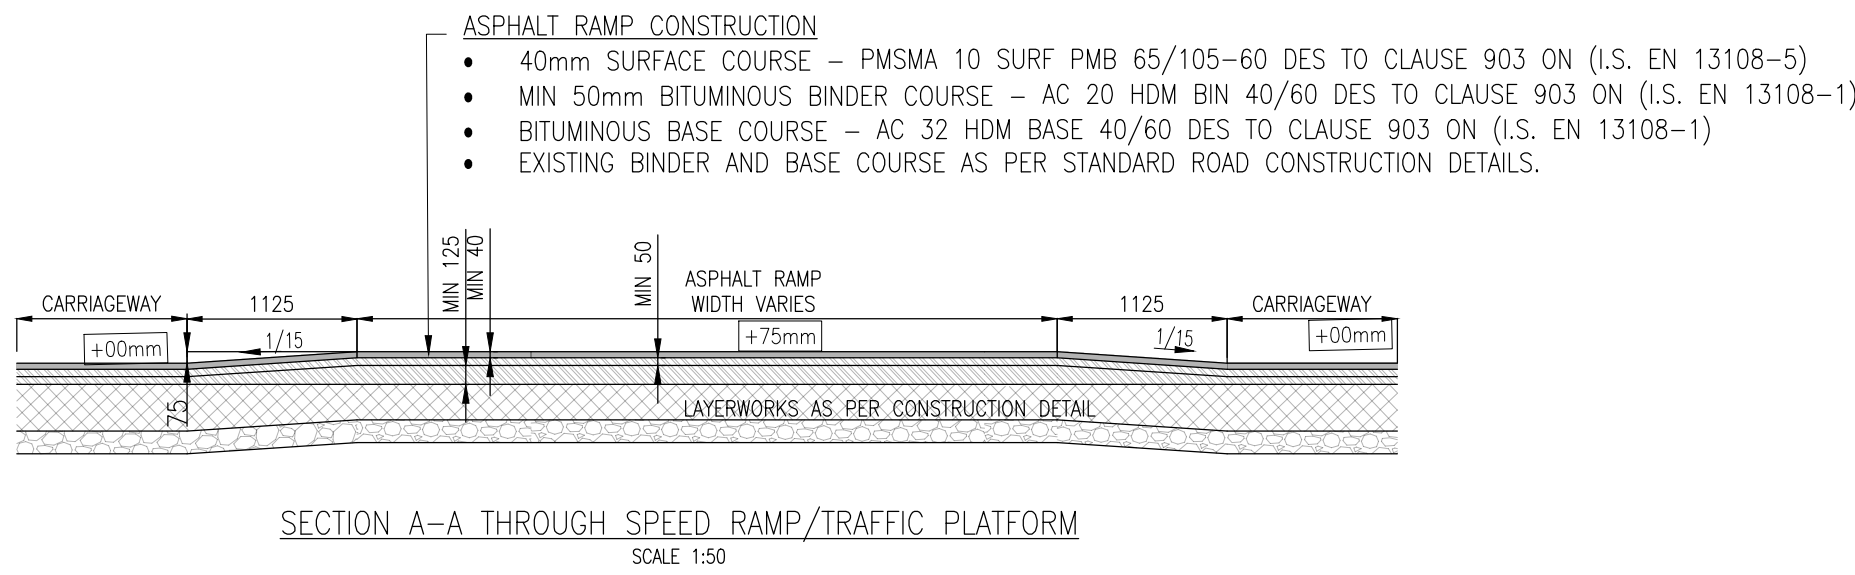


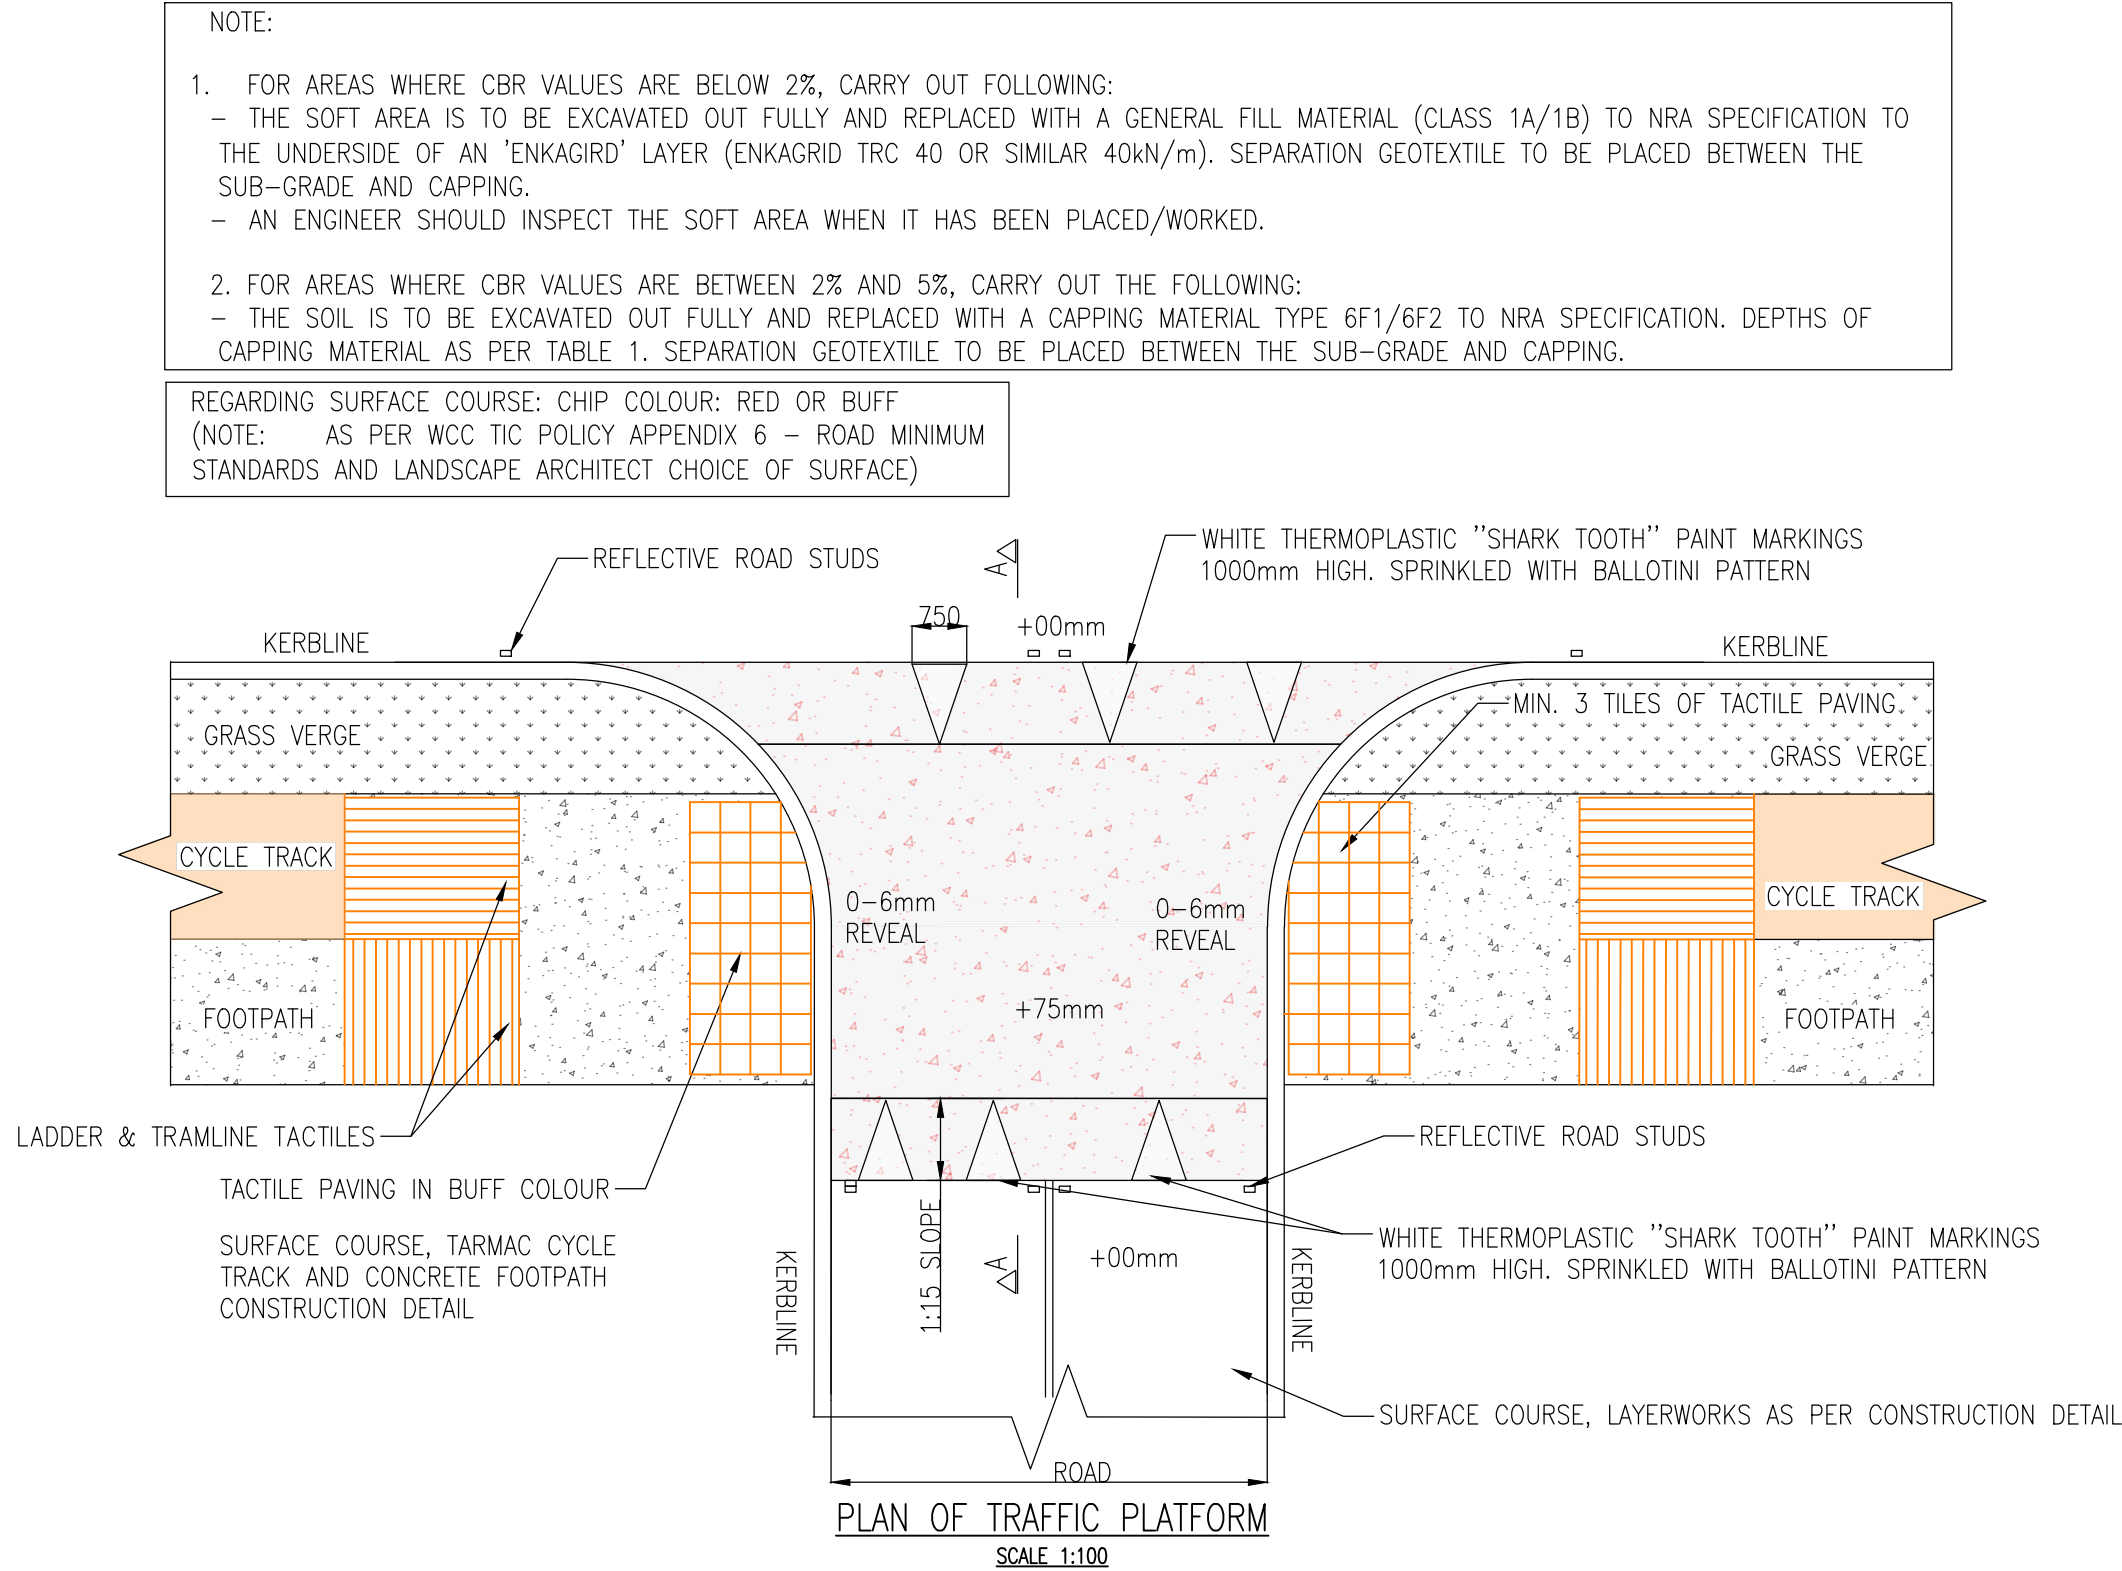

	23/10/2026	ISSUED FOR PLANNING	MS	IW
Rev	Date	Description	By	CHK
Amendments				
Project				
MIXED USE DEVELOPMENT AT TINAHASK UPPER, MONEY BIG & MONEY LITTLE, ARKLOW, Co. WICKLOW				
Title				
PROPOSED ROAD CONSTRUCTION DETAILS SHEET 2 OF 2				
Client				
CASTLETHORN				
Status				
PLANNING				
Designed By	NM	Approved	IW	Waterman Ref
Drawn By	MS	Date	OCT. 2026	26-035
Scales @ A1				AS SHOWN
Project	Originator	Volume	Level	Type
ARK - WAT - ZZ - XX-DR- P - 0121				
Revision				