

MOUNTING HEIGHT

- 1.3.21 Signs in rural areas should normally be erected with the lower edge of the sign or supplementary plate at the greater of 1500mm above the level of the adjacent paved surface and 1000mm above ground level below the sign. Signs should be mounted clear of any vegetation.
- 1.3.22 In urban areas or locations where pedestrians are likely to walk under the sign, the desirable mounting height is 2300mm. Where cyclists are likely to pass under the sign, the desirable mounting height is 2500mm. See Figure 1.22.
- 1.3.23 Low-level direction signs at roundabouts and junctions may be mounted at lower heights, but not less than 750mm above ground level. However, care must be taken to ensure that the signs do not obstruct sight lines.
- 1.3.24 In city centres where congested conditions prevail, higher mounting heights may be required if standing vehicles consistently prevent signs from being seen. Alternatively cantilever signs or gantries may need to be considered.
- 1.3.25 If signs are erected on structures, mounting heights less than 2300mm may be used, provided that the signs can still be seen, do not obstruct pedestrians and are out of the range of spray thrown up by passing vehicles.



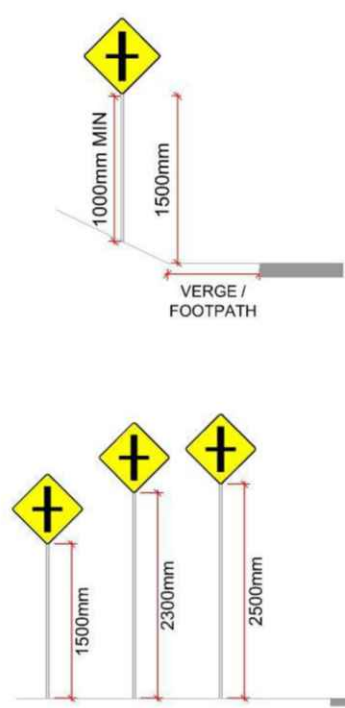


Figure 1.22: General Mounting Heights for Signs

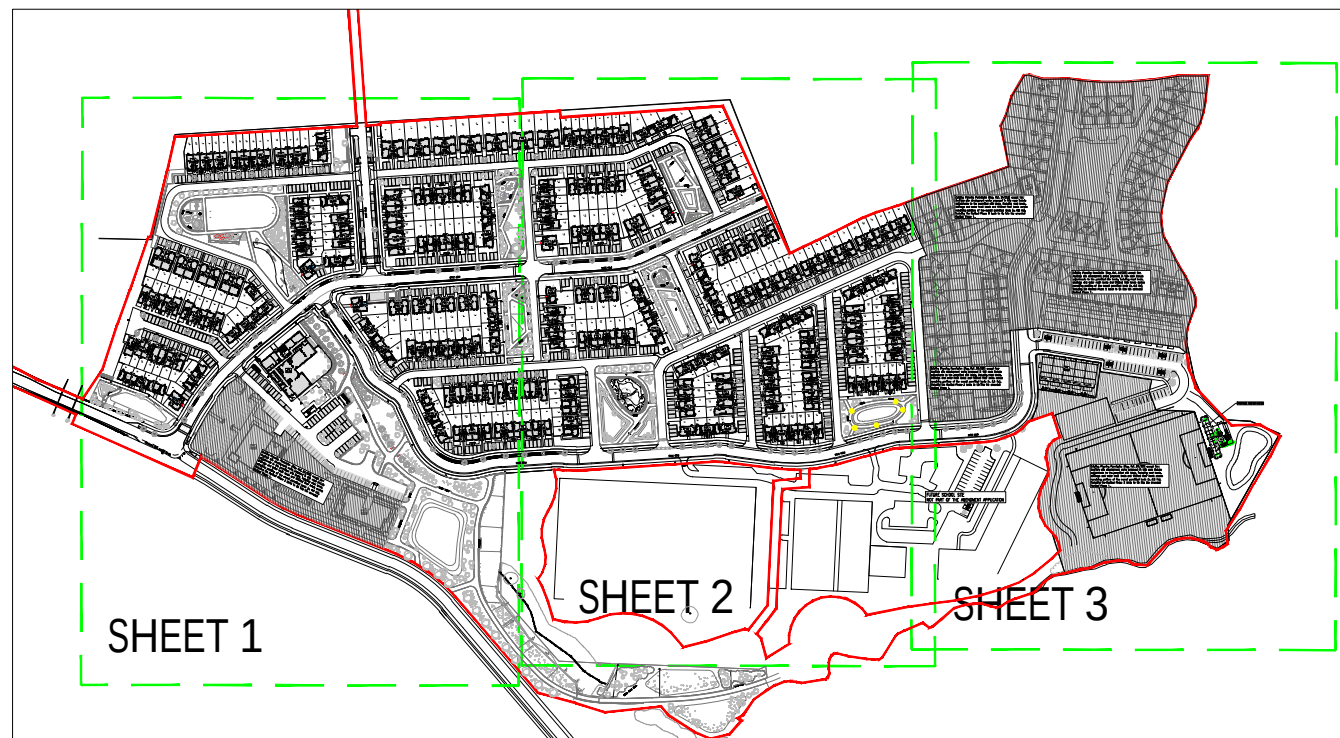

KEY

SCALE 1:5000

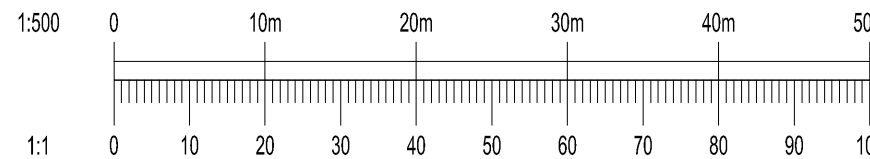

23/10/2026		ISSUED FOR PLANNING				MS	IW
Rev	Date	Description				By	Chk
Amendments							
Project							
MIXED USE DEVELOPMENT AT TINAHASK UPPER, MONEY BIG & MONEY LITTLE, ARKLOW, Co. WICKLOW							
Title							
PROPOSED ROAD MARKINGS & SIGNAGE SHEET 1 OF 3							
Client							
CASTLETHORN							
 waterman moylan							
BLOCK 5, EASTPOINT BUSINESS PARK, ALFIE BYRNE ROAD, DUBLIN D03 H3F4 IRELAND. Tel: (01) 664 8900 Email: info@waterman-moylan.ie www.waterman-moylan.ie							
Status							
PLANNING							
Designed By		NM		Approved		IW	
Drawn By		MS		Date		OCT. 2026	
				Scales @ A1		1:500	
Project		Originator		Volume		Level	
Type		Role		Number		Revision	
ARK - WAT - ZZ - XX-DR - P - 0131						-	