

LEGEND

2.4m x 23m INTERNAL SIGHTLINE

DESIGN SPEED (km/h)	SSD STANDARD (m)
10	7
20	14
30	23
40	33
50	45
60	59

FORWARD VISIBILITY


Existing Planning Permission (Reg. Ref. 24/325) except for:
Ancillary site development works proposed in this case include
adjustments to the permitted site levels, including road levels,
drainage and water main levels and finished floor levels across
remaining portions of the overall permitted lands (c. 6.5 Ha),
including the Revised Phase 2 lands to tie into the amended
Revised Phase 1.

Existing Planning Permission (Reg. Ref. 24/325) except for:
Ancillary site development works proposed in this case include
adjustments to the permitted site levels, including road levels,
drainage and water main levels and finished floor levels across
remaining portions of the overall permitted lands (c. 6.5 Ha),
including the Revised Phase 2 lands to tie into the amended
Revised Phase 1.

Existing Planning Permission (Reg. Ref. 24/325) except for:
Ancillary site development works proposed in this case include
adjustments to the permitted site levels, including road levels,
drainage and water main levels and finished floor levels across
remaining portions of the overall permitted lands (c. 6.5 Ha),
including the Revised Phase 2 lands to tie into the amended
Revised Phase 1.


Existing Planning Permission (Reg. Ref. 24/325) except for:
Ancillary site development works proposed in this case include
adjustments to the permitted site levels, including road levels,
drainage and water main levels and finished floor levels across
remaining portions of the overall permitted lands (c. 6.5 Ha),
including the Revised Phase 2 lands to tie into the amended
Revised Phase 1.

FUTURE SCHOOL SITE
NOT PART OF THE AMENDMENT APPLICATION

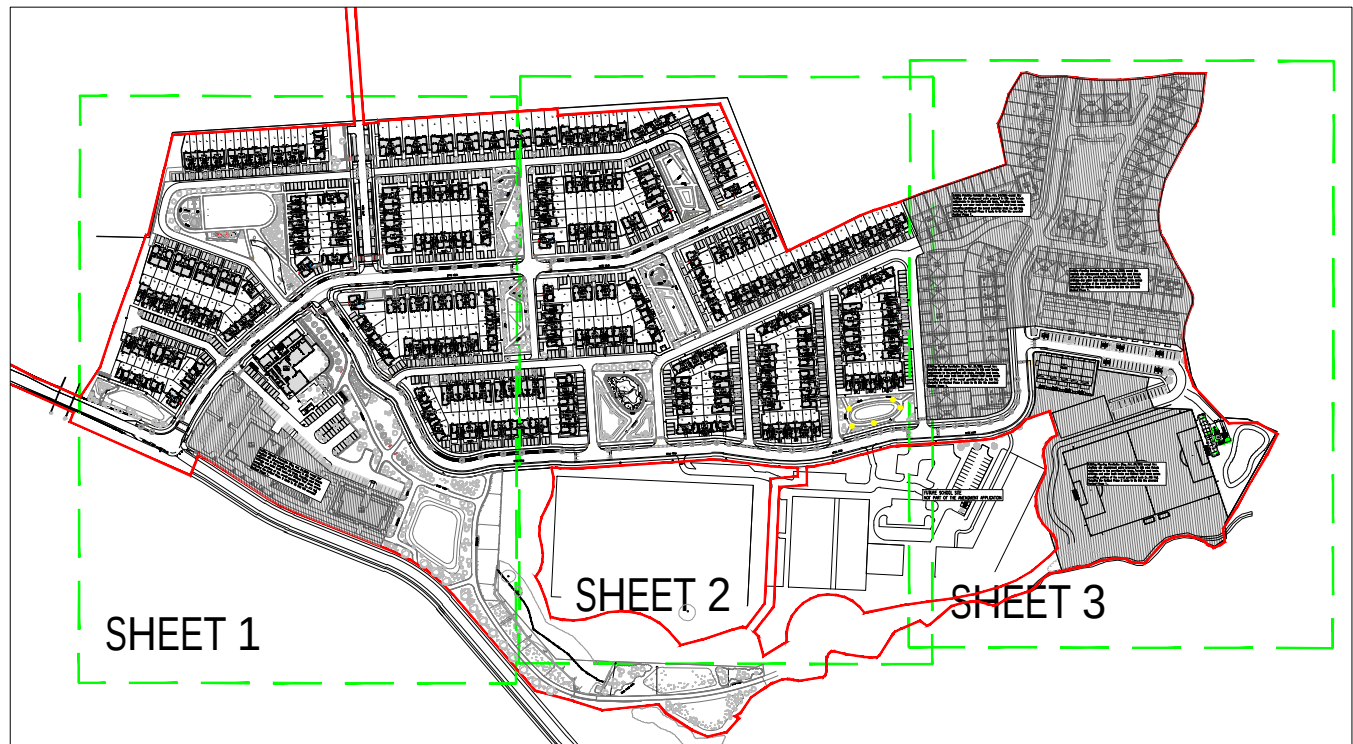

KEY

SCALE 1:5000

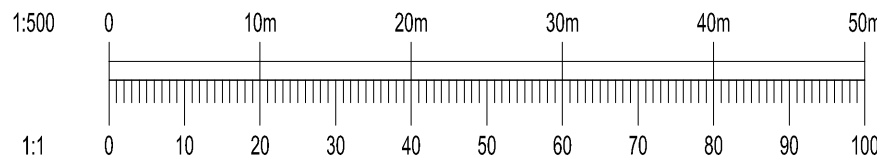

23/10/2026		ISSUED FOR PLANNING		MS	IW
Rev	Date	Description		By	Chk
Amendments					
Project					
MIXED USE DEVELOPMENT AT TINAHASK UPPER, MONEY BIG & MONEY LITTLE, ARKLOW, Co. WICKLOW					
Title					
PROPOSED SIGHTLINES SHEET 3 OF 3					
Client					
CASTLETHORN					
 BLOCK S, EASTPOINT BUSINESS PARK, ALFIE BYRNE ROAD, DUBLIN D03 H3F4 IRELAND. Tel: (01) 664 8900 Email: info@waterman-moylan.ie www.waterman-moylan.ie					
Status					
PLANNING					
Designed By		Approved		Waterman Ref	
NM		IW		26-035	
Drawn By		Date		Scales @ A1	
MS		OCT. 2026		1:500	
Project - Originator - Volume - Level - Type - Role - Number					Revision
ARK - WAT - ZZ - XX-DR- P - 0142					-