

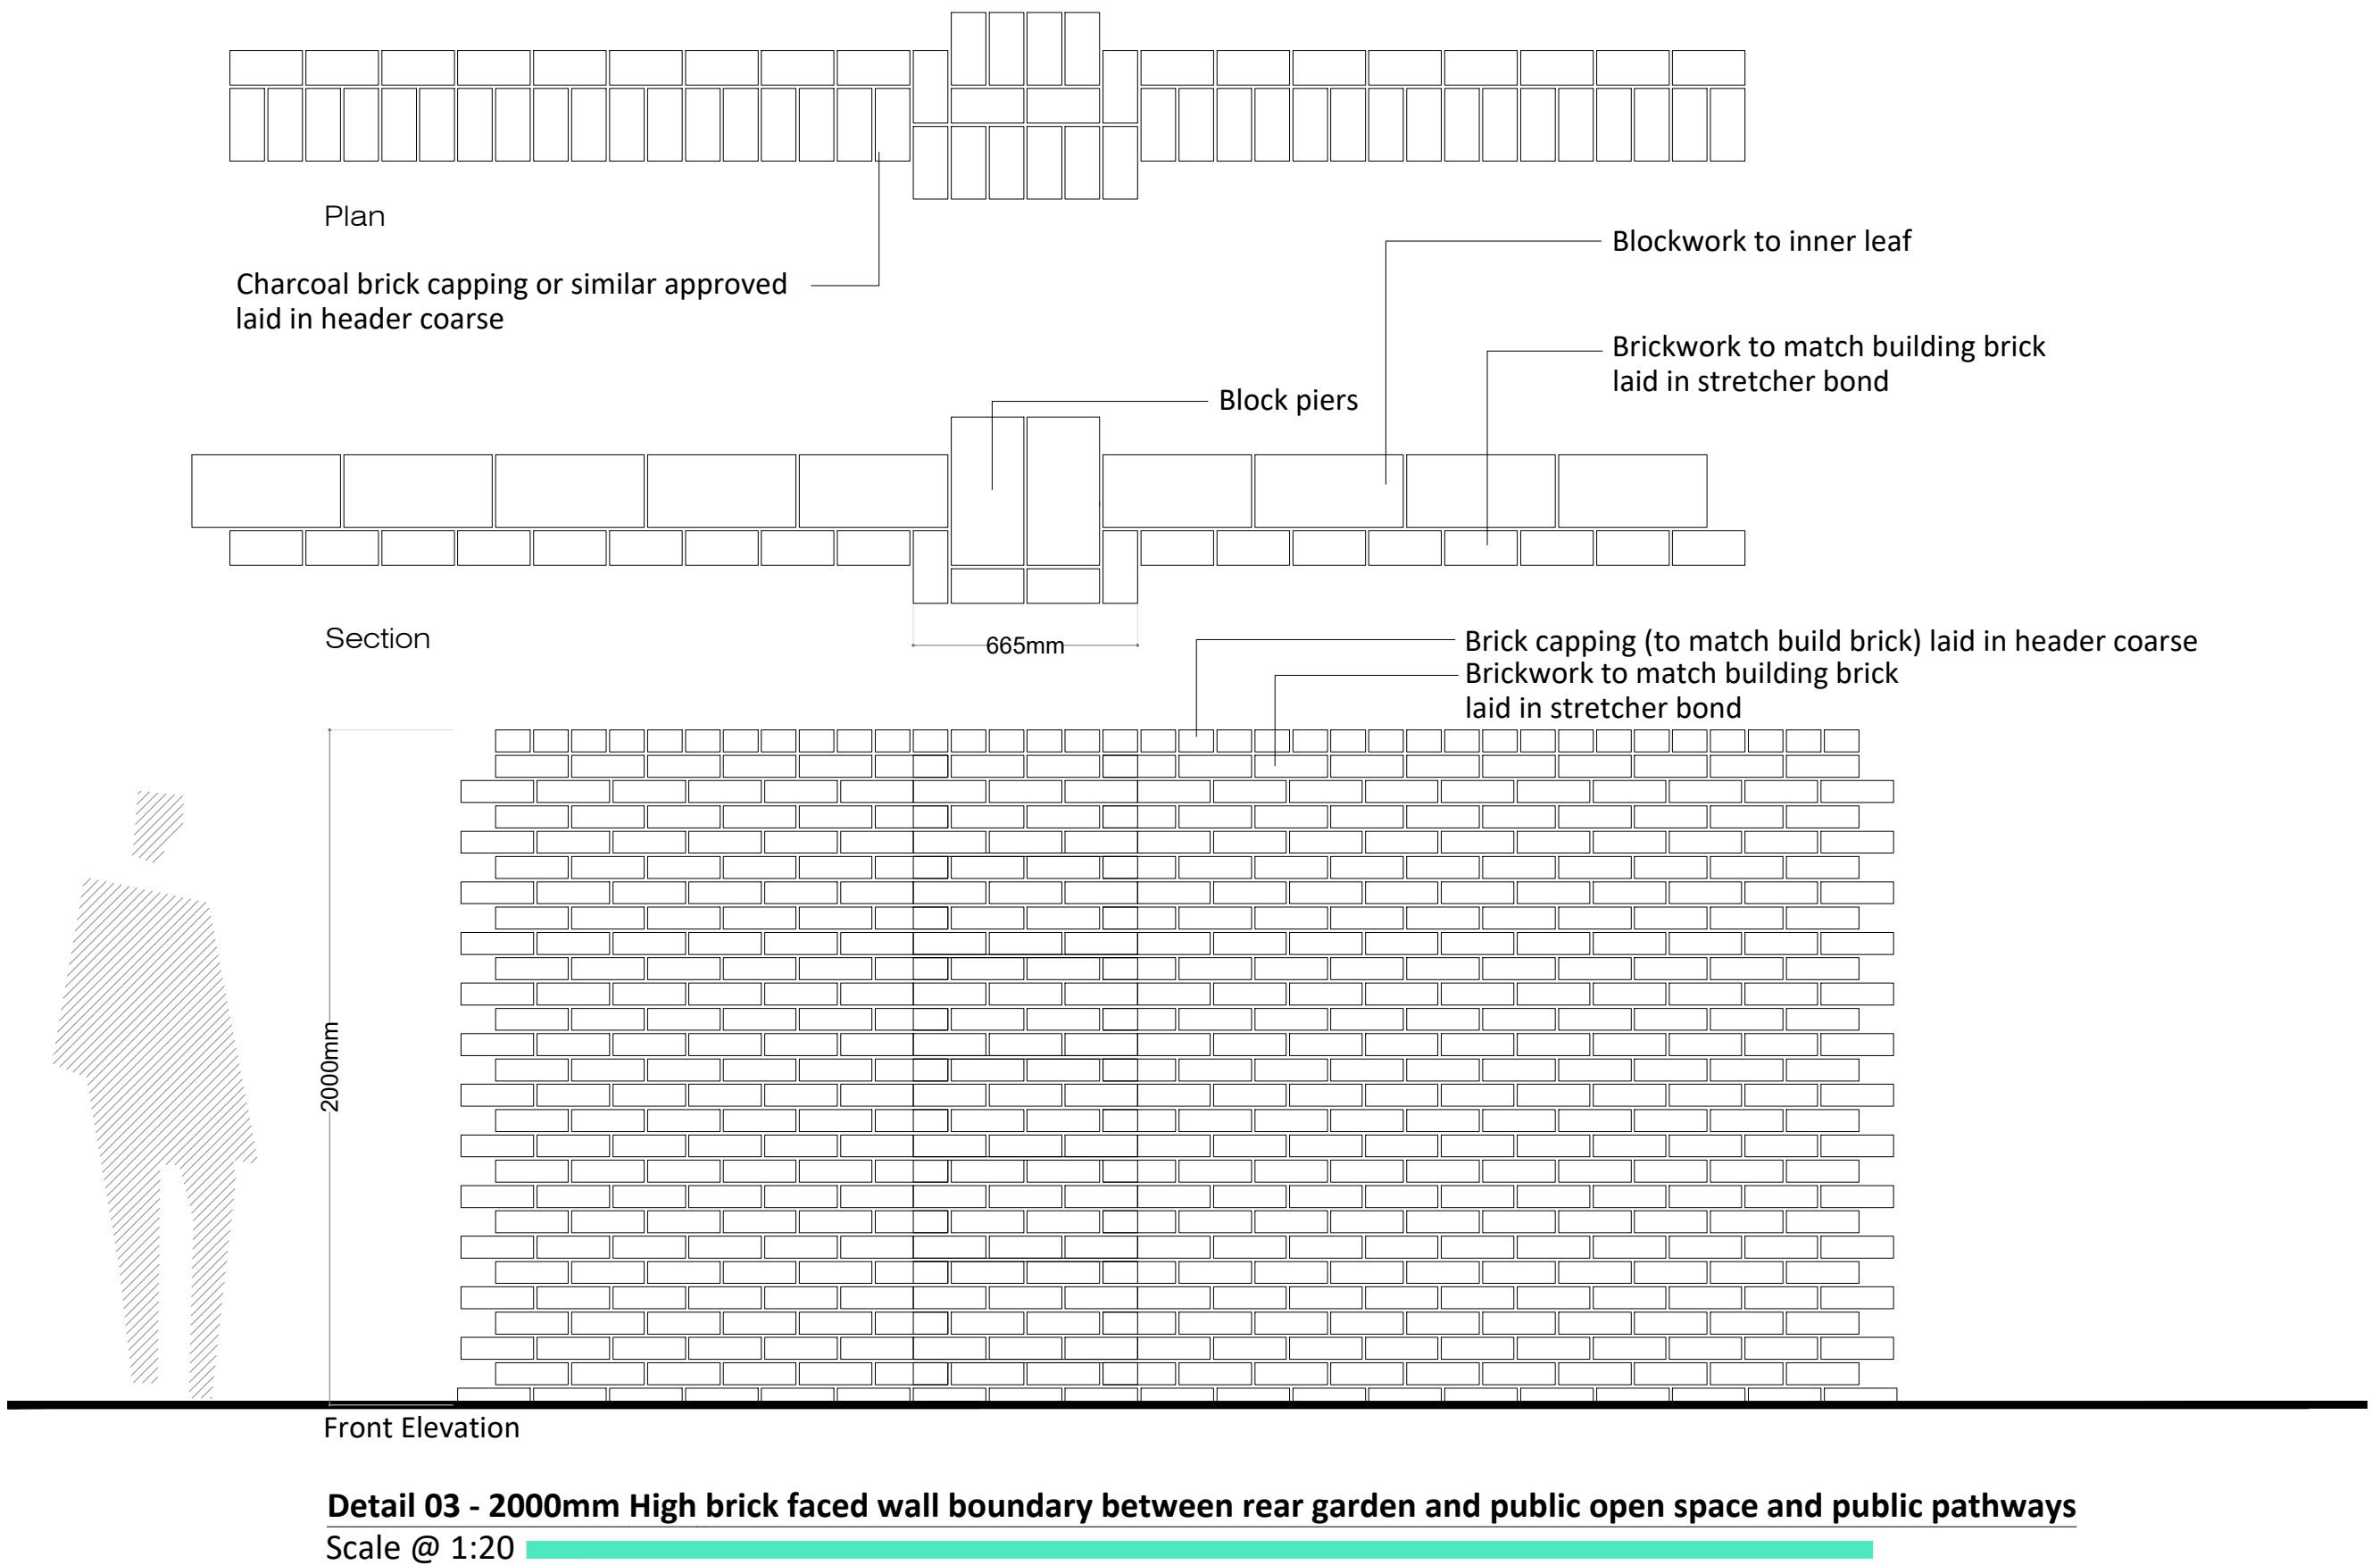
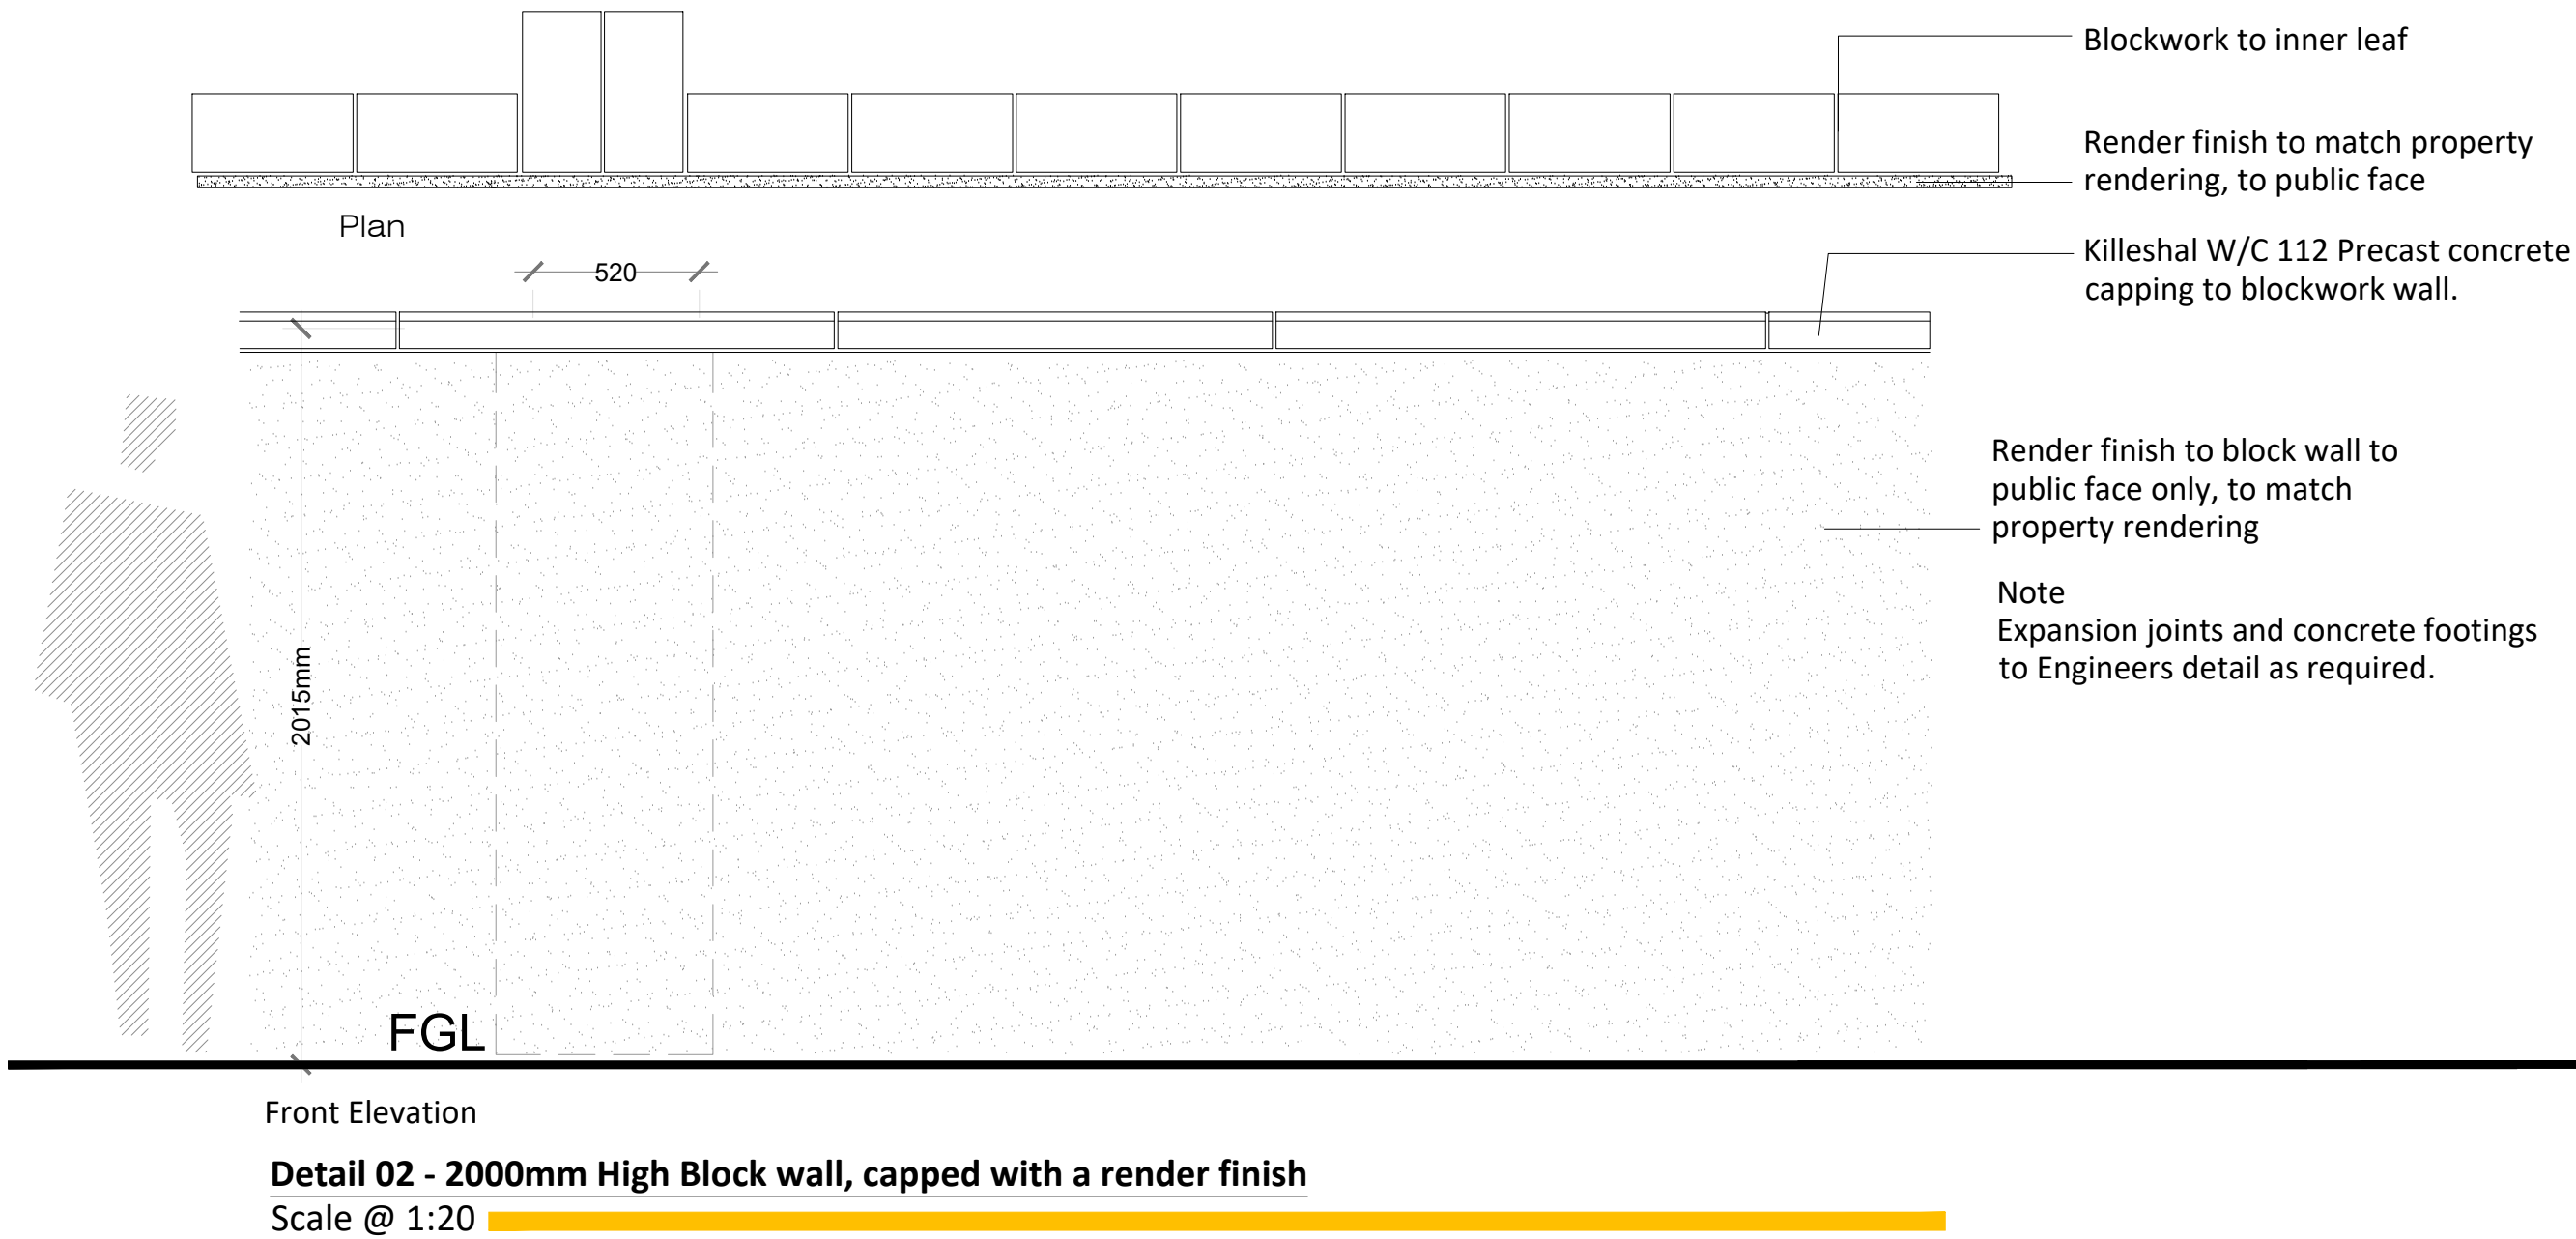


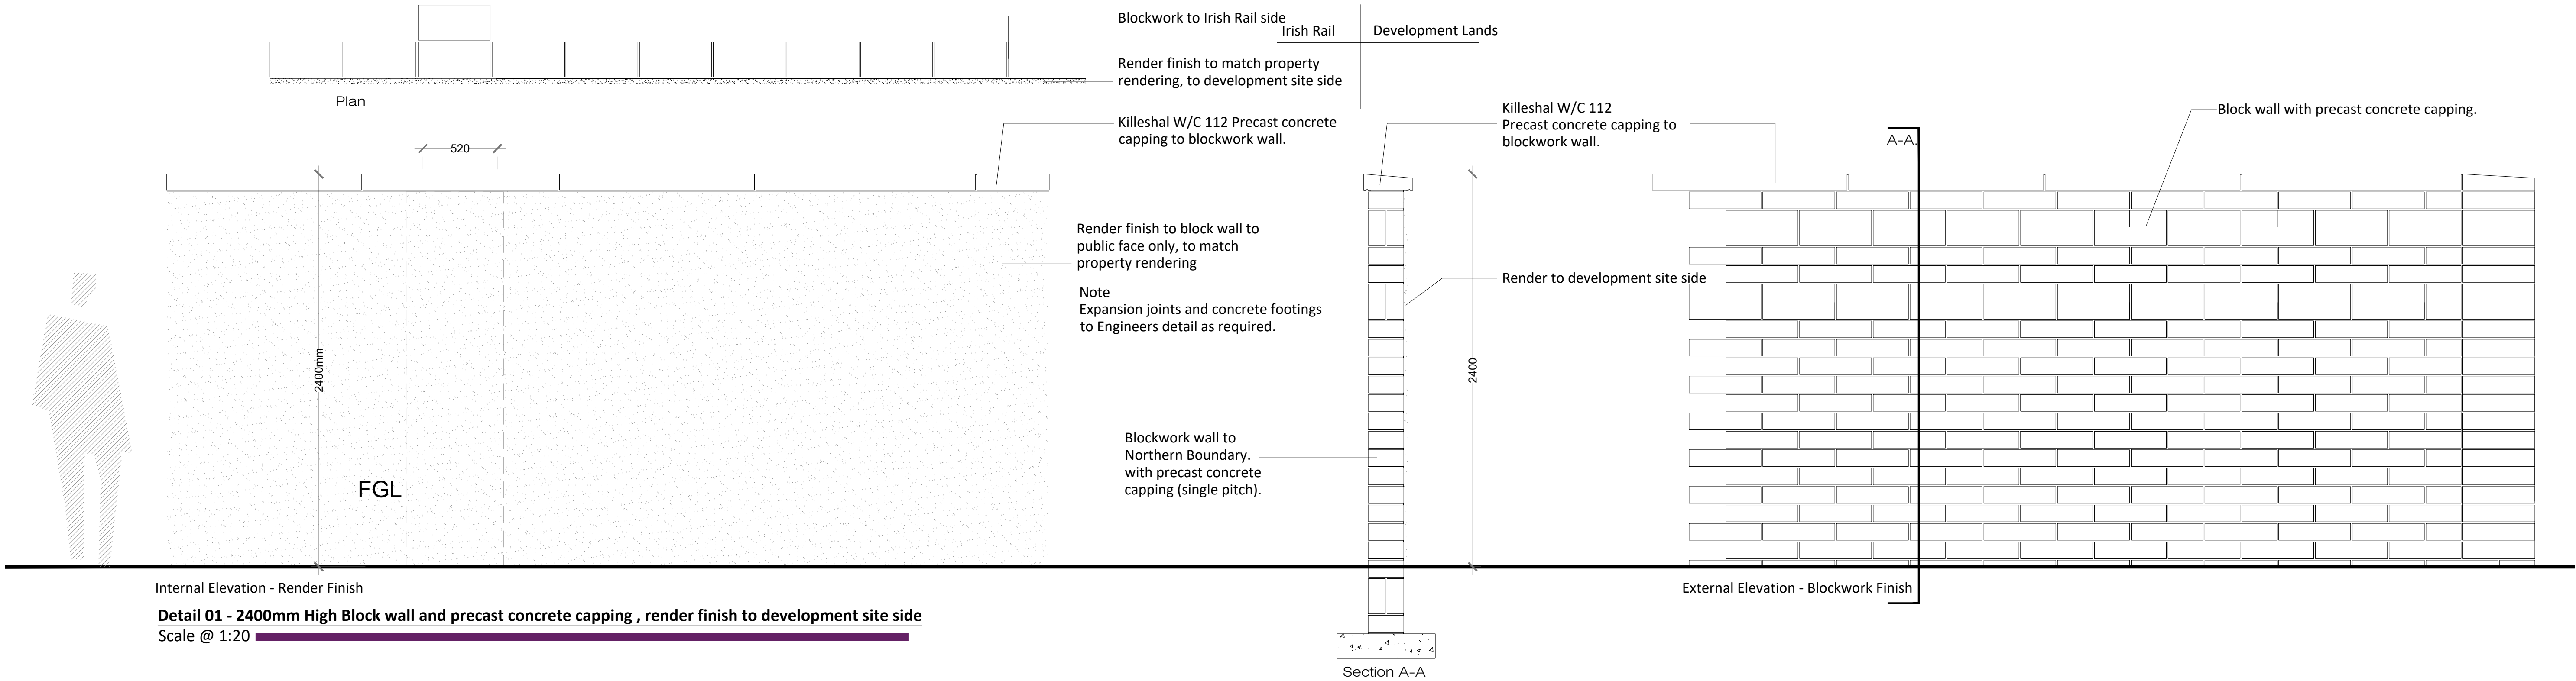

Rev.	Date	Note
00	0000-00-00	00

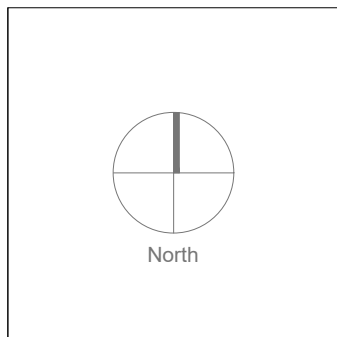

General Notes

Doyle & O'Troithigh

Landscape Architecture

Project Name

Mixed Use Development - Arklow

Drawing Name

Boundary Details 01

Status

Planning

Drawing No

BD-01-PP

Project No

26-008

Revision No

00

Scale

1:20

Drawn By

A.D.

Date

08/10/2026

Checked By

LD

Linda Doyle

Director

+353 (0)7 267 4196

linda@doyle-otroithigh.com

Dairbhí O'Troithigh

Director

+353 (0)85 300 3499

dairbhí@doyle-otroithigh.com

Office Address

13 Ashdale Road

Dublin 2

D02 P590

Contact

mail@doyle-otroithigh.com

+353 (0)1 606 7782