

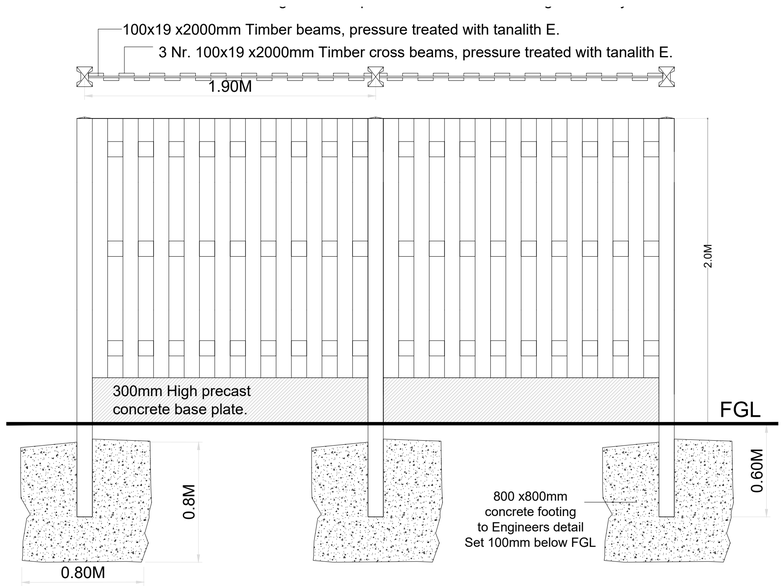


Detail 04 - Concrete Post with Timber Hit and Miss Panel Fence, with concrete base panel
Scale @ 1:20

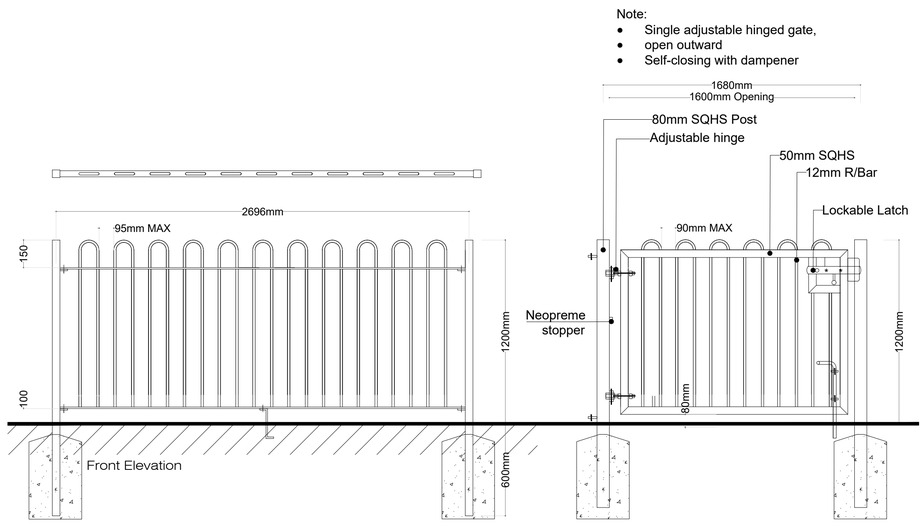


Detail 05 - 1200mm High Bow Top Fence
Scale @ 1:20

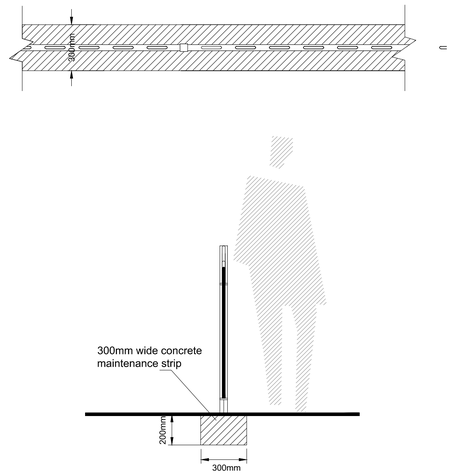


All bow top fencing and relocated 'existing' fence rails to receive a 300mm width of concrete at the base to aid future maintenance.

Detail 06 - Concrete Maintenance strip detail
Scale 1:20

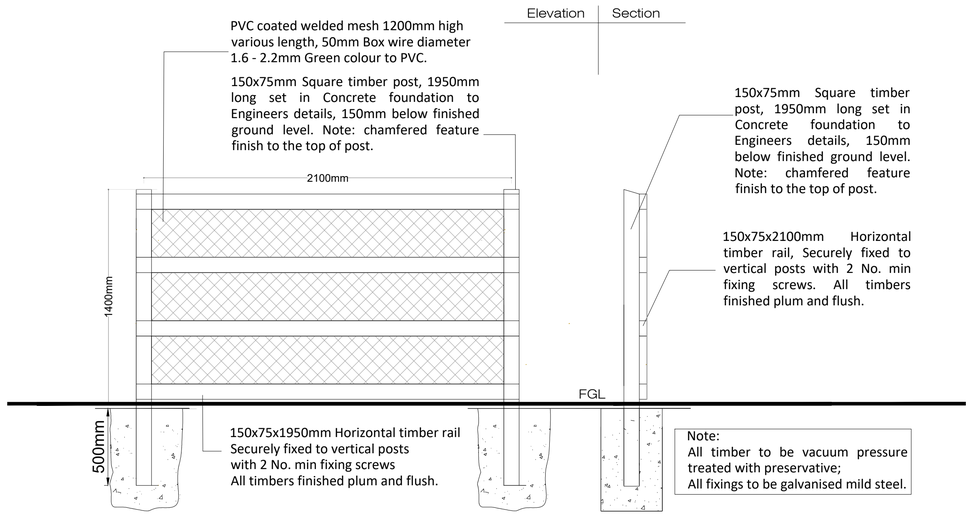

Detail 07 - 1400mm High Timber Post & Railing with Weldmesh Fence to NRA details
Scale @ 1:20

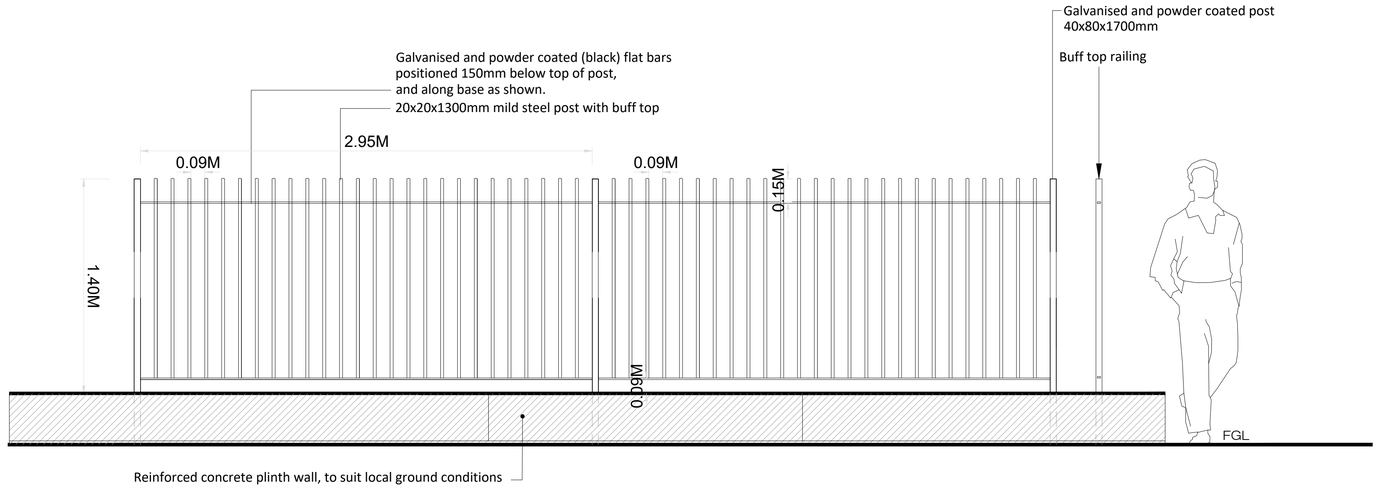

Detail 08 - 1400mm High buff top fence set on concrete retaining plinth wall
Scale @ 1:20

Rev.	Date	Note
00	0000-00-00	00

North

General Notes

Doyle & O'Troithigh Landscape Architecture

Project Name	Mixed Use Development - Arklow	Drawing Name	Boundary Details 02
Status	Planning	Drawing No	BD-02-PP
Project No	26-008	Revision No	00
Scale	1:20	Drawn By	A.D.
Date	08/10/2026	Checked By	LD

Linda Doyle
Director
+353 (0)87 267 4196
linda@doyle-otroithigh.com

Daithi O'Troithigh
Director
+353 (0)86 300 3499
daithi@doyle-otroithigh.com

Office Address
13 Adelaide Road
Dublin 2
D02 P950

Contact
mail@doyle-otroithigh.com
+353 (0)1 608 7782