



Note : All Metal work to be Plasgalv polyester powder coated
to BS 1722-16:2009 in colour to match window frames
Posts and rails to be erected plumb to requirements of BS 1722-9:2009

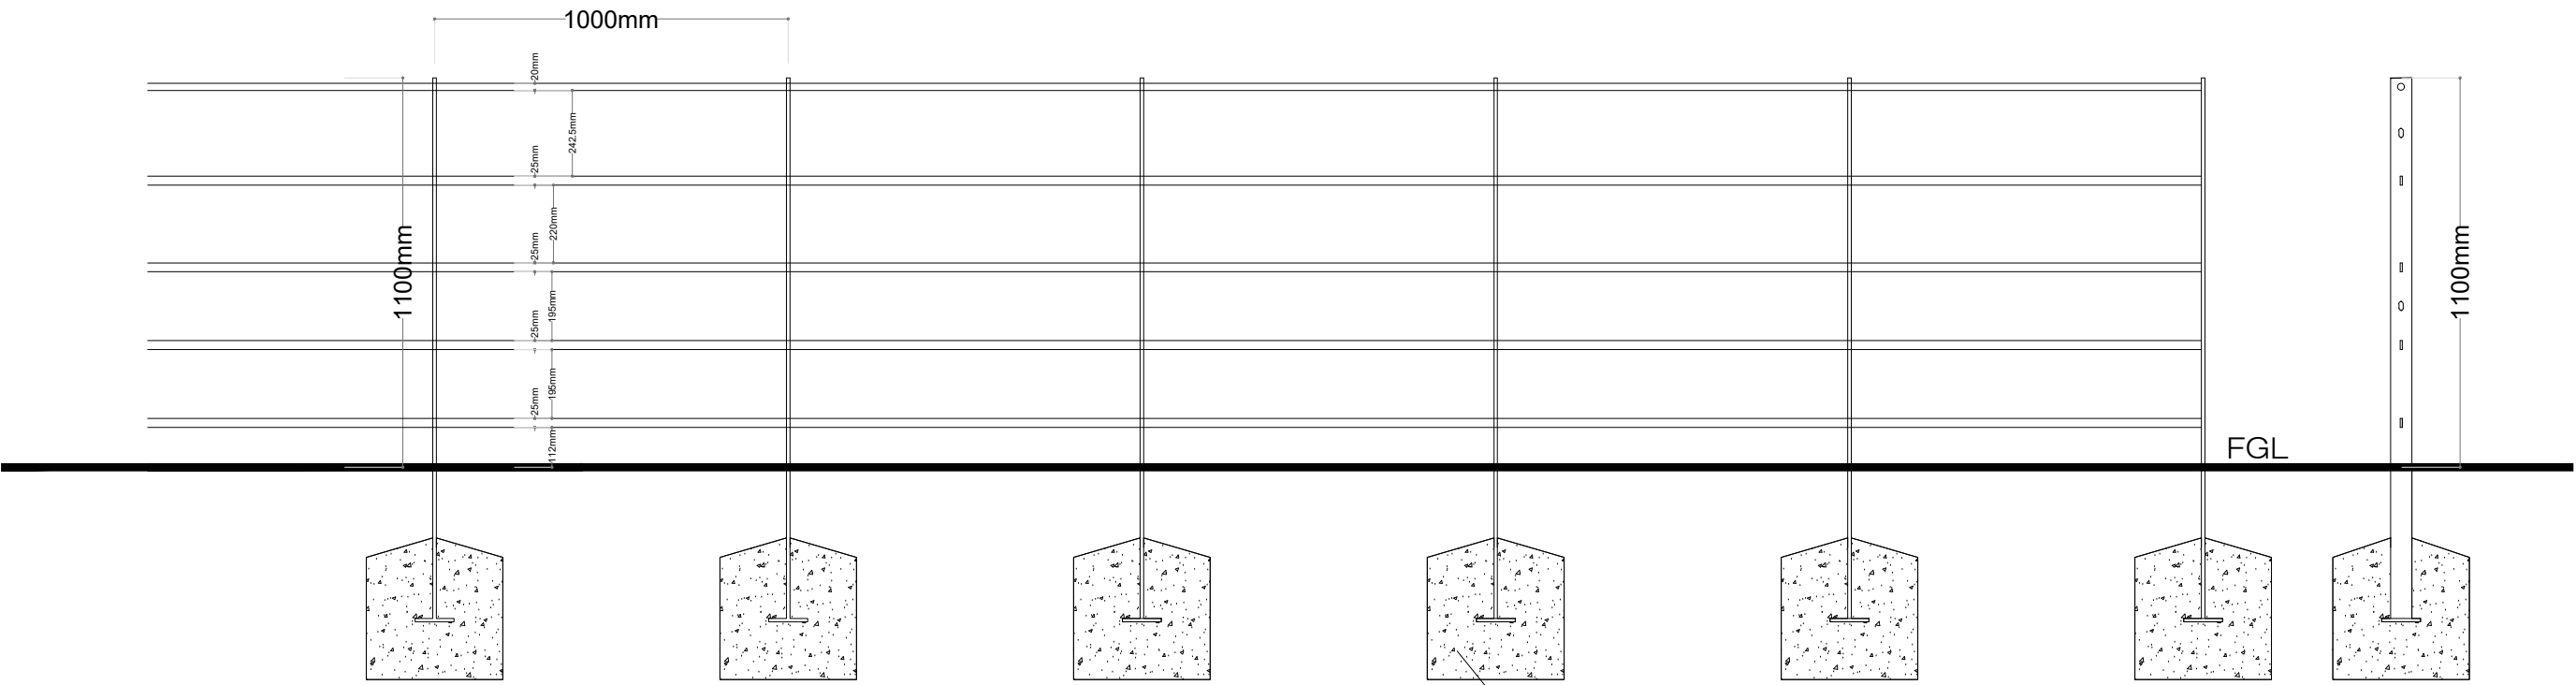

Detail 09 - 1100mm High Estate railing
Scale @ 1:20

Concrete footing to Engineers
detail; Set 200mm below FGL.

Rev.	Date	Note
00	0000-00-00	00

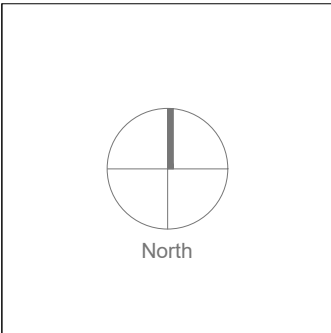

General Notes



Project Name Mixed Use Development - Arklow	Drawing Name Boundary Details 03
Status Planning	Drawing No BD-03-PP
Project No 26-008	Revision No 00
Scale 1:20	Drawn By A.D.
Date 08/10/2026	Checked By LD
Linda Doyle Director +353 (0)7 267 4196 linda@doyle-otroithigh.com	Daihi O'Troithigh Director +353 (0)85 300 3499 daihi@doyle-otroithigh.com
Office Address 13 Ashade Road Dublin 2 D02 P590	Contact mari@doyle-otroithigh.com +353 (0)1 606 7762