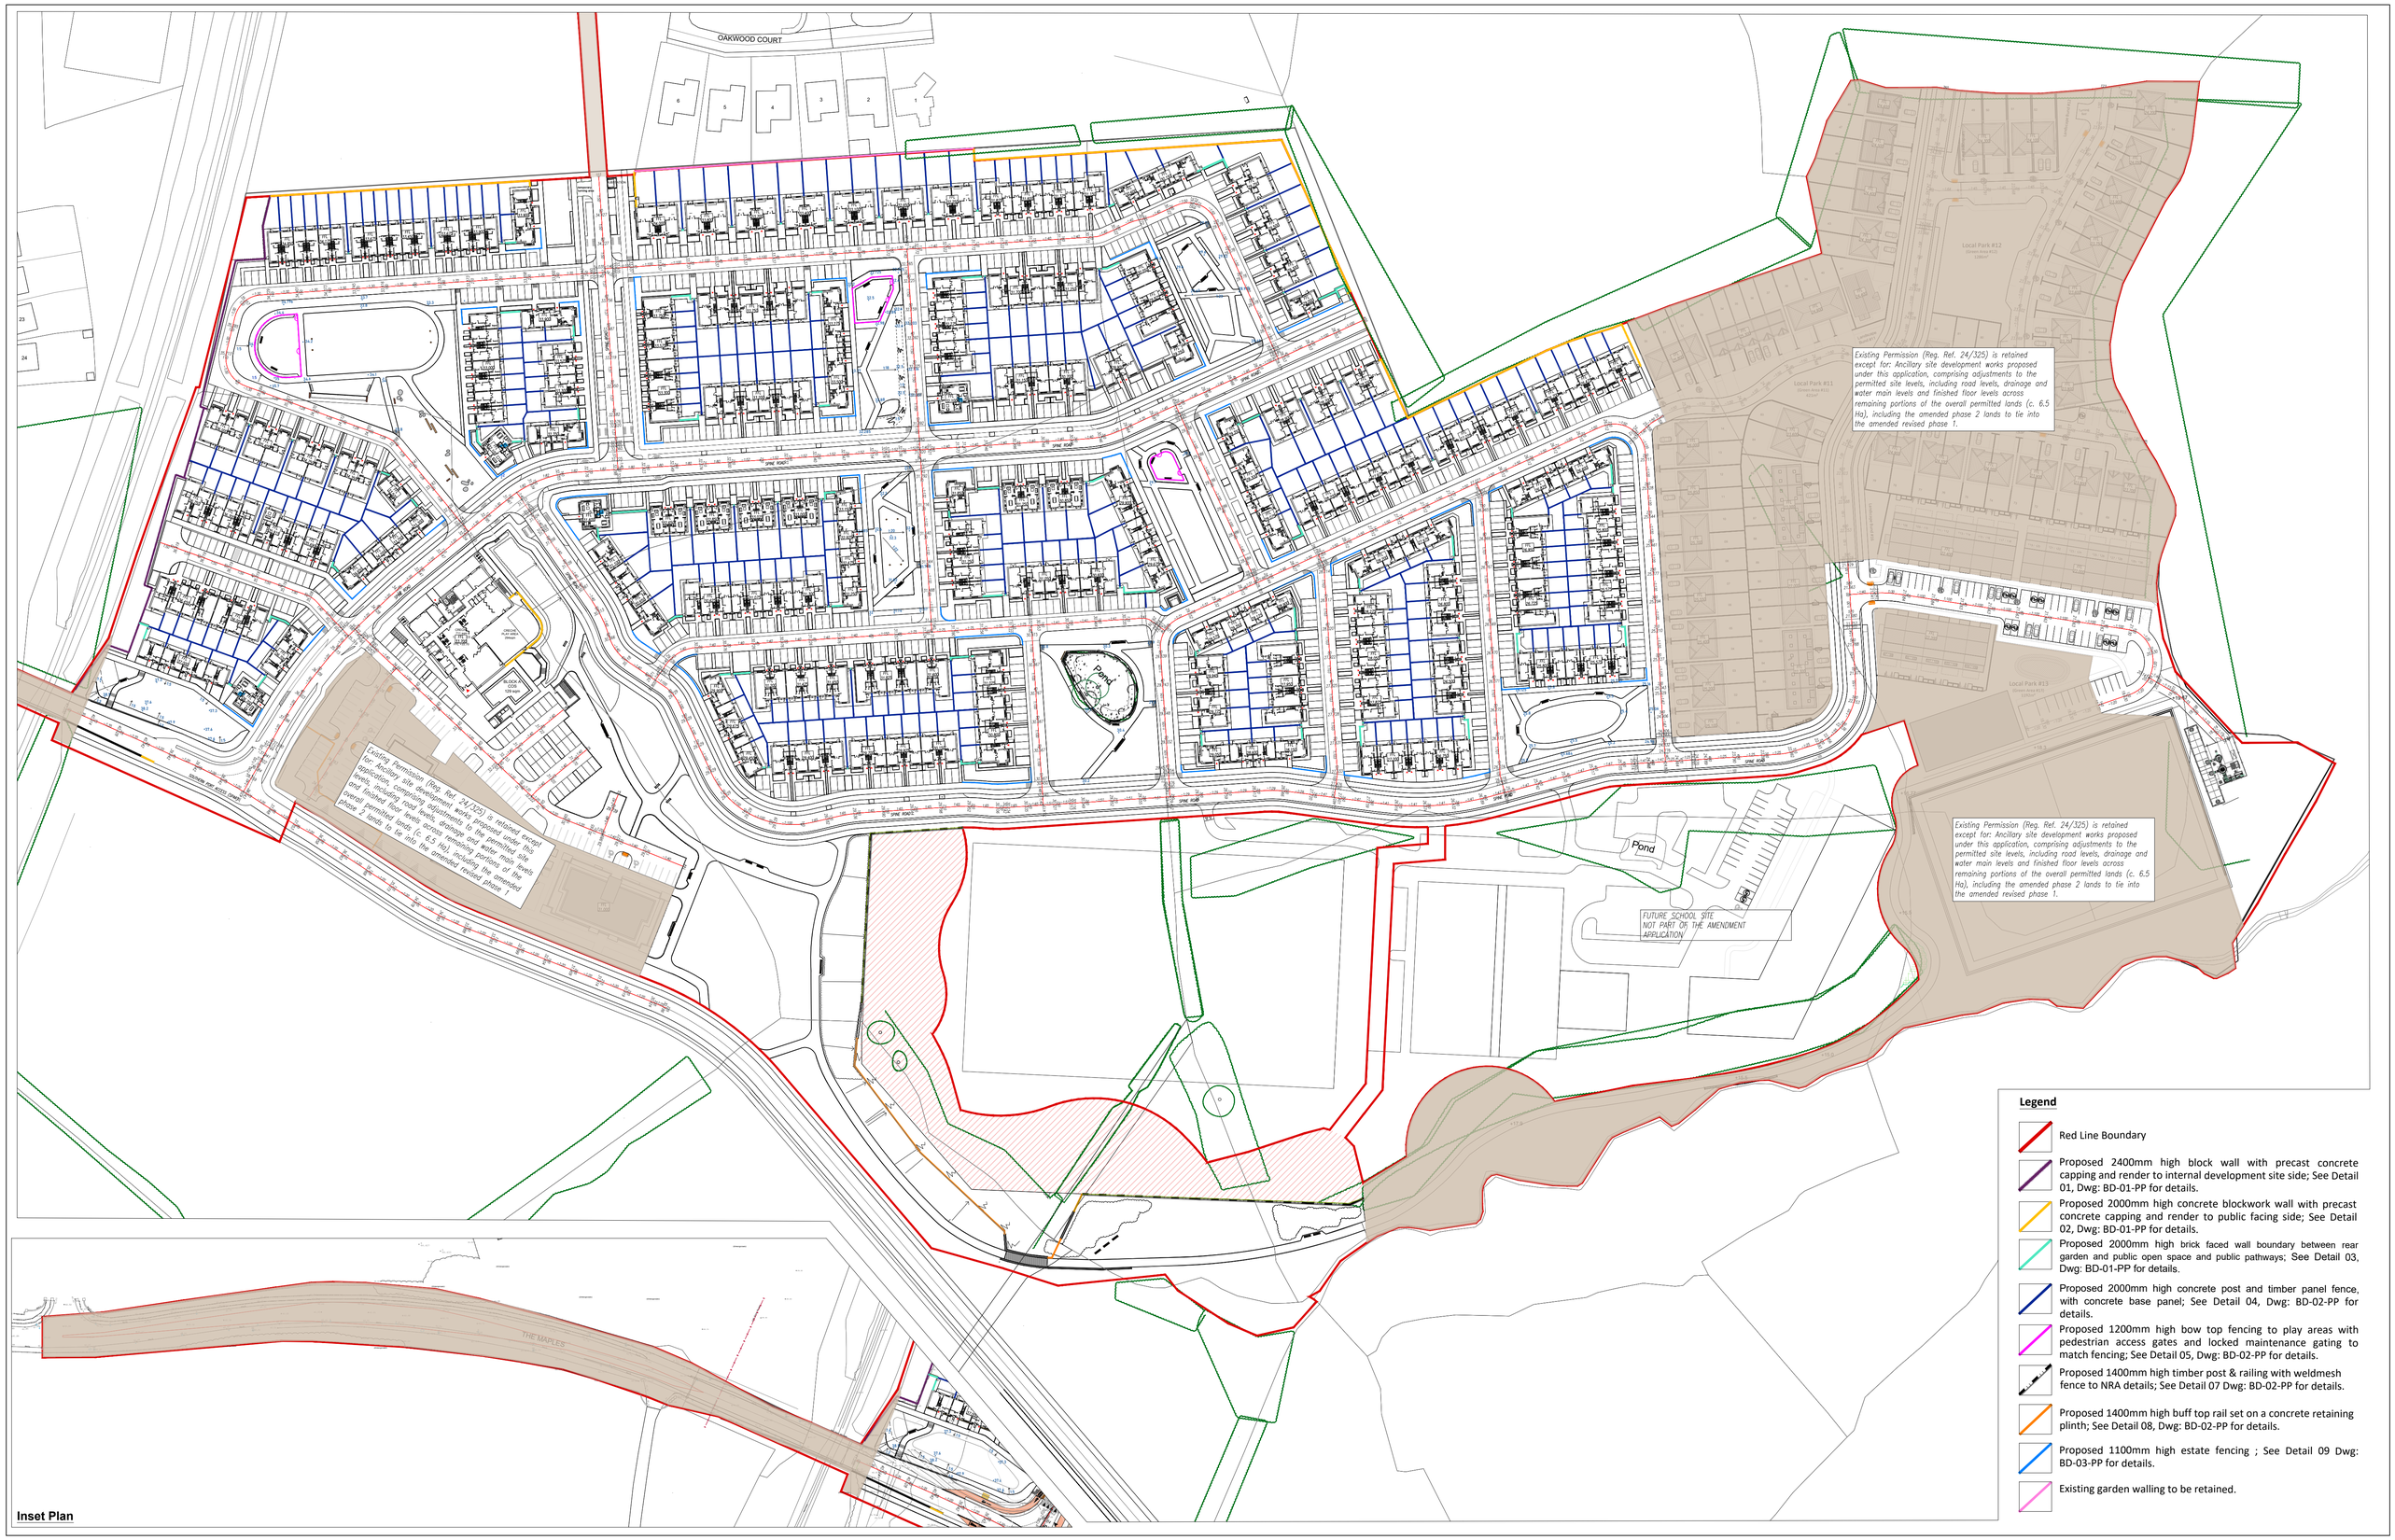

Legend

- Red Line Boundary
- Proposed 2400mm high block wall with precast concrete capping and render to internal development site side; See Detail 01, Dwg: BD-01-PP for details.
- Proposed 2000mm high concrete blockwork wall with precast concrete capping and render to public facing side; See Detail 02, Dwg: BD-01-PP for details.
- Proposed 2000mm high brick faced wall boundary between rear garden and public open space and public pathways; See Detail 03, Dwg: BD-01-PP for details.
- Proposed 2000mm high concrete post and timber panel fence, with concrete base panel; See Detail 04, Dwg: BD-02-PP for details.
- Proposed 1200mm high bow top fencing to play areas with pedestrian access gates and locked maintenance gating to match fencing; See Detail 05, Dwg: BD-02-PP for details.
- Proposed 1400mm high timber post & railing with weldmesh fence to NRA details; See Detail 07 Dwg: BD-02-PP for details.
- Proposed 1400mm high buff top rail set on a concrete retaining plinth; See Detail 08, Dwg: BD-02-PP for details.
- Proposed 1100mm high estate fencing ; See Detail 09 Dwg: BD-03-PP for details.
- Existing garden walling to be retained.

Rev.	Date	Note
00	0000-00-00	00

North

Registered Landscape Architect

General Notes

Doyle & O'Troithigh Landscape Architecture

Project Name	Mixed Use Development - Arklow	Drawing Name	Overall Boundary Plan
Status	Planning	Drawing No	BP-01-PP
Project No	26-008	Revision No	00
Scale	Scale 1:1000	Drawn By	AD
Date	21/10/2026	Checked By	D&OT

Linda Doyle
Director
+353 (0)87 267 4196
linda@doyle-otroithigh.com

Daithi O'Troithigh
Director
+353 (0)86 300 3499
daithi@doyle-otroithigh.com

Office Address
13 Adelaide Road,
Dublin 2

Contact
mail@doyle-otroithigh.com
+353 (0)1 539 2737