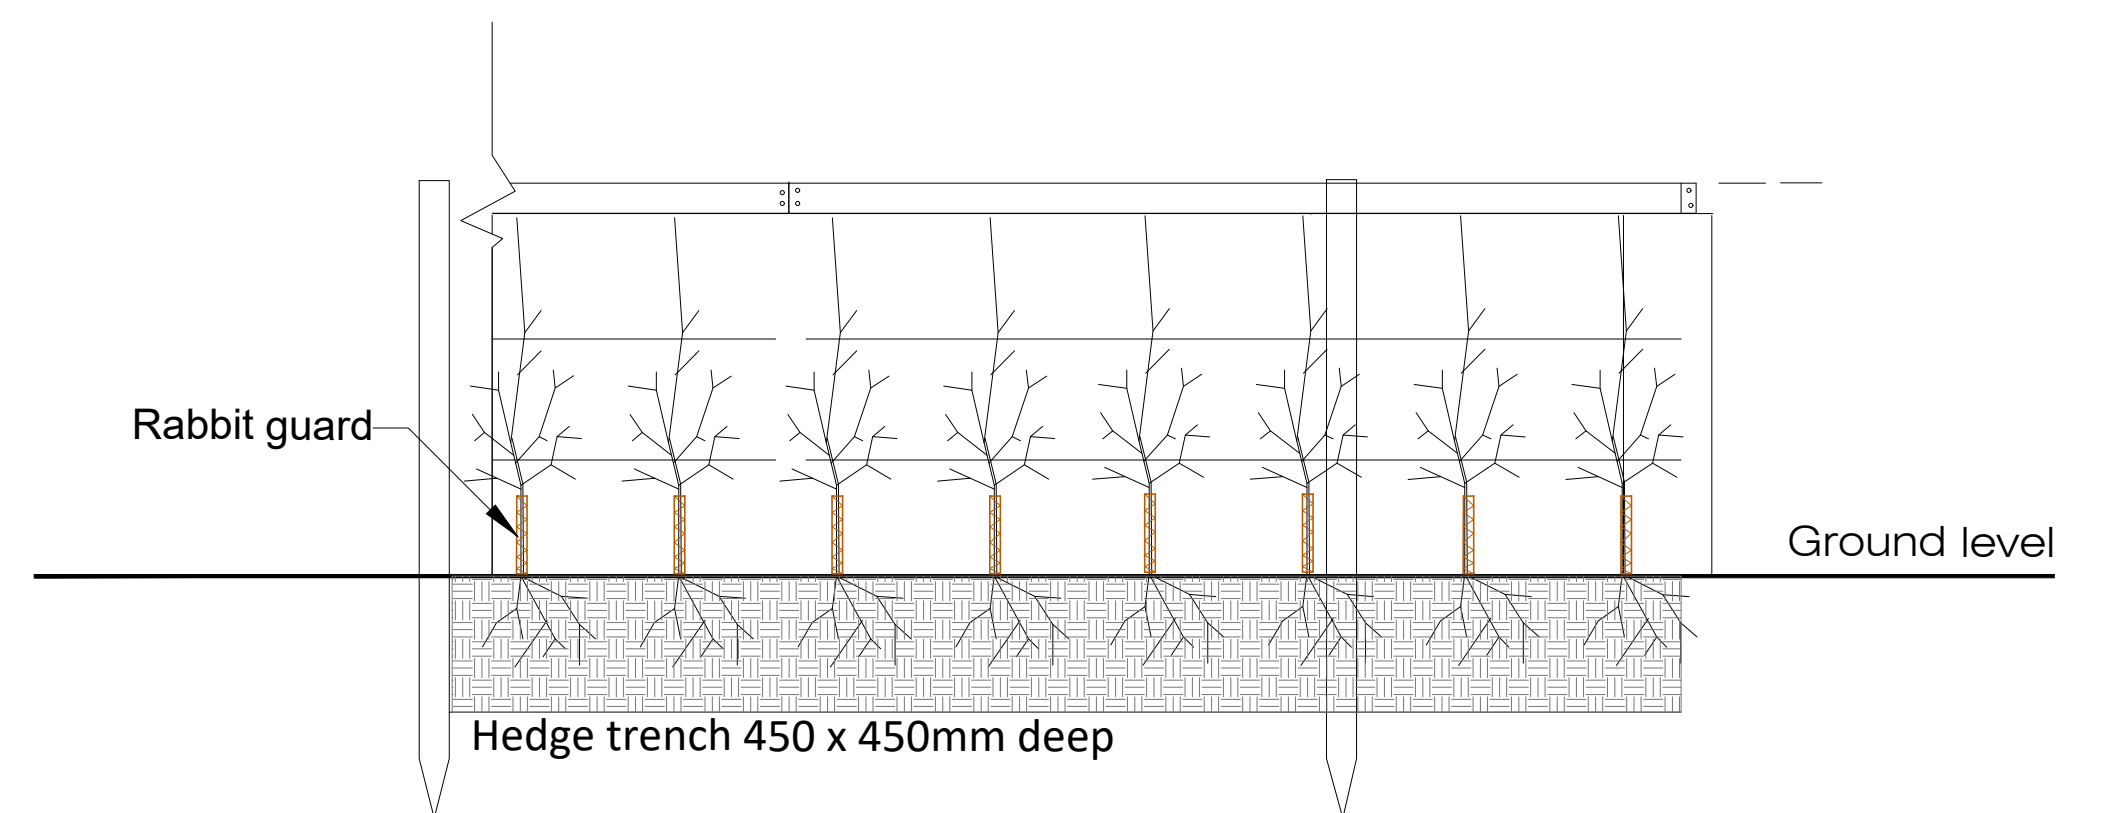
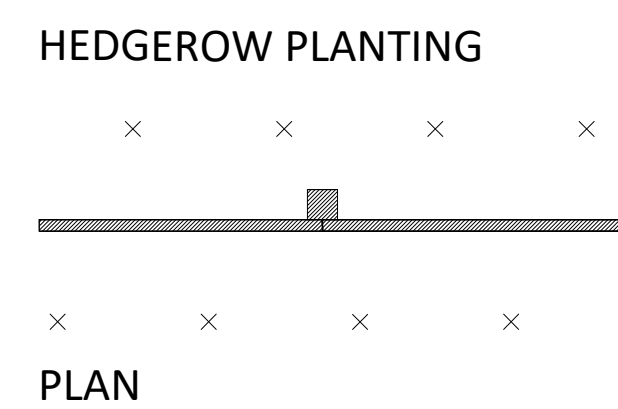
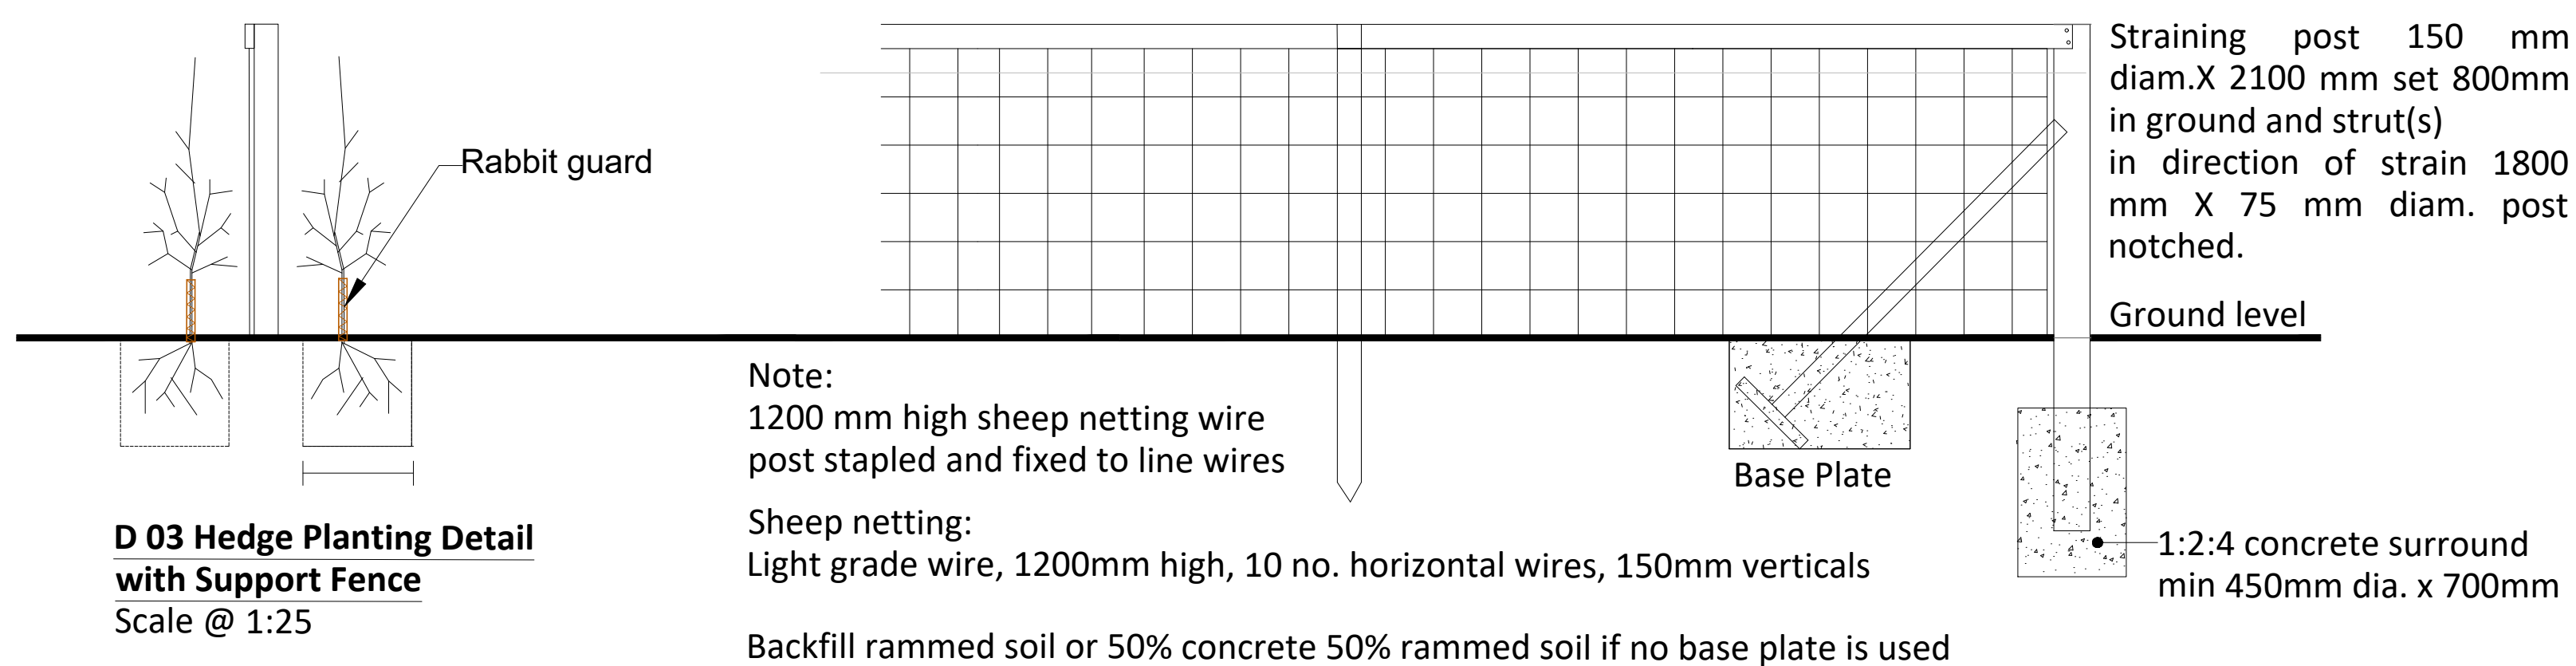
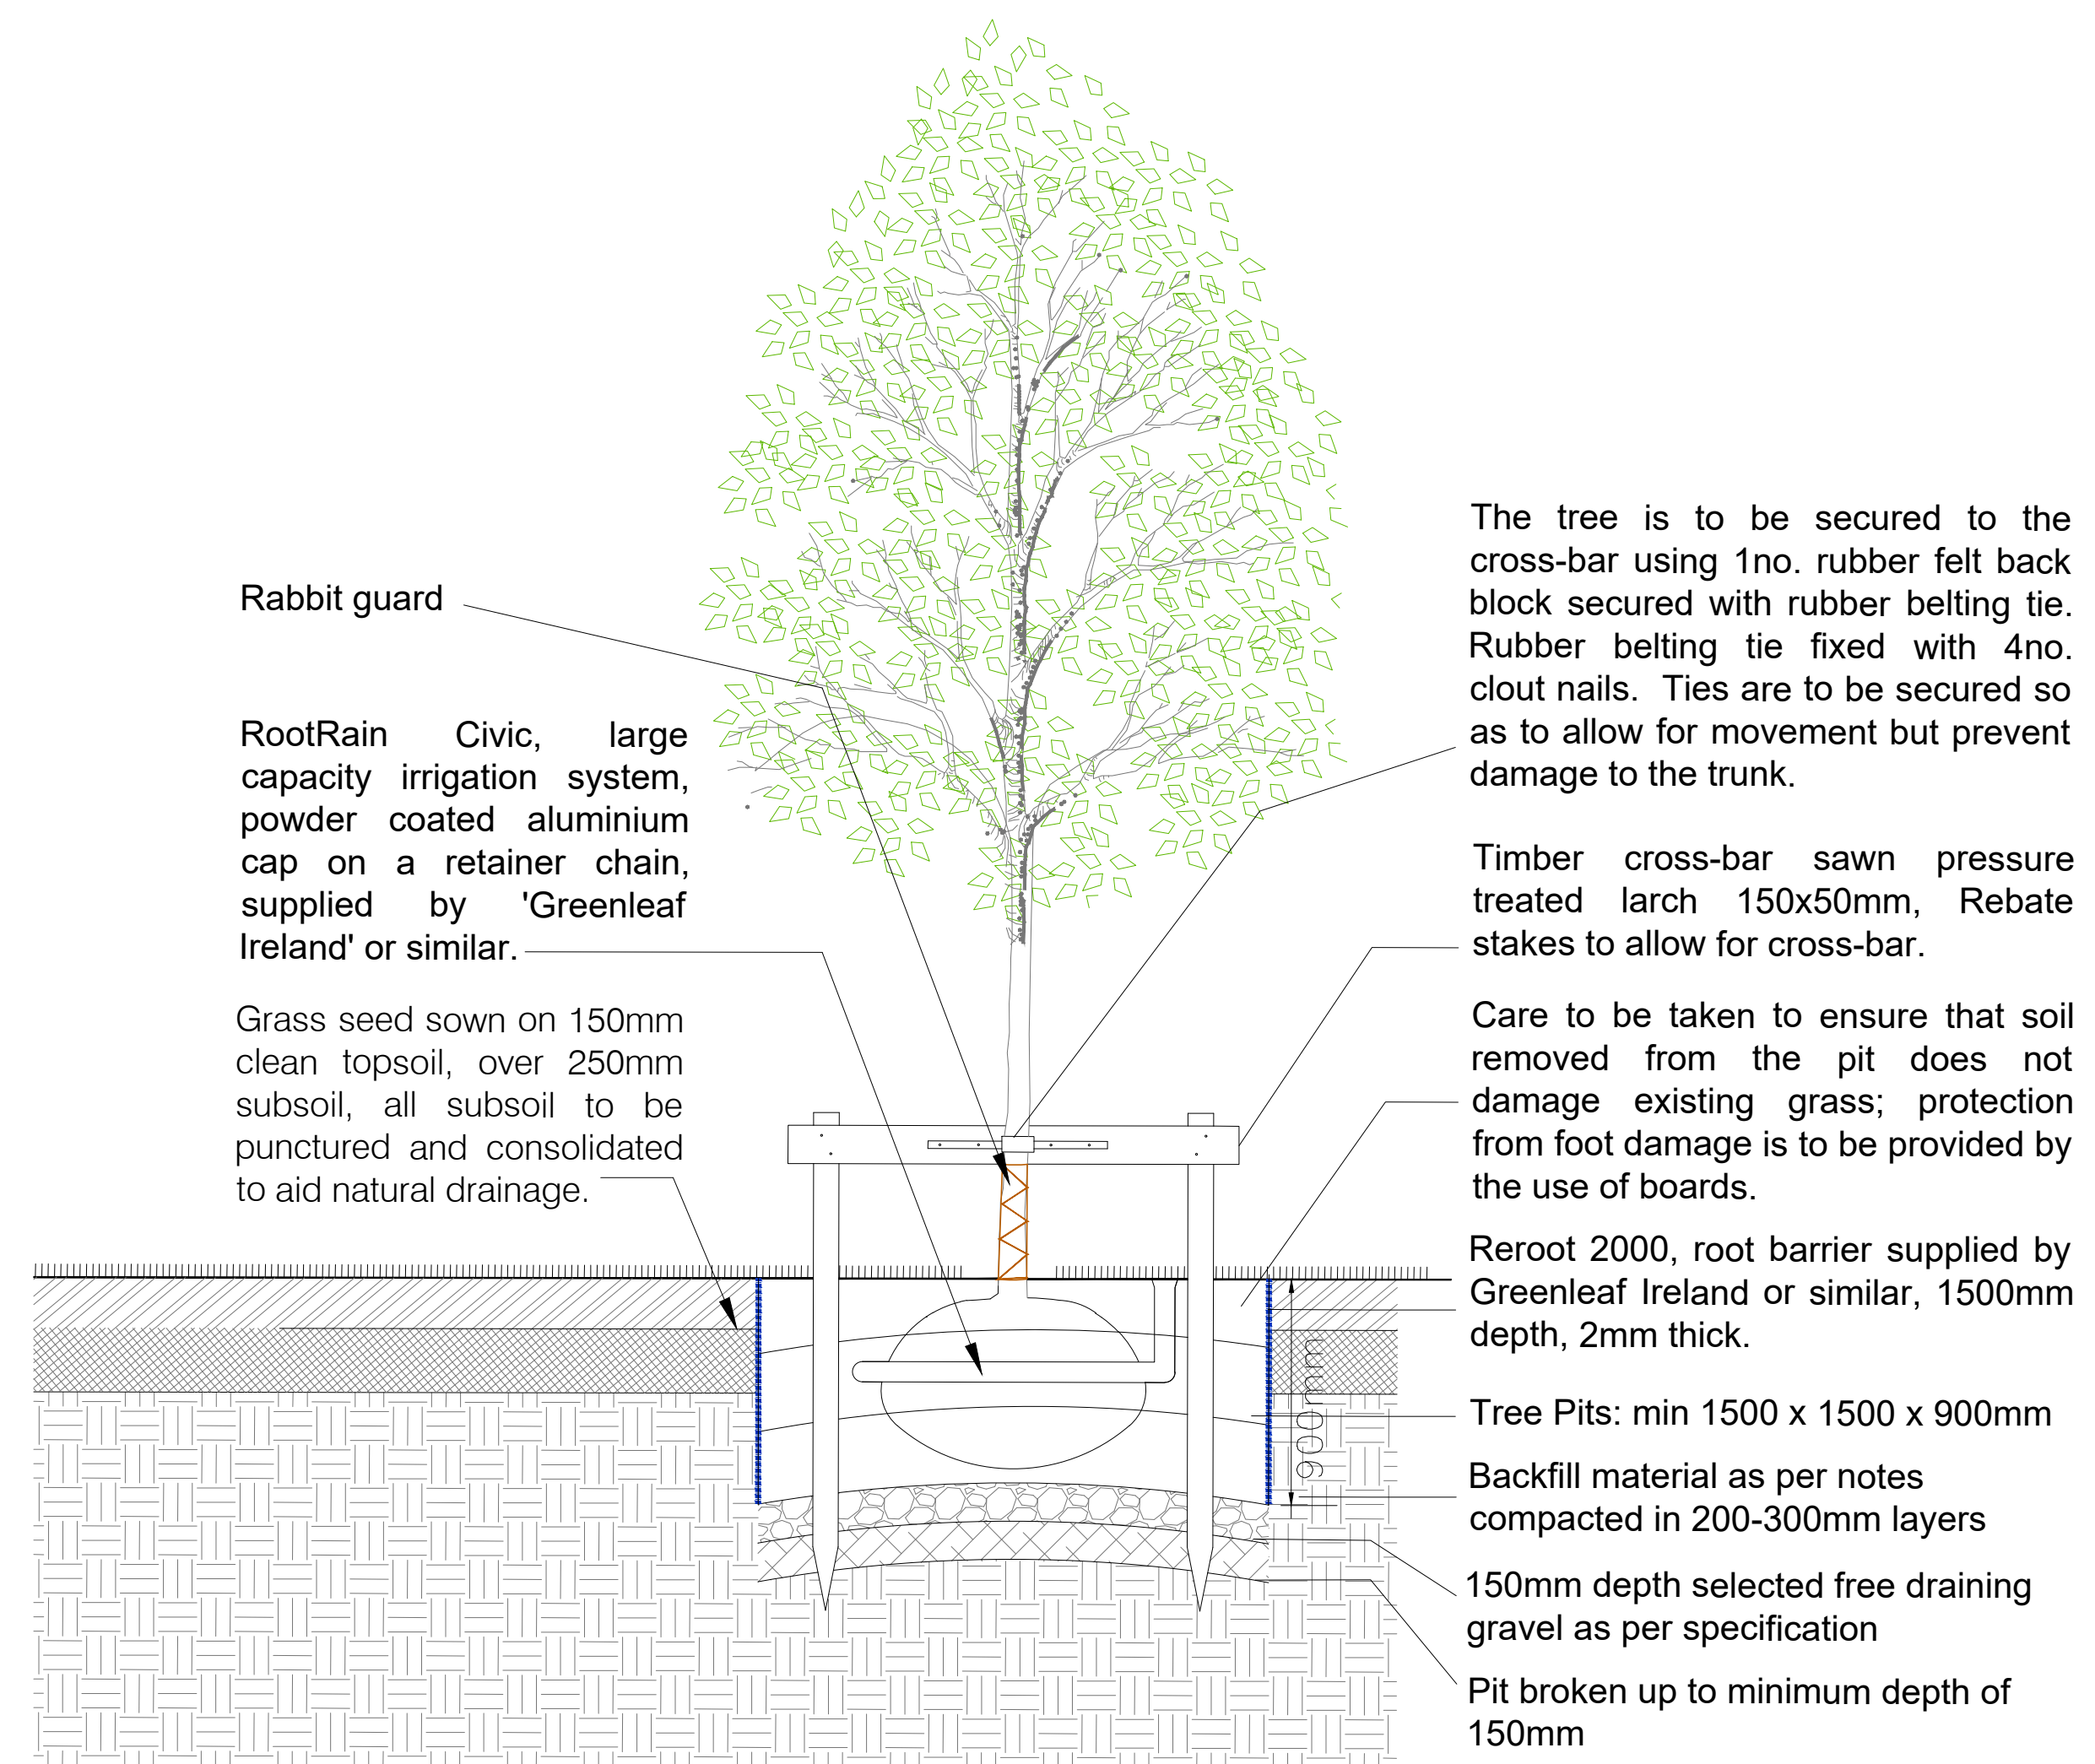
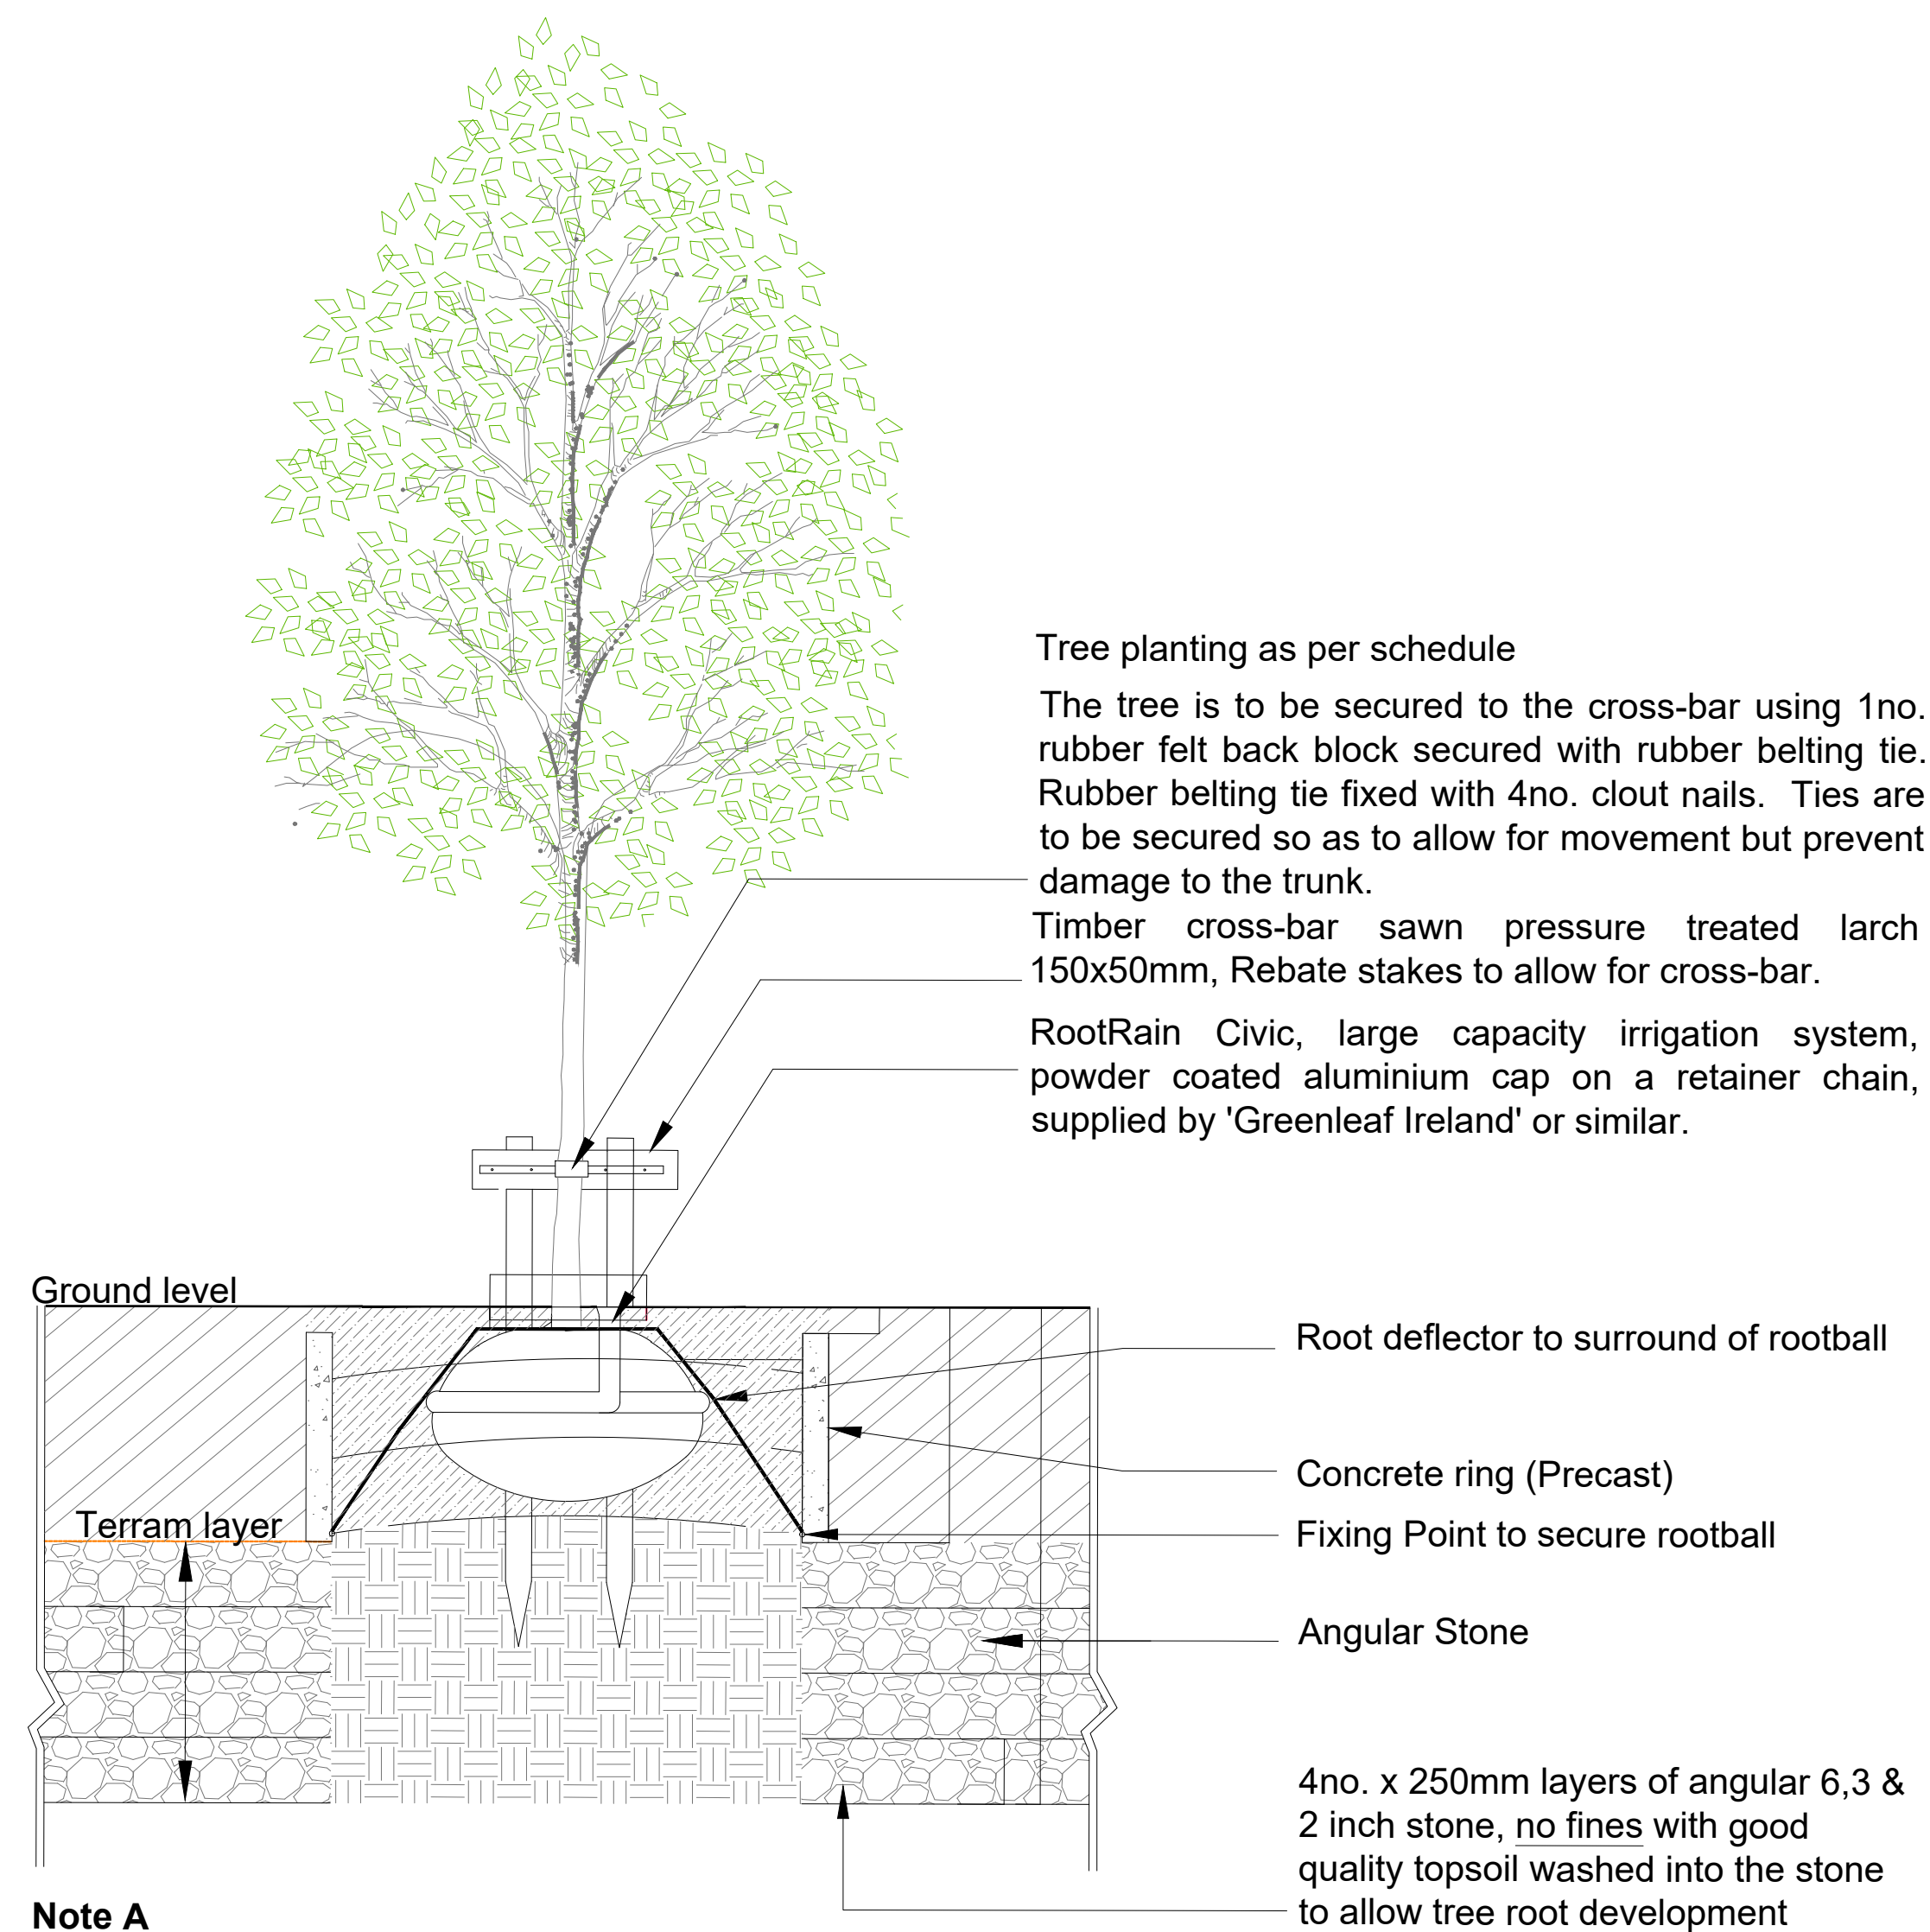
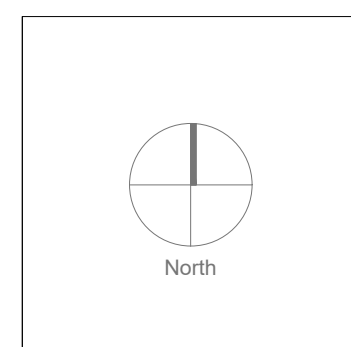


[illegible]

	Project Name Mixed Use Development - Arklow		Drawing Name Landscape Details 01	
	Status	Planning	Drawing No	LD-01-PP
	Project No	26-008	Revision No	00
	Scale	Scale 1:25	Drawn By	D.C.
	Date	23/08/2026	Checked By	D&OT
Linda Doyle Director +353 (0)87 287 4196		Daithí O'Troigh Director +353 (0)86 300 3499		Office Address 13 Ardara Road, Dublin 2 Contact mail@doyle-otroigh.com +353 (0)1 539 2757