



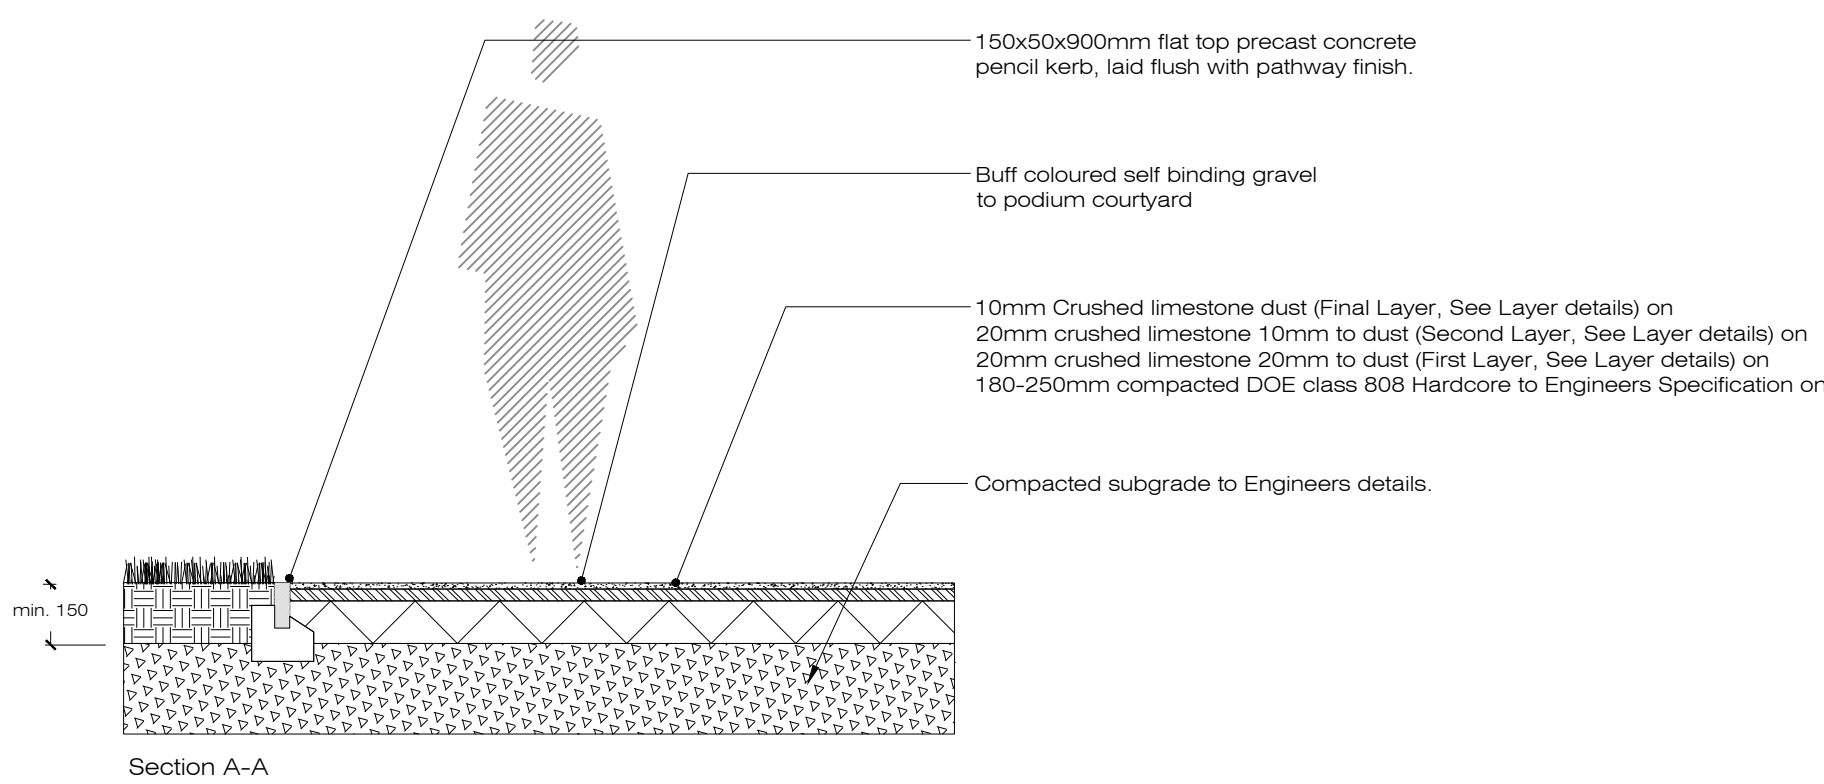

D 10 Self binding gravel to open space.
Scale @ 1:25

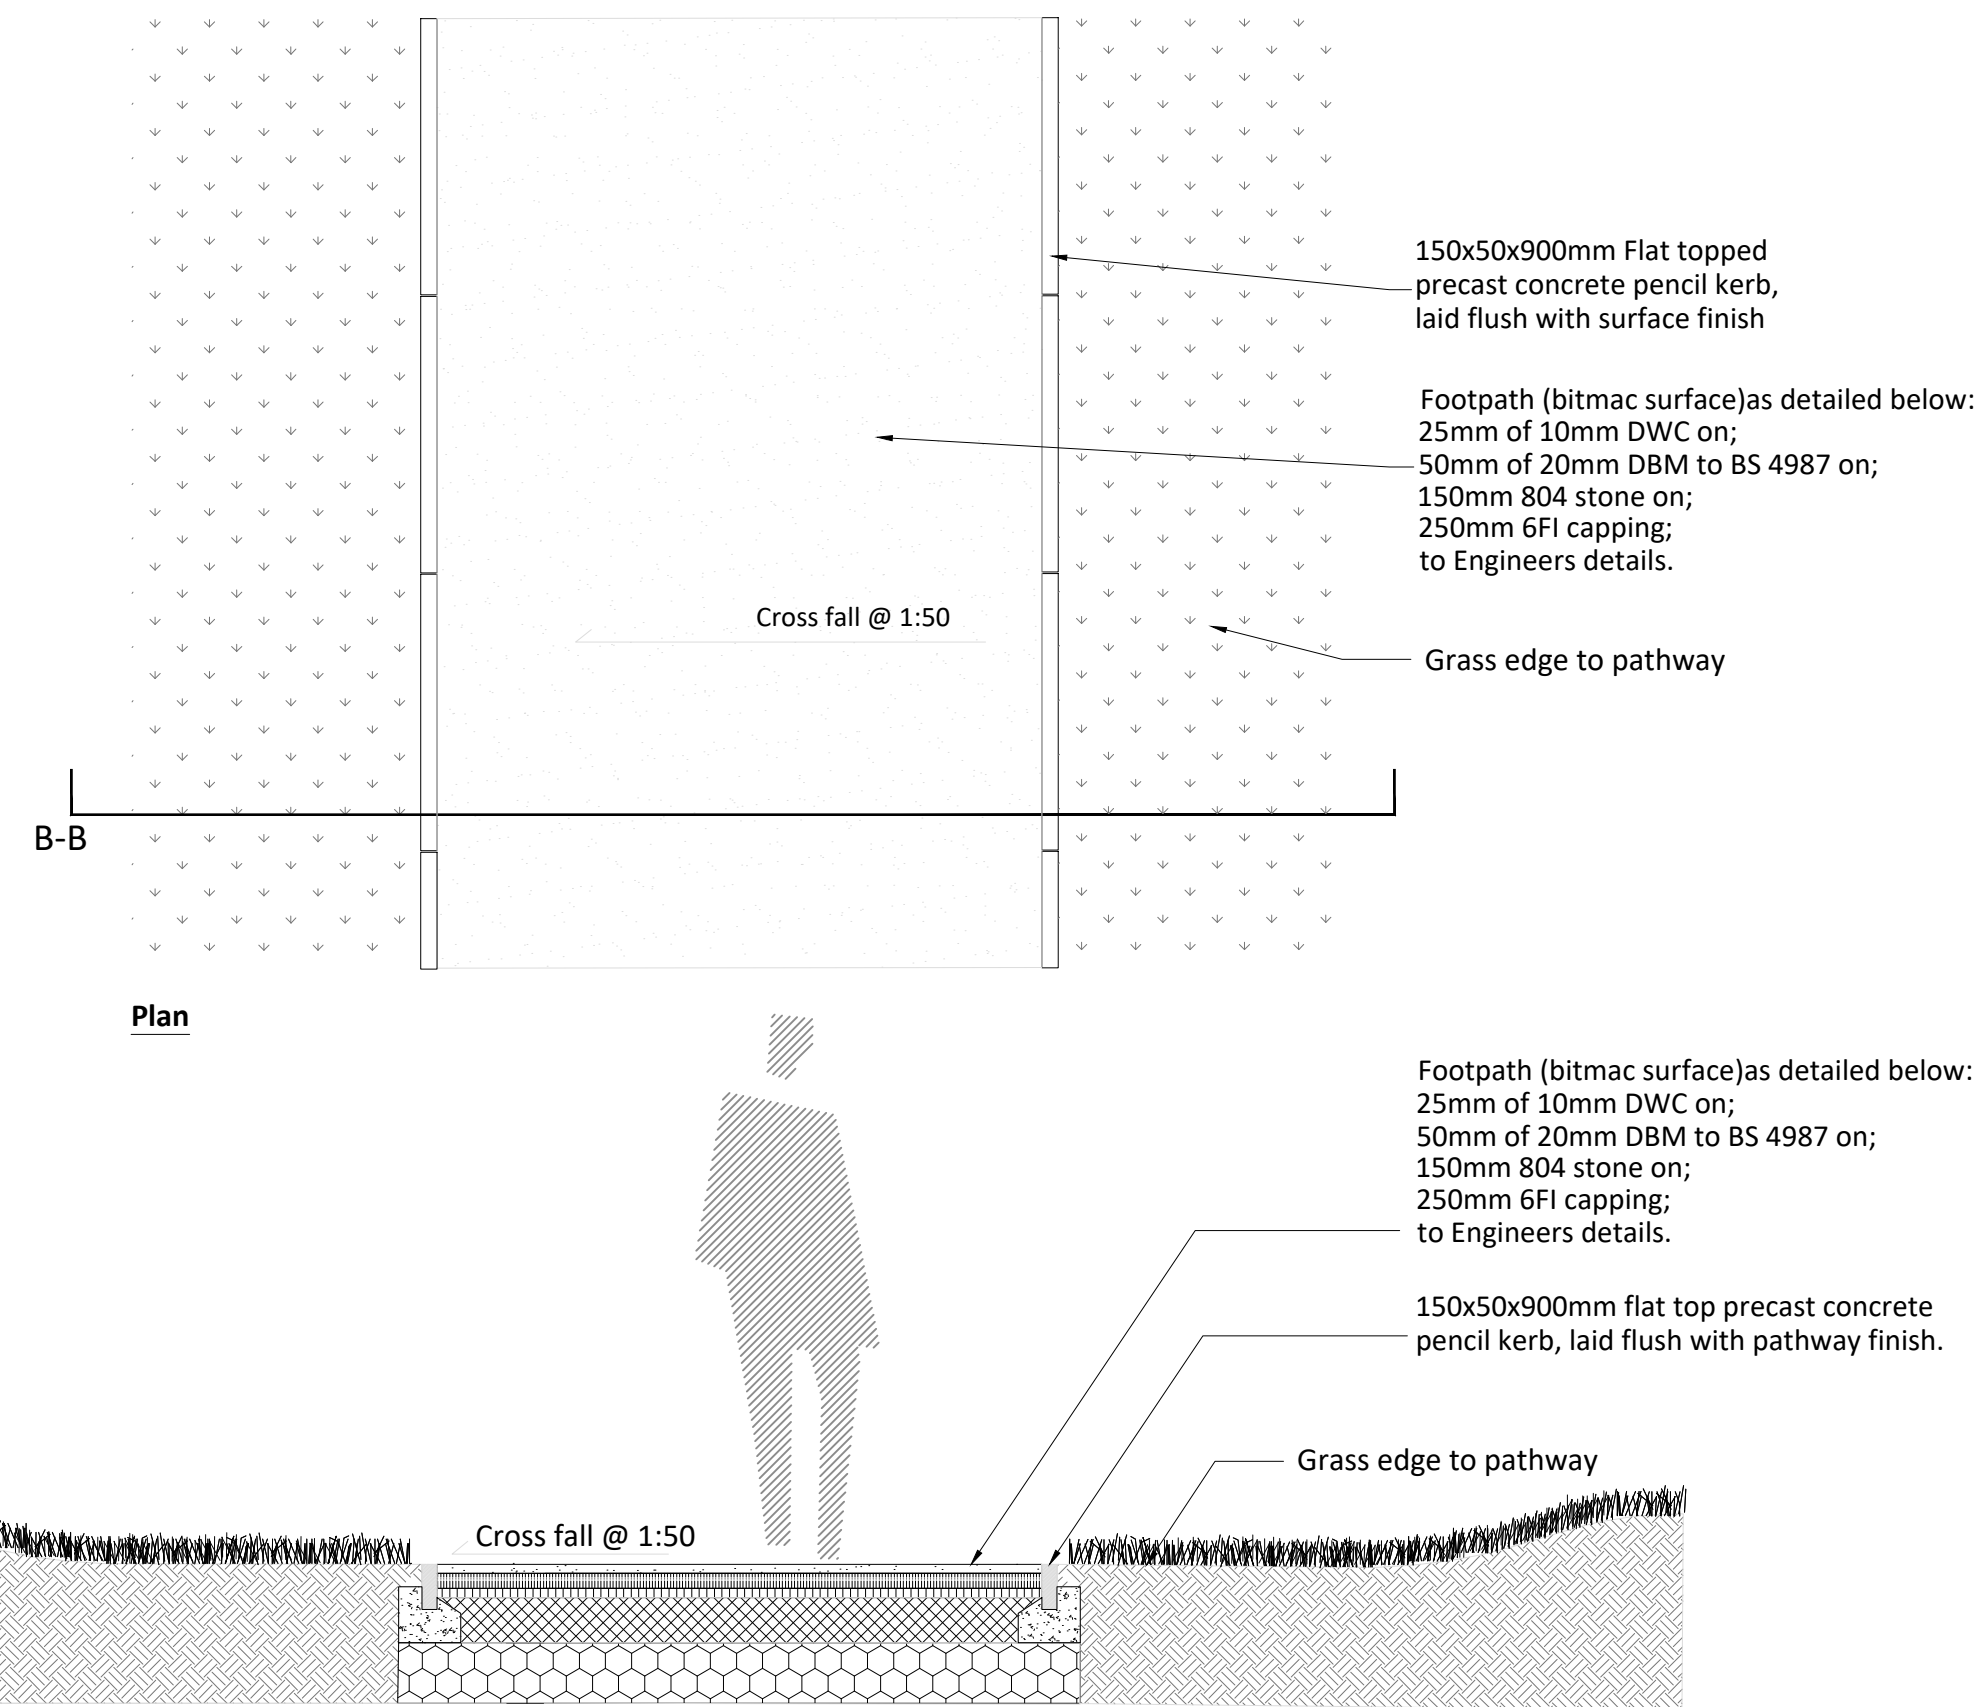


Section B-B
D 13 Bitmac Path to Public Open Space
Scale @ 1:25

Bedding/foundation: Compacted soil with geotextile membrane.
Allowance for variable depth MOT type 1 subbase.

Bonded rubber mulch: Allow for a depth of 100mm for areas proposed; however the depth of the bonded rubber mulch is linked to the free fall height of play equipment and exercise equipment. See below to indicate the depths required (a full review with specialist playground supplier and calisthenics supplier is required.) The required depth of the bonded rubber mulch shall extend to the full critical fall area as advised by the playground and calisthenics supplier/specialist.

Free fall Height: 1.0m; 40mm depth of bonded rubber mulch required
Free fall Height: 1.7m; 50mm depth of bonded rubber mulch required
Free fall Height: 2.2m; 80mm depth of bonded rubber mulch required
Free fall Height: 2.5m; 100mm depth of bonded rubber mulch required
Free fall Height: 2.8m; 120mm depth of bonded rubber mulch required
Free fall Height: 3.0m; 140mm depth of bonded rubber mulch required


Colour/ Finish: Light brown/natural wood colour.

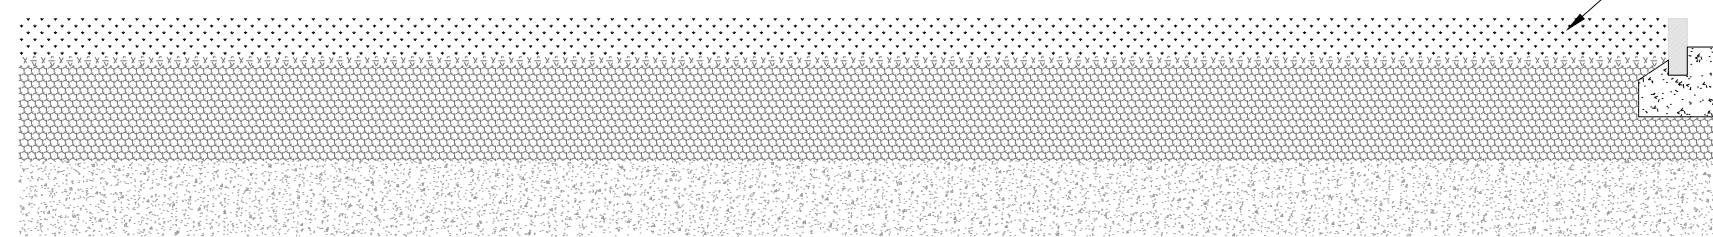

- **Tiger Mulch Safety Surface** -
 - 100mm tiger mulch (Depending on play/ exercise area);
 - on 25mm blinding;
 - on 250mm well compacted hardcore (Clause 804);
 - on capping layer;
 - on Geotextile in compliance with specification for road works.



Rev.	Date	Note
00	0000-00-00	00

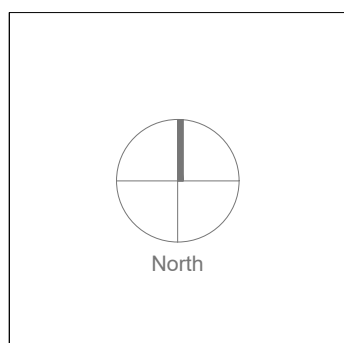

Registered
Landscape
Architect

General Notes

Project Name Mixed Use Development - Arklow		Drawing Name Landscape Details 06	
Status	Planning	Drawing No	LD-06-PP
Project No	26-008	Revision No	00
Scale	Scale 1:25	Drawn By	D.C.
Date	23/09/2026	Checked By	D&OT
Linda Doyle Director +353 (0)87 287 4196 linda@doyle-d&otrhugh.com		Office Address 12 Adelaide Road, Dublin 2 +353 (0)1 300 3490 doyle@doyle-d&otrhugh.com	
		Contact mail@doyle-d&otrhugh.com +353 (0)1 599 5737	