
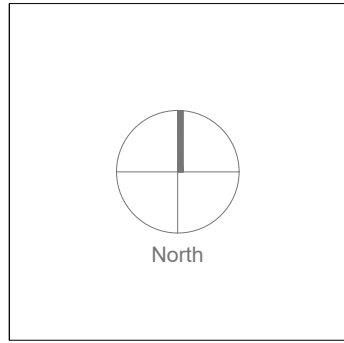
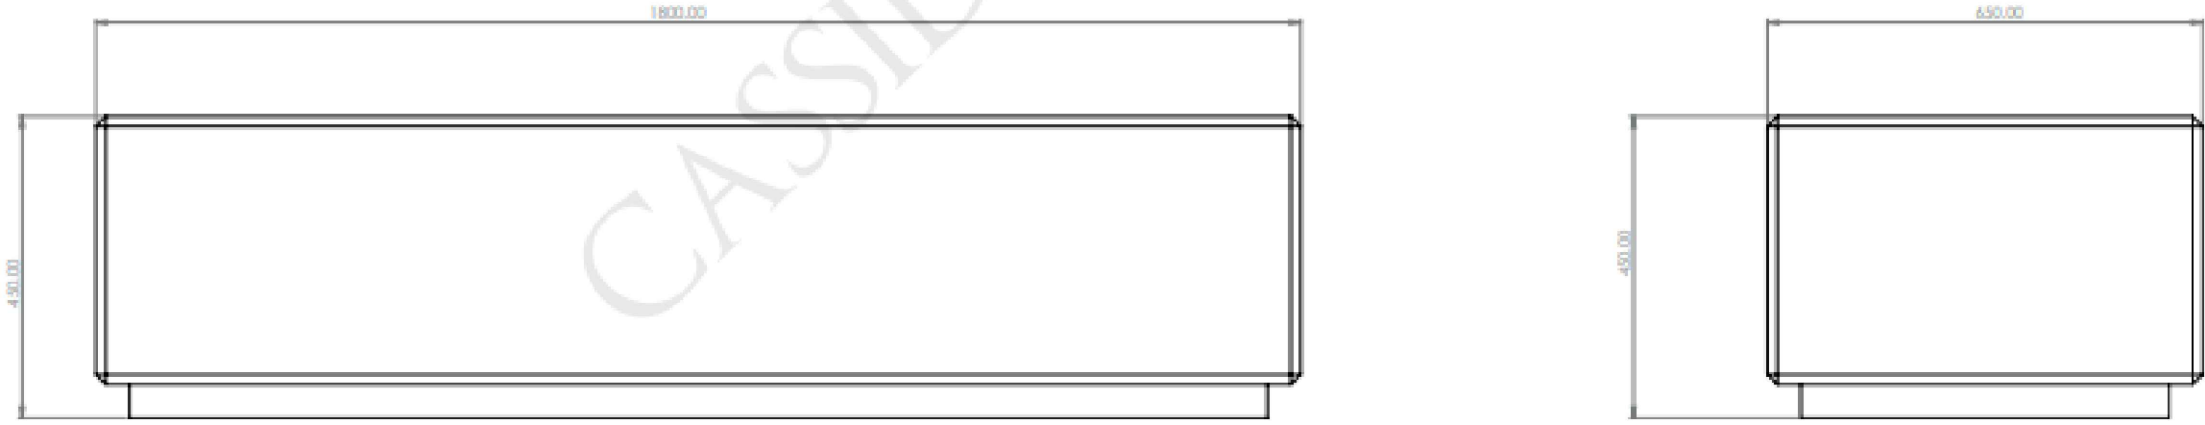


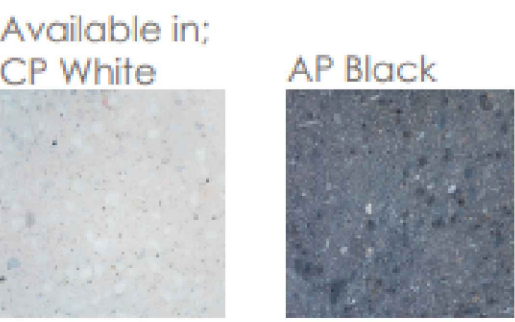

Registered
Landscape
Architect

General Notes:

Project Name Mixed Use Development - Aklow		Drawing Name Landscape Details 07	
Status	Planning	Drawing No	LD-07-PP
Project No	26-008	Revision No	00
Scale	Scale 1:10 23/09/2026	Drawn By	D.C. DS&OT
Linda Doyle Director +353 (0)87 267 4196 linda@doyle-droithong.com		Dairni O'Toole Director +353 (0)86 300 3469 dairni@doyle-droithong.com Dublin 2	
		Checked By	Contact mail@doyle-droithong.com +353 (0)1 539 2737