Extract from OSi Historic 25" Mapping
Scale: NTS

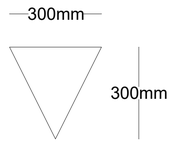

Plan

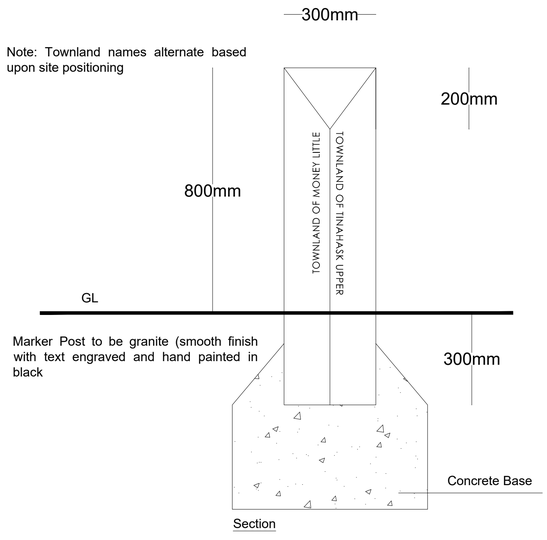

Section

D19 Townland Boundary Marker Detail
Scale: 1:10

Site Context Plan (Townland Boundary)
Scale: 1:100

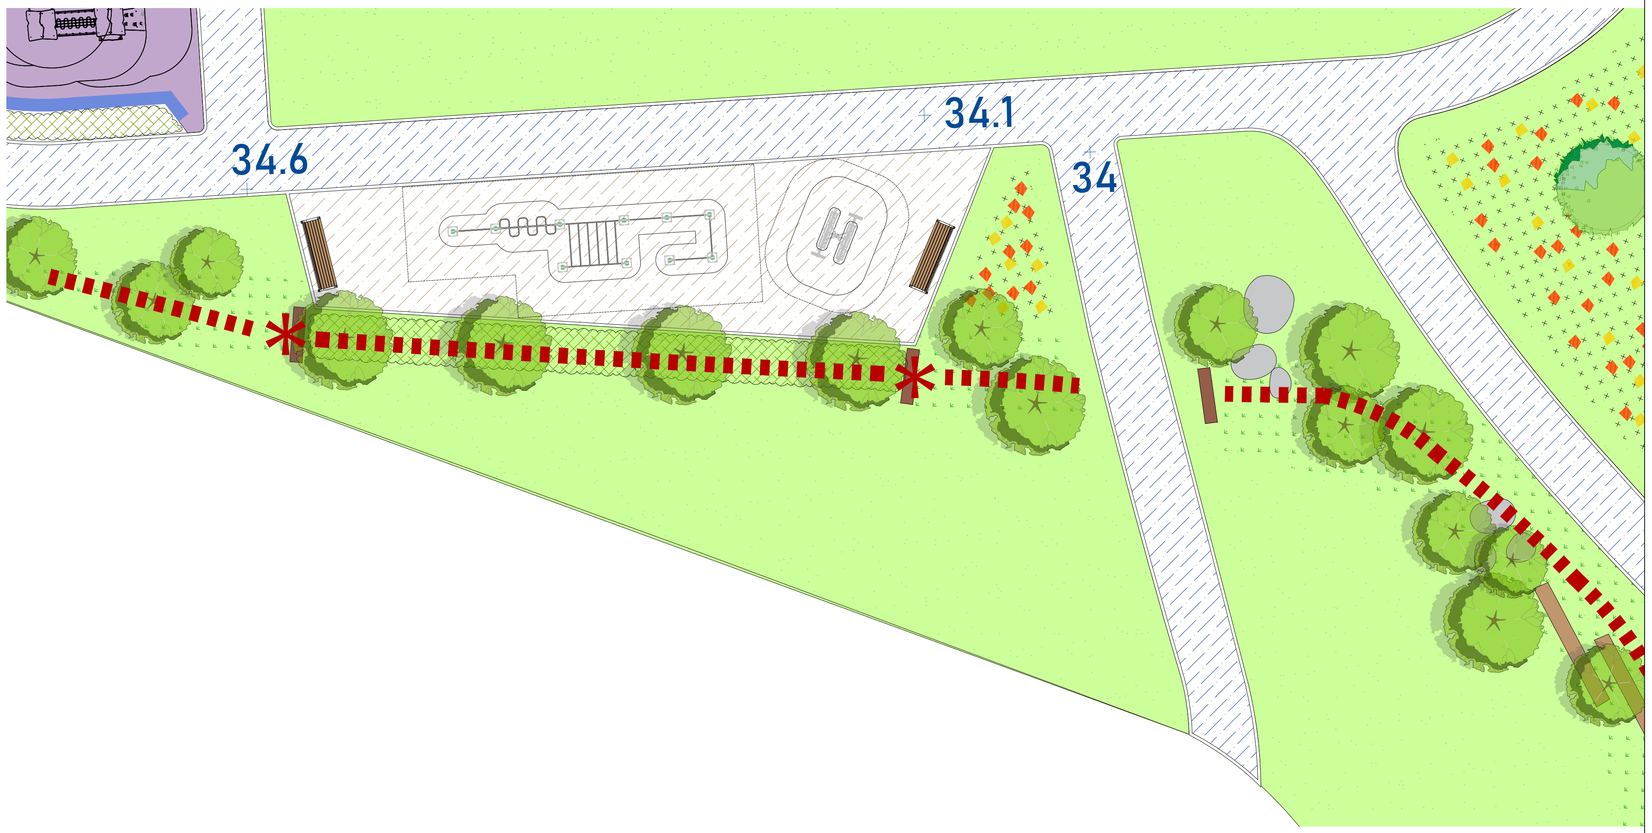

Precedent Images

Rev.	Date	Note
00	0000-00-00	00

North

Registered Landscape Architect

General Notes

Doyle & O'Troithigh Landscape Architecture

Project Name	Mixed Use Development - Arklow	Drawing Name	Landscape Details 09
Status	Planning	Drawing No	LD-09-PP
Project No	26-008	Revision No	00
Scale	Scale 1:100 + 1:10	Drawn By	D.C.
Date	23/09/2026	Checked By	D&OT

Linda Doyle
Director
+353 (0)87 267 4196
linda@doyle-otroithigh.com

Daithi O'Troithigh
Director
+353 (0)86 300 3499
daithi@doyle-otroithigh.com

Office Address
13 Adelaide Road,
Dublin 2

Contact
mail@doyle-otroithigh.com
+353 (0)1 539 2737