



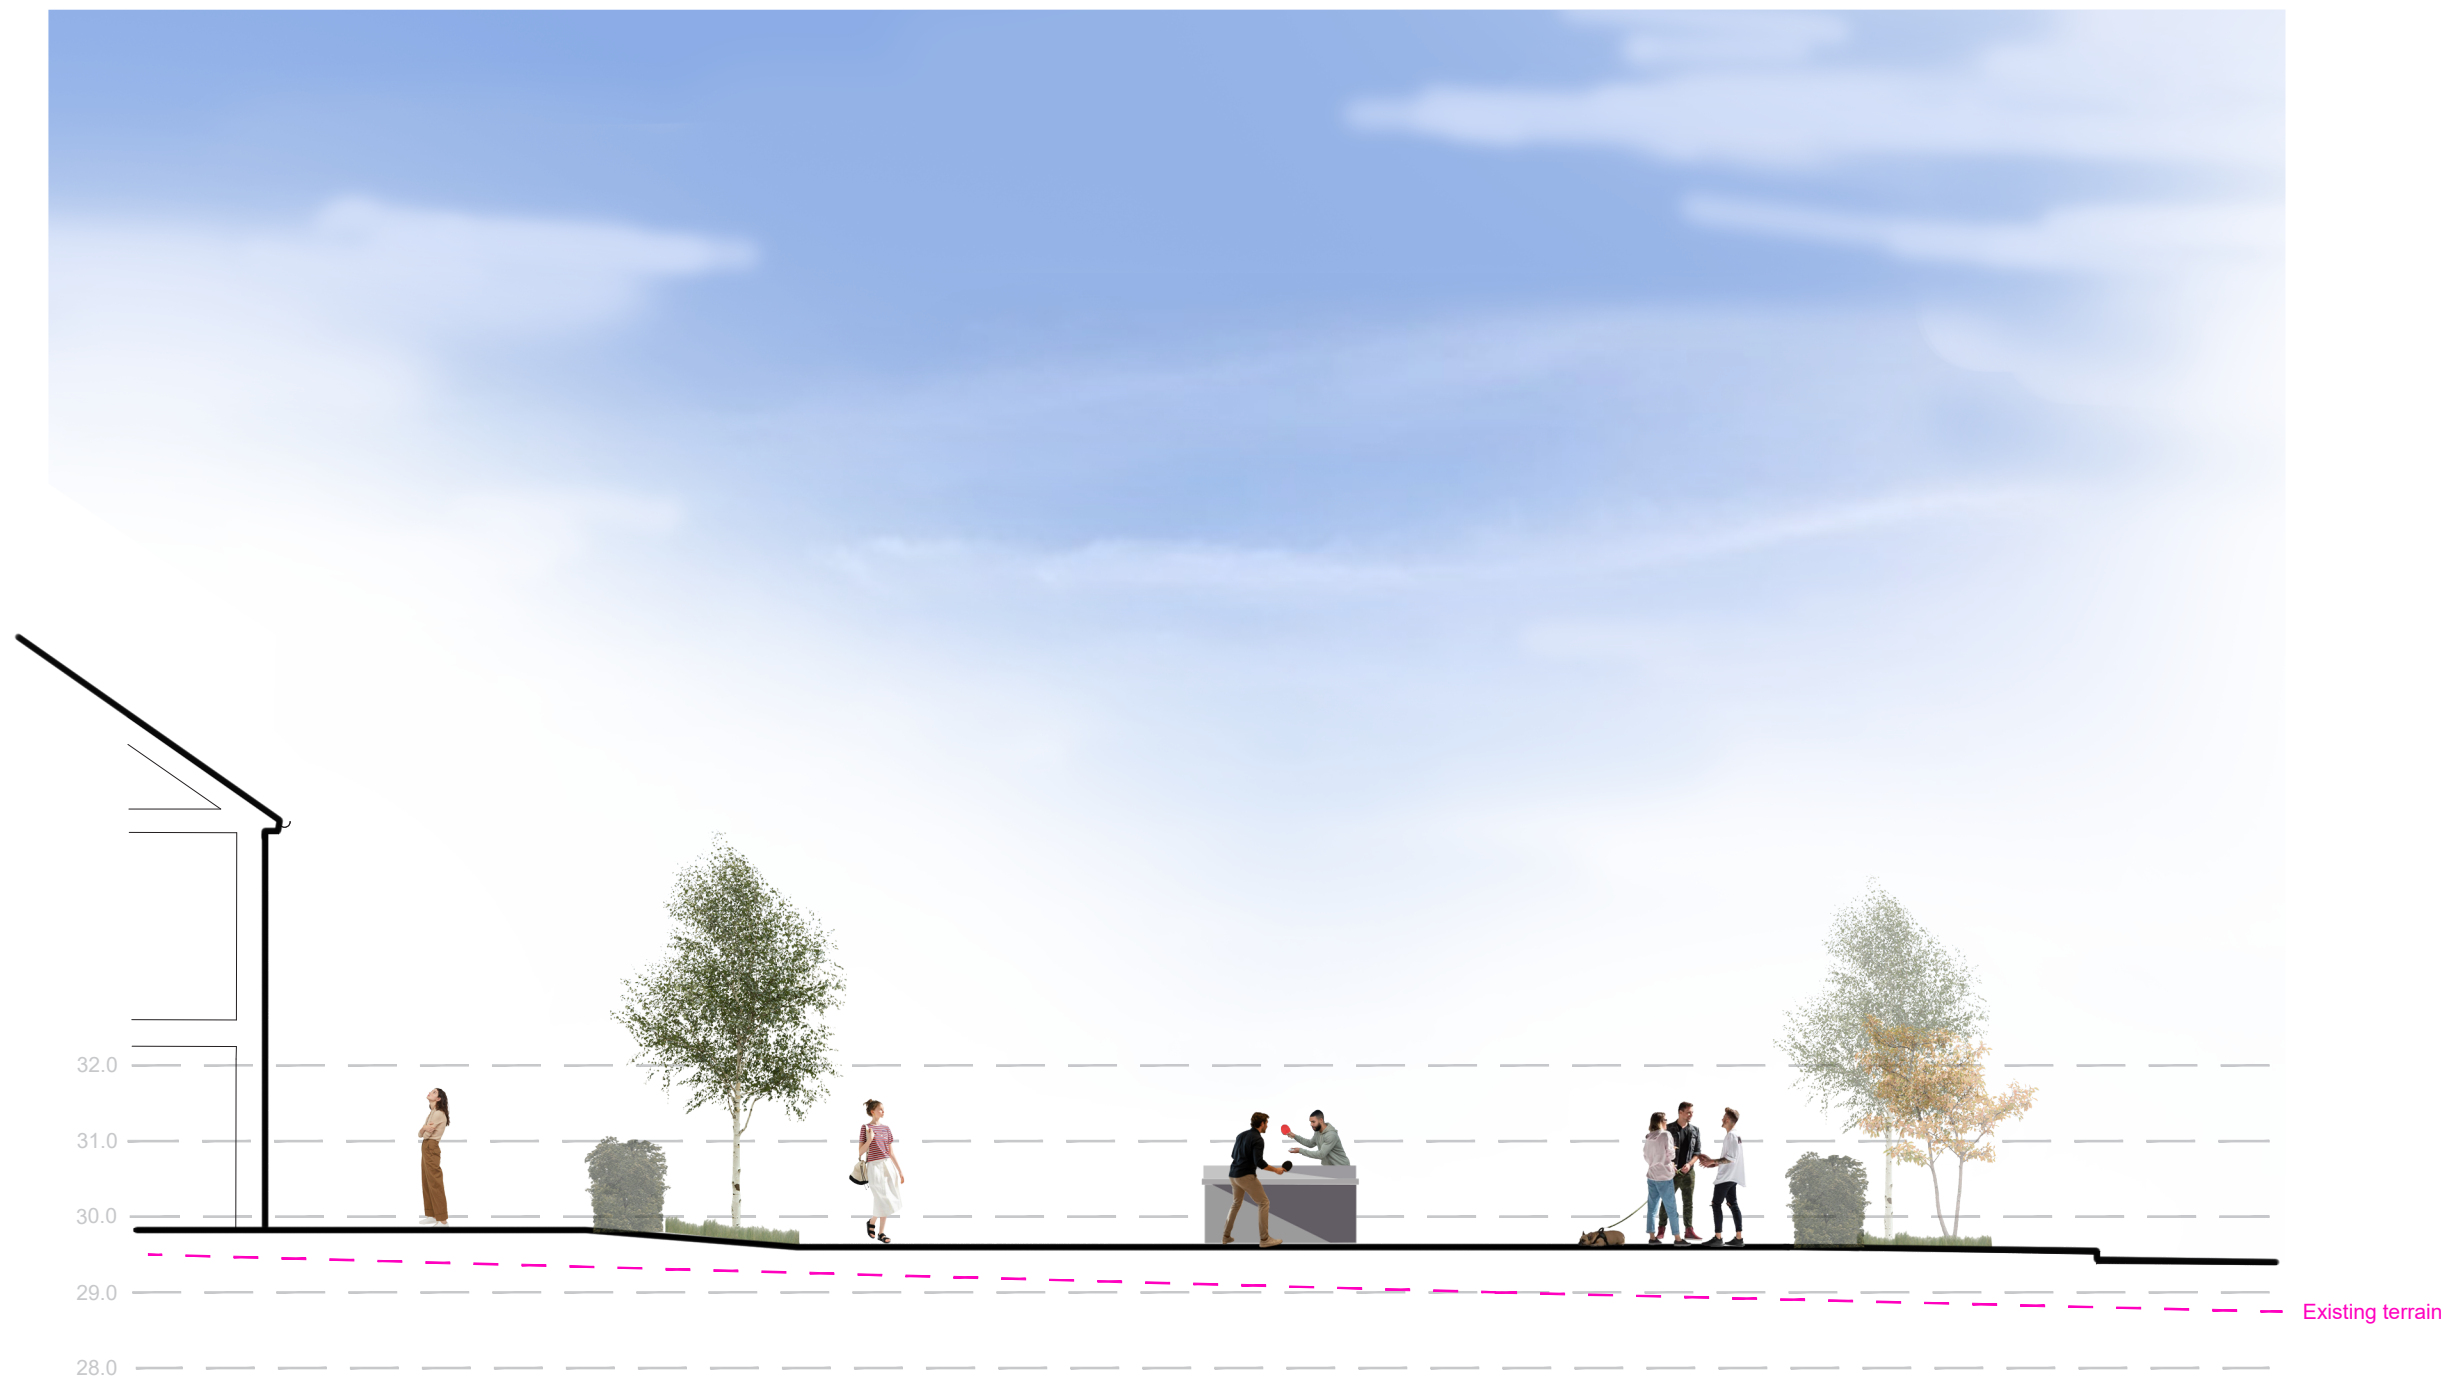


Section A-A'

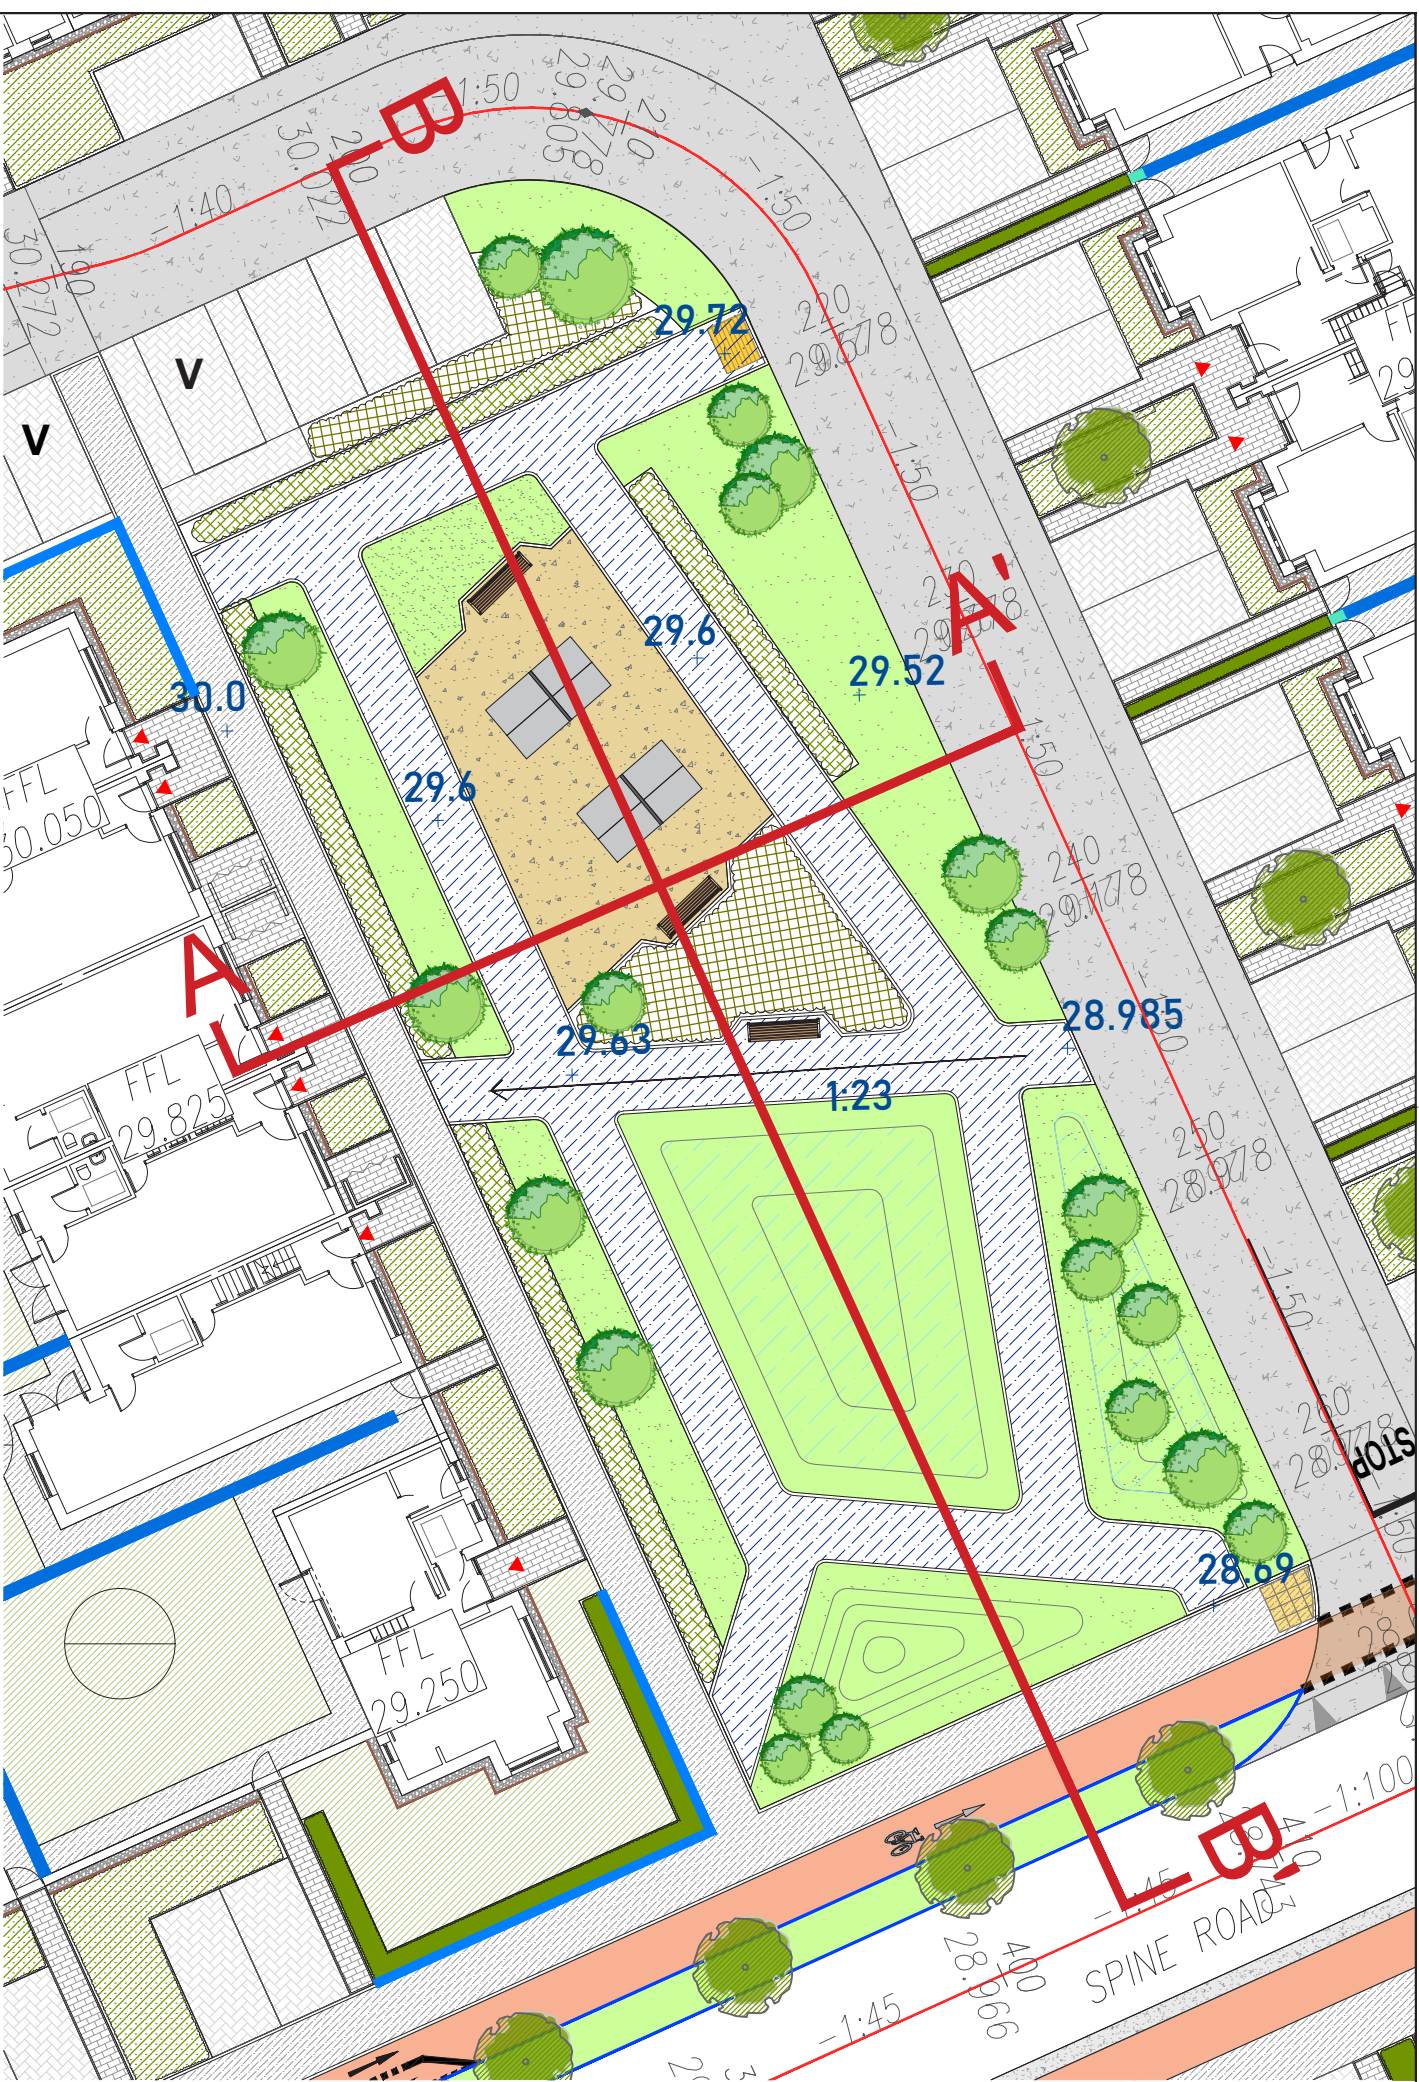

Section B-B'

Rev.	Date	Note
00	0000-00-00	00

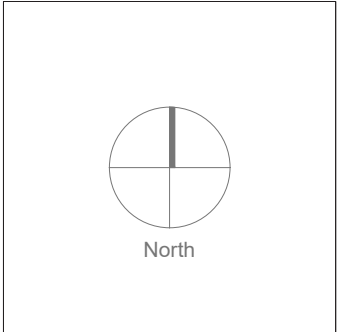

General Notes

Doyle & O'Troithigh
Landscape
Architecture

Project Name	Mixed Use Development - Arklow	Drawing Name	Landscape Section A-A' B-B'
Status	Planning	Drawing No	LS-01-PP
Project No	26-008	Revision No	00
Scale	1:100	Drawn By	D.C.
Date	21/10/2026	Checked By	D.O.T
Linda Doyle Director +353 (0)87 267 4196 linda@doyle-otroithigh.com	Dalithi O'Troithigh Director +353 (0)86 300 3409 dalithi@doyle-otroithigh.com	Office Address 13 Adelaide Road, Dublin 2	Contact mail@doyle-otroithigh.com +353 (0)1 639 2737