



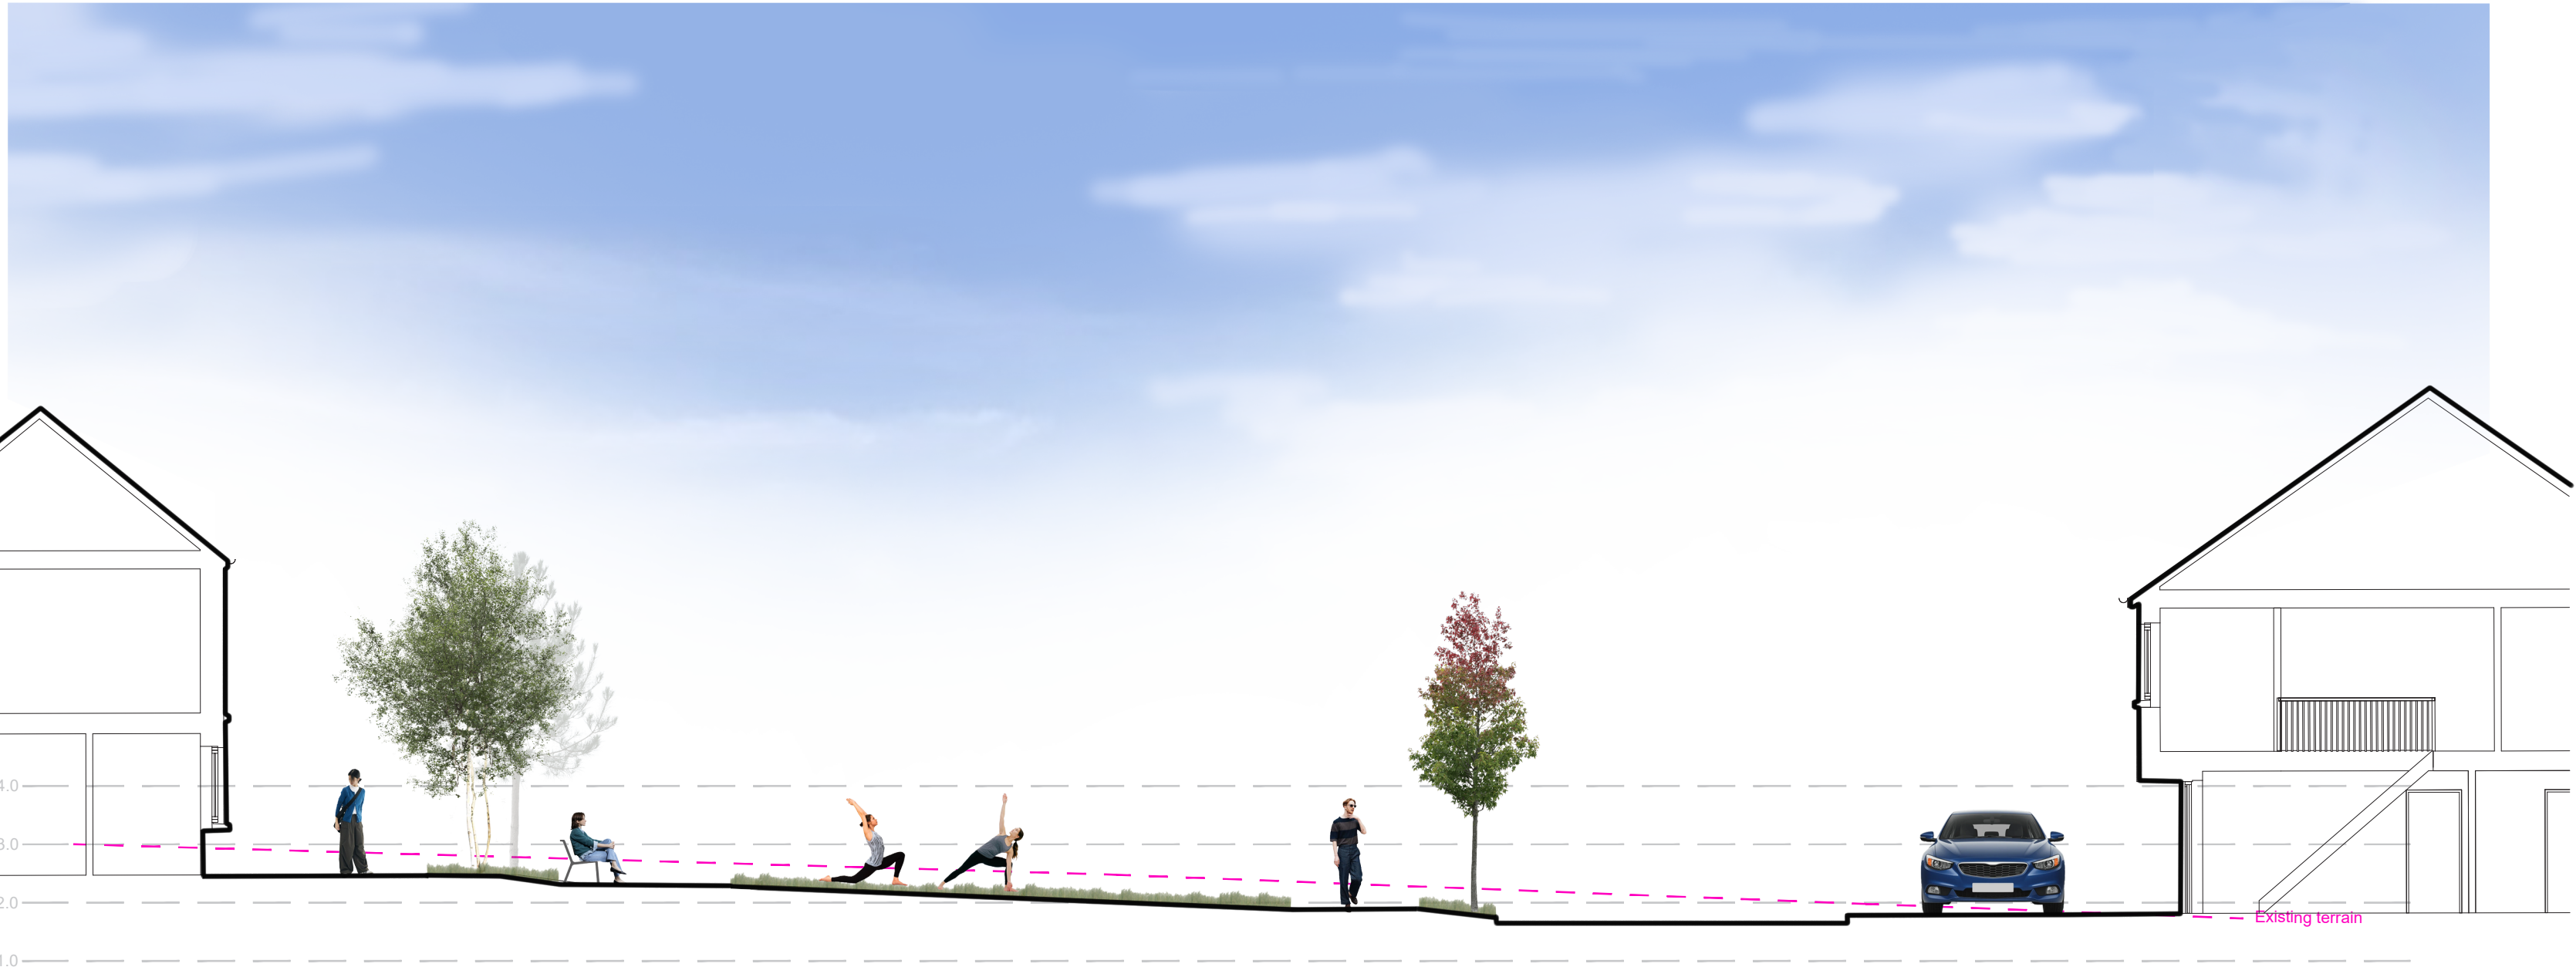


Section G-G'

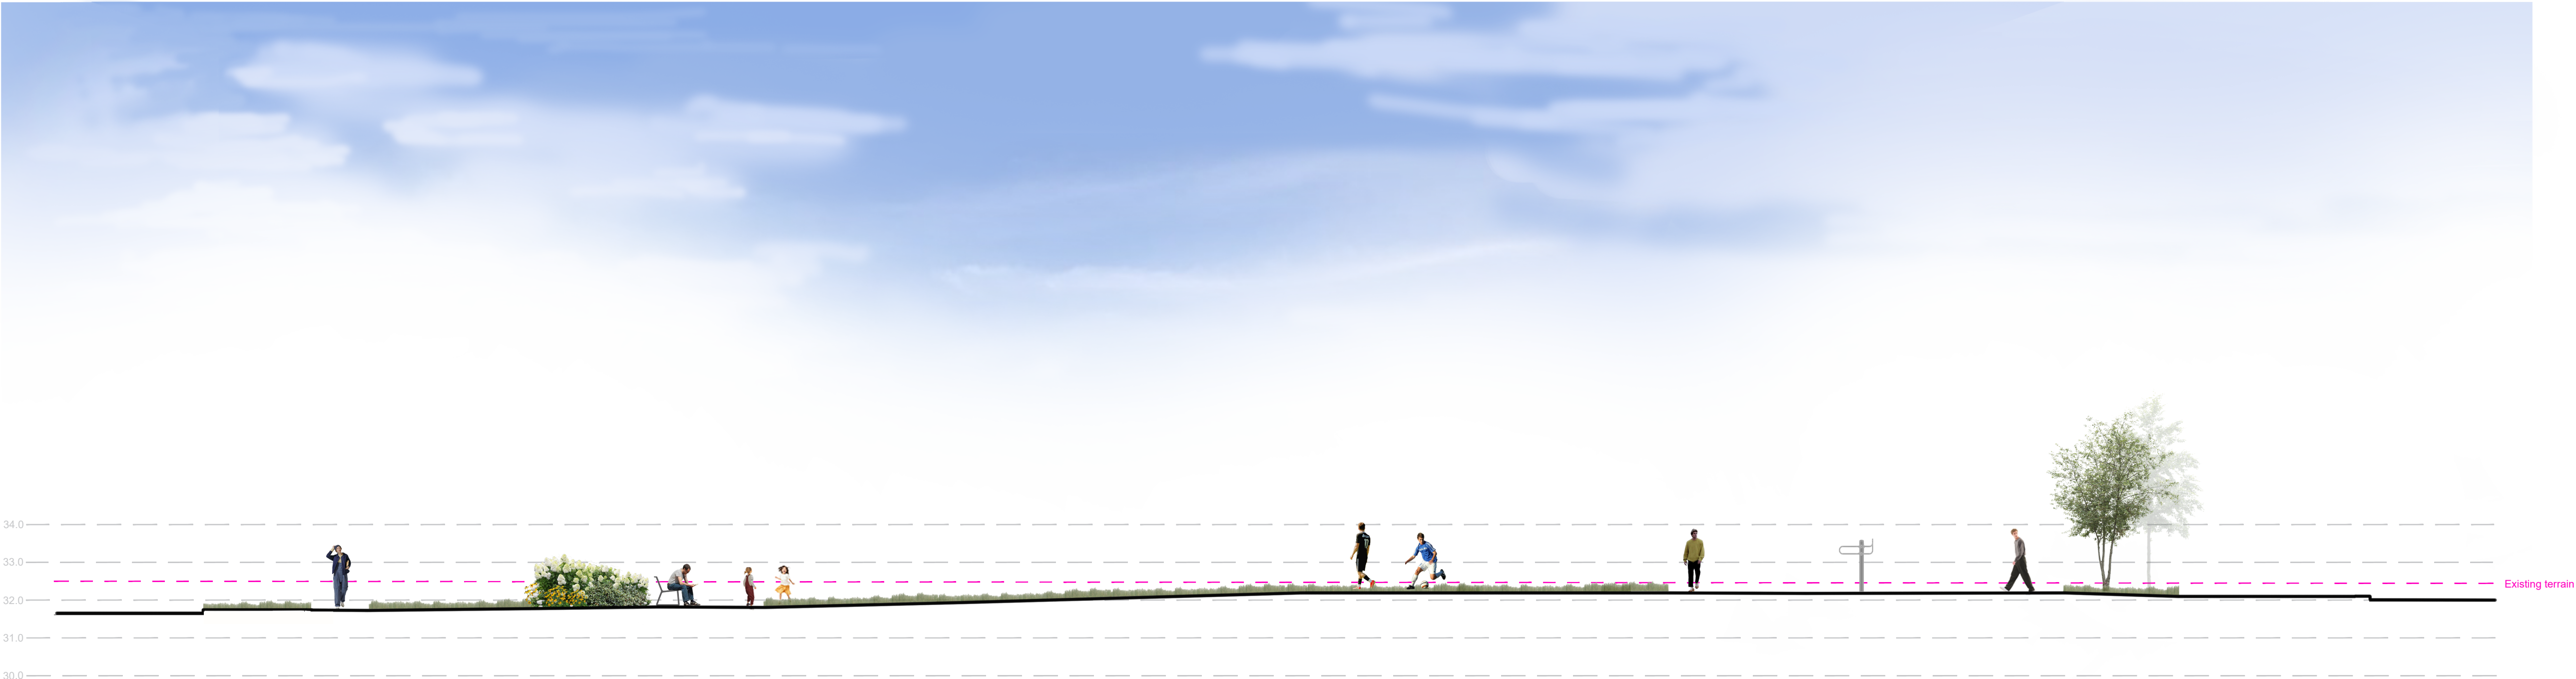

Section H-H'

Rev.	Date	Note
00	0000-00-00	00

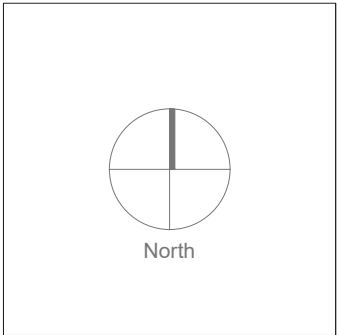

General Notes

Doyle & O'Troithigh

Landscape Architecture

Project Name

Mixed Use Development - Arklow

Drawing Name

Landscape Section G-G' & H-H'

Status

Planning

Project No

26-008

Scale

1:100

Date

21/10/2026

Linda Doyle

Director

+353 (0)87 307 4186

linda@doyle-otroithigh.com

Daireh O'Troithigh

Director

+353 (0)86 300 3469

daireh@doyle-otroithigh.com

Office Address

13 Adelaide Road,

Dublin 2

Contact

mail@doyle-otroithigh.com

+353 (0)1 539 2737