

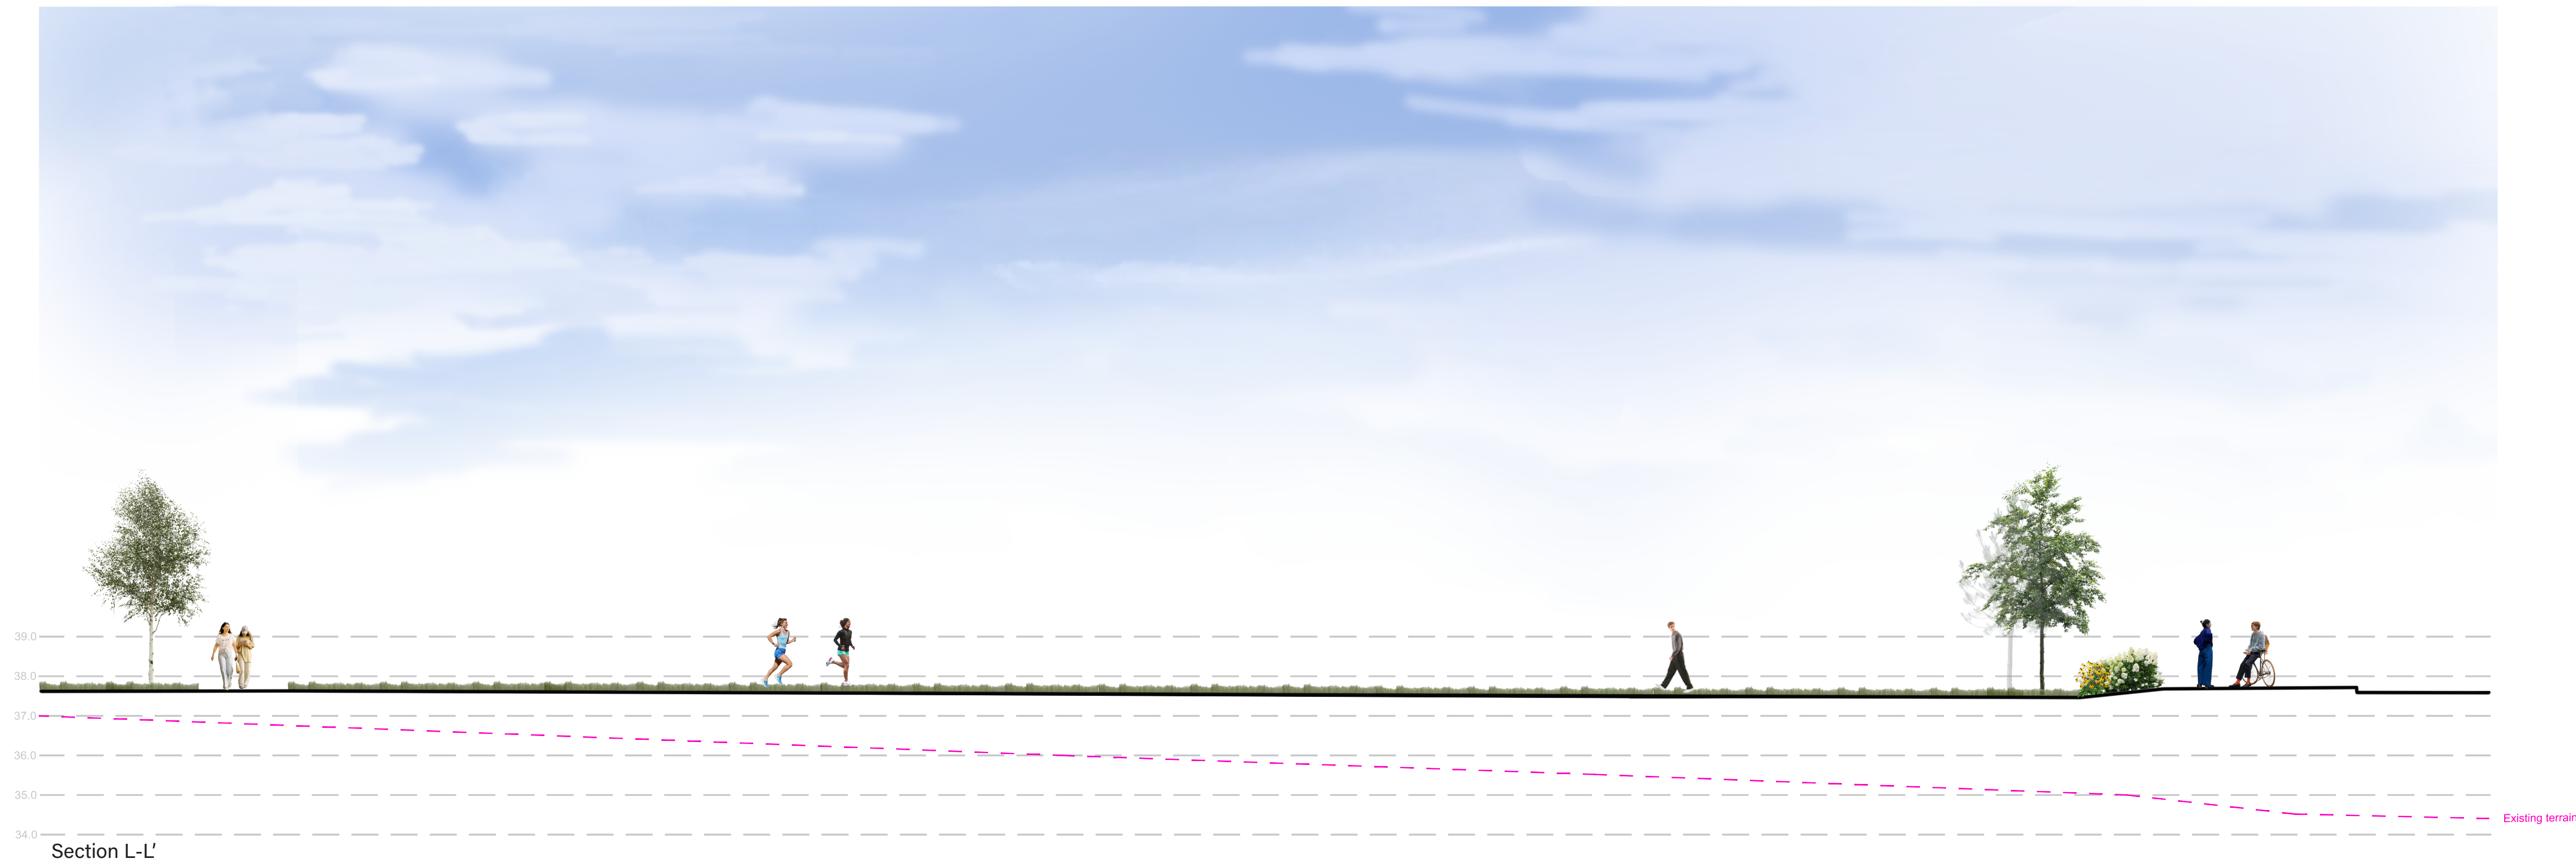
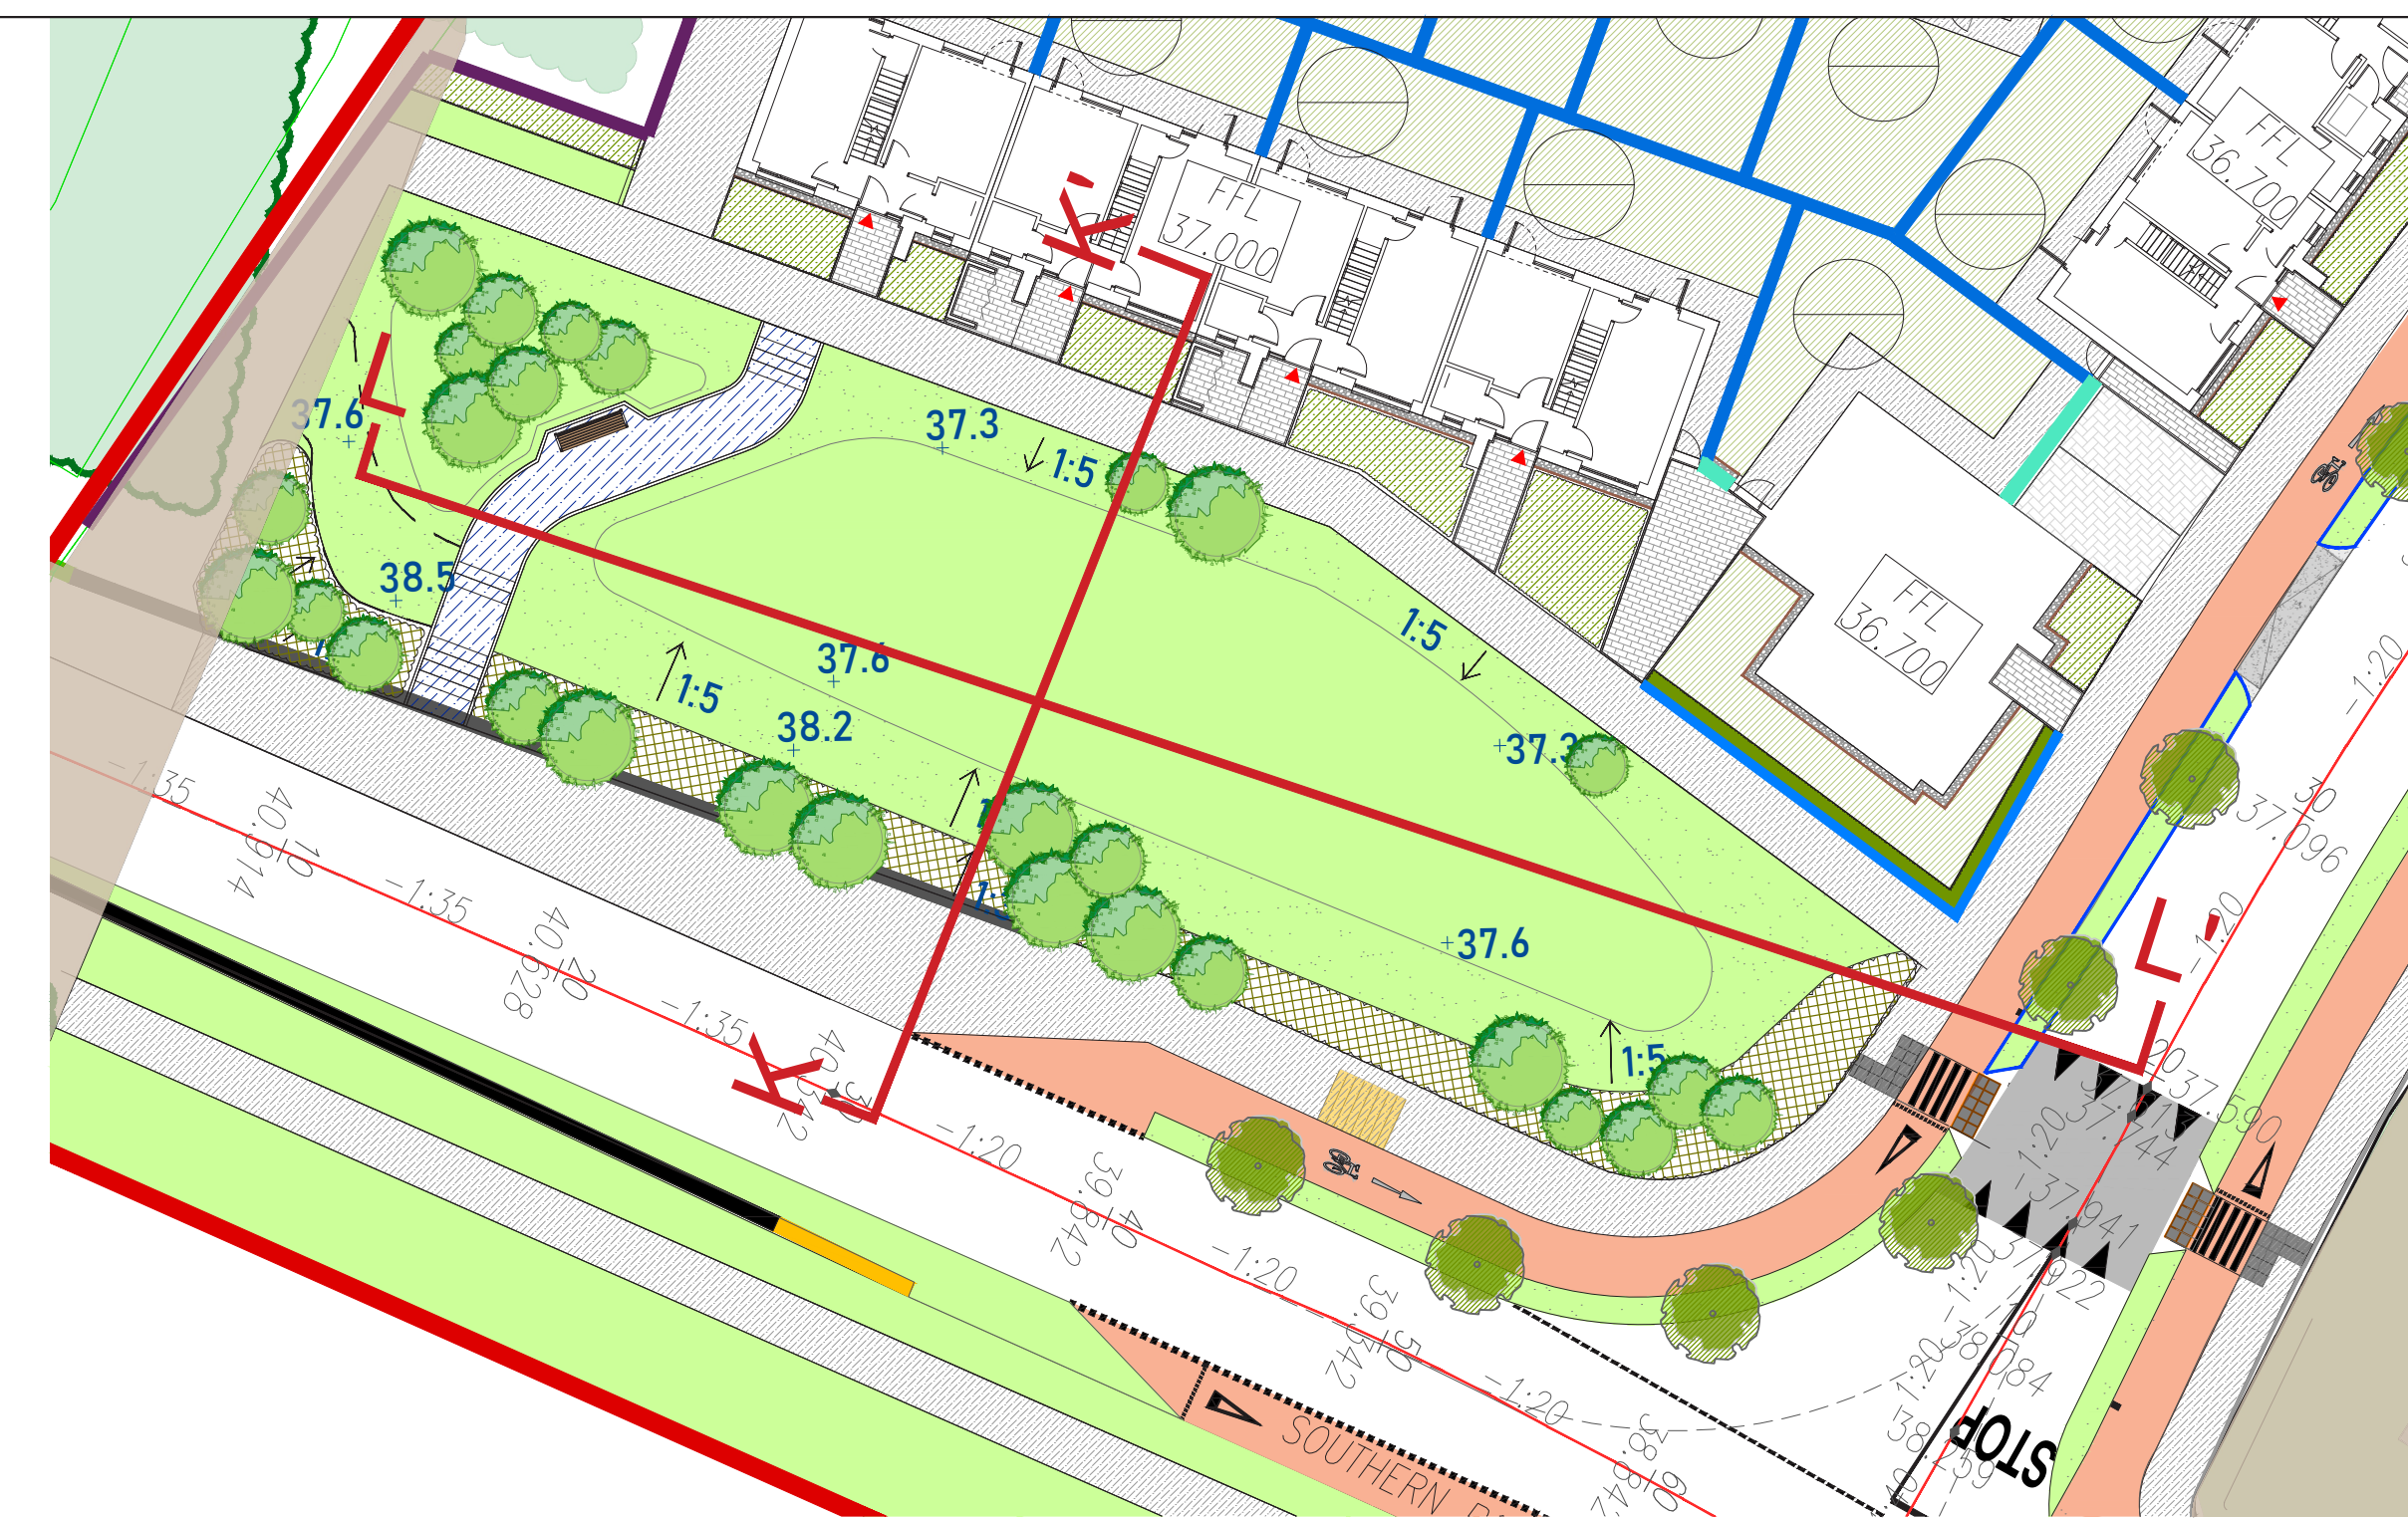


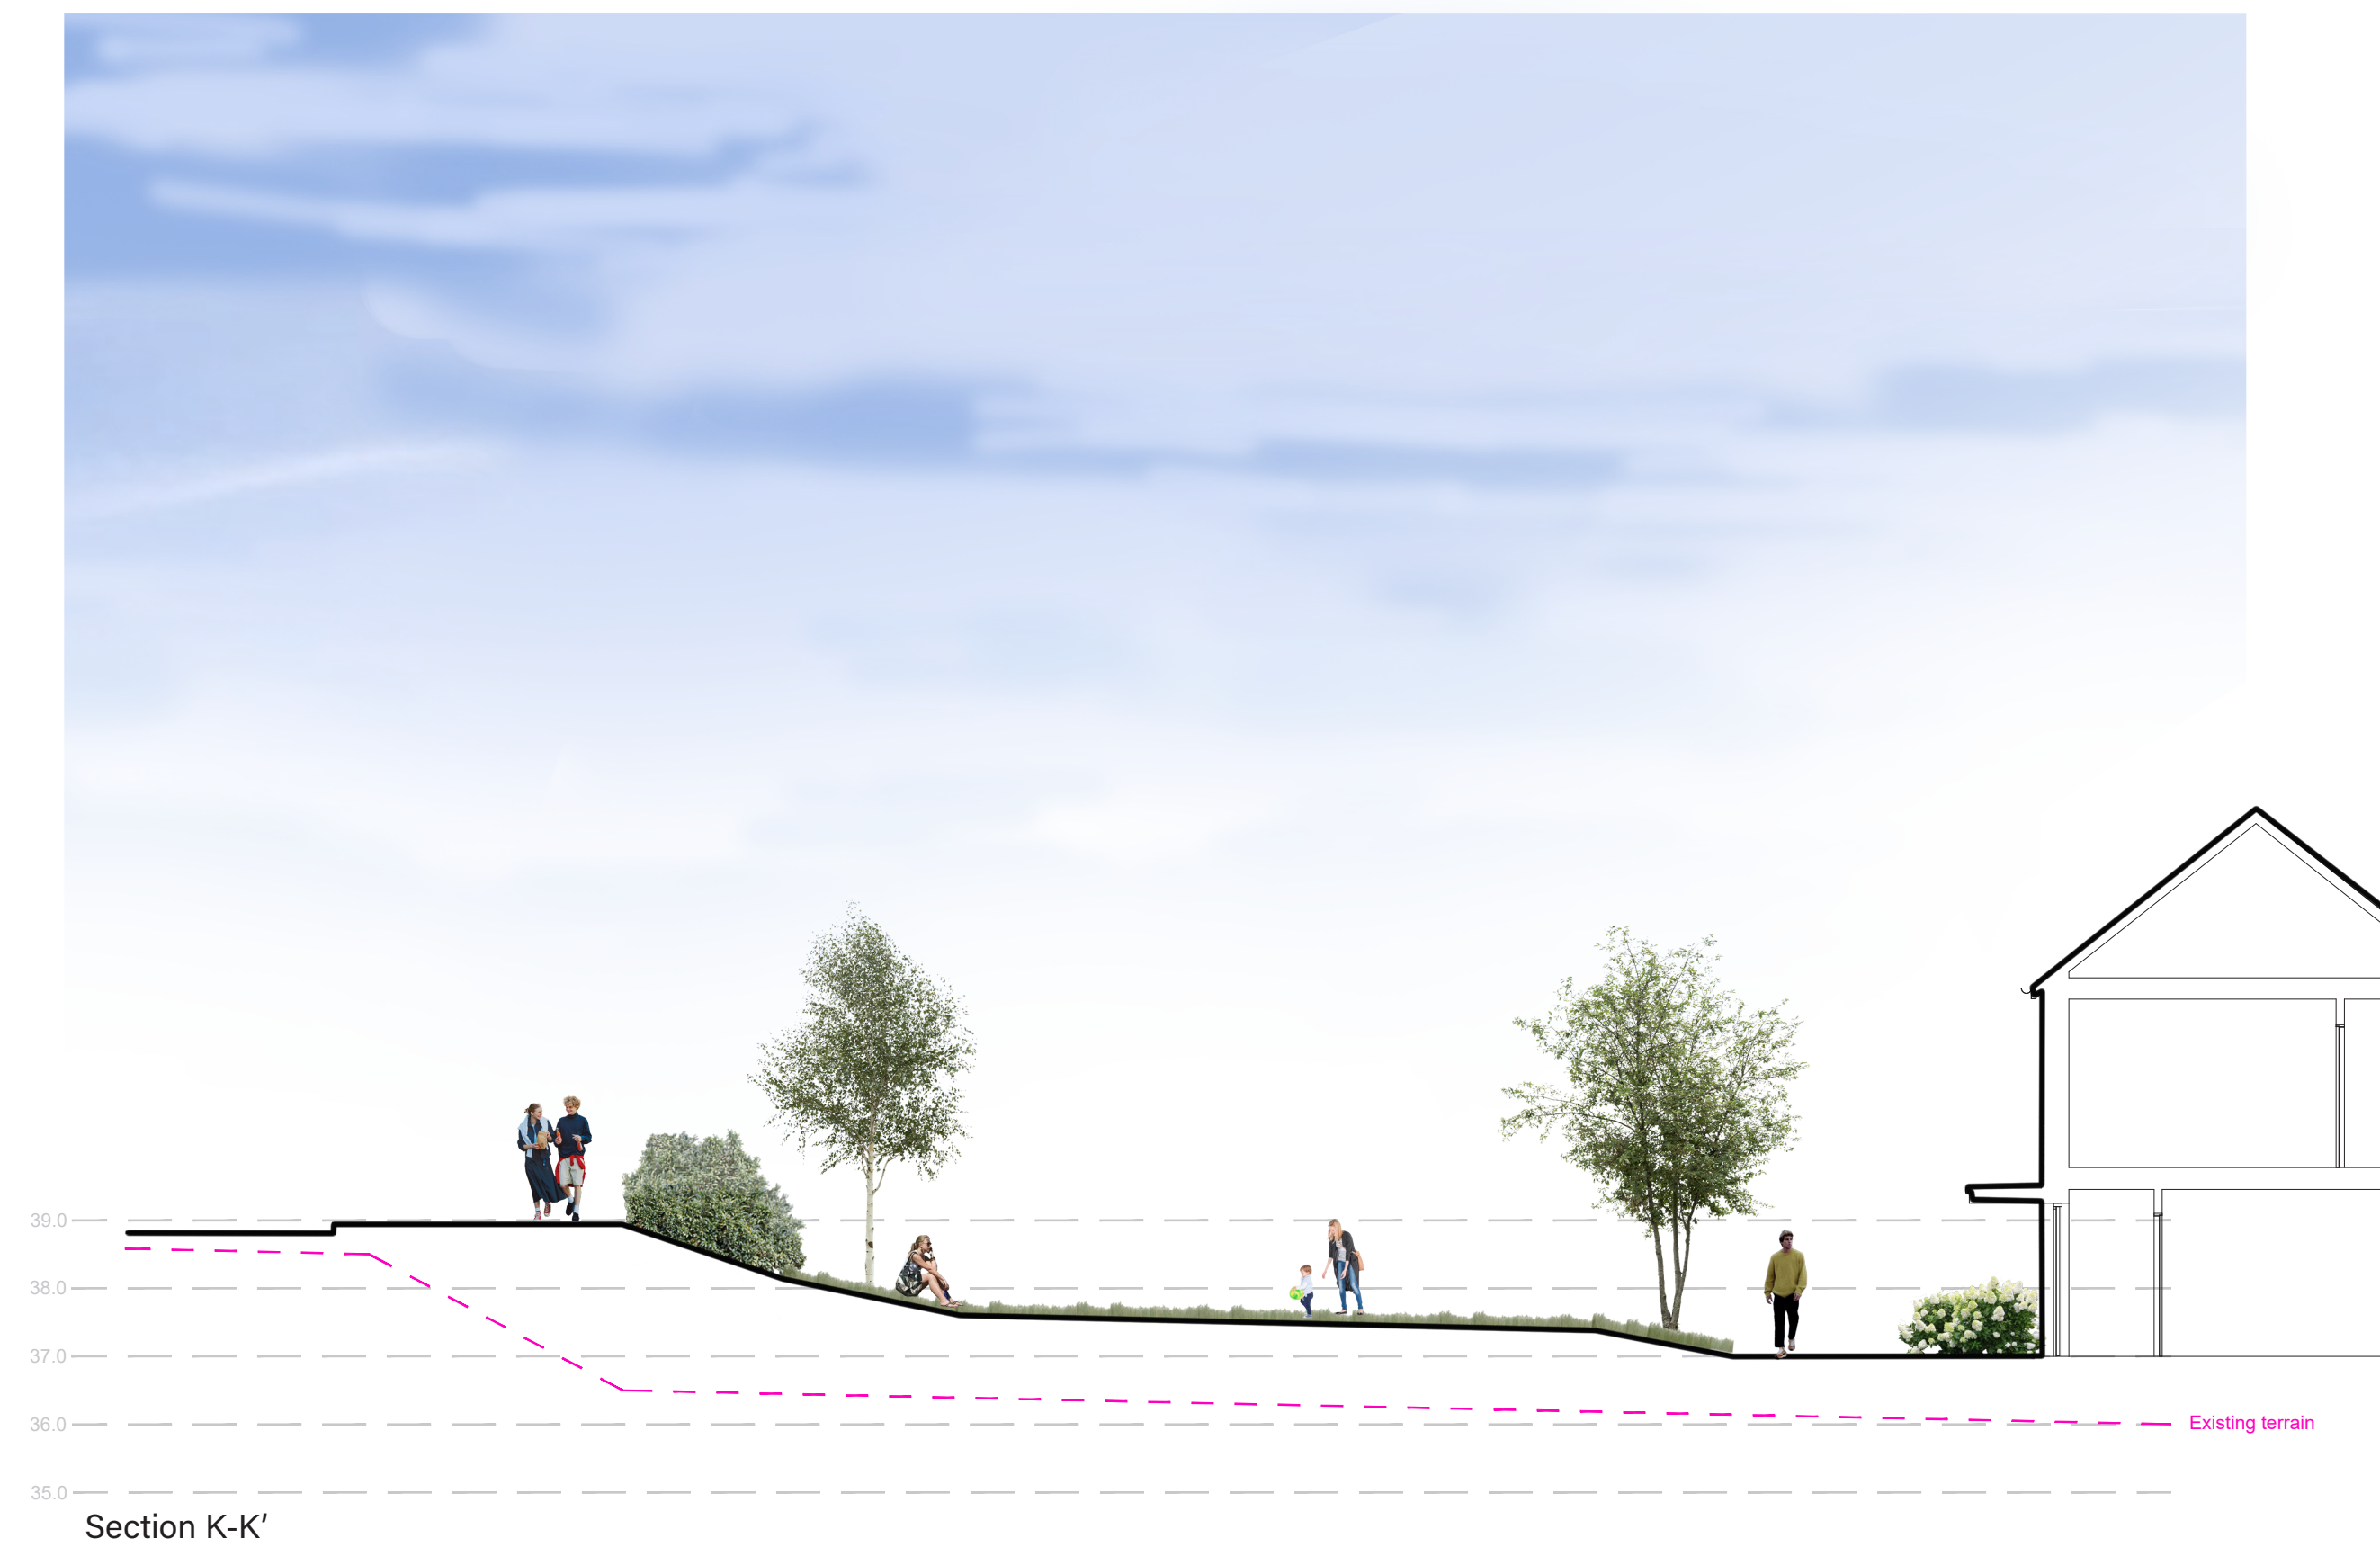

Rev.	Date	Note
00	0000-00-00	00

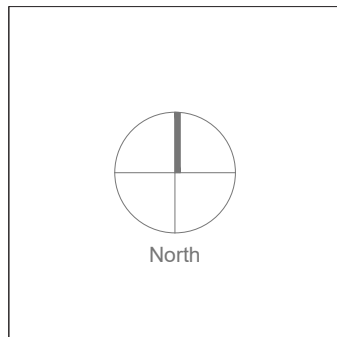

General Notes

	Project Name Mixed Use Development - Arklow		Drawing Name Landscape Section K-K' & L-L'	
	Status	Planning	Drawing No	LS-06-PP
	Project No	26-008	Revision No	00
	Scale	1:100	Drawn By	D.C.
	Date	21/10/2026	Checked By	D.OT
Linda Doyle Director +353 (0)87 267 4196 linda@doyle-otroithh.com		Dathi O'Troithh Director +353 (0)86 300 3489 dathi@doyle-otroithh.com		Office Address 12 Adelphi Road, Dublin 2 +353 (0)1 539 2727