

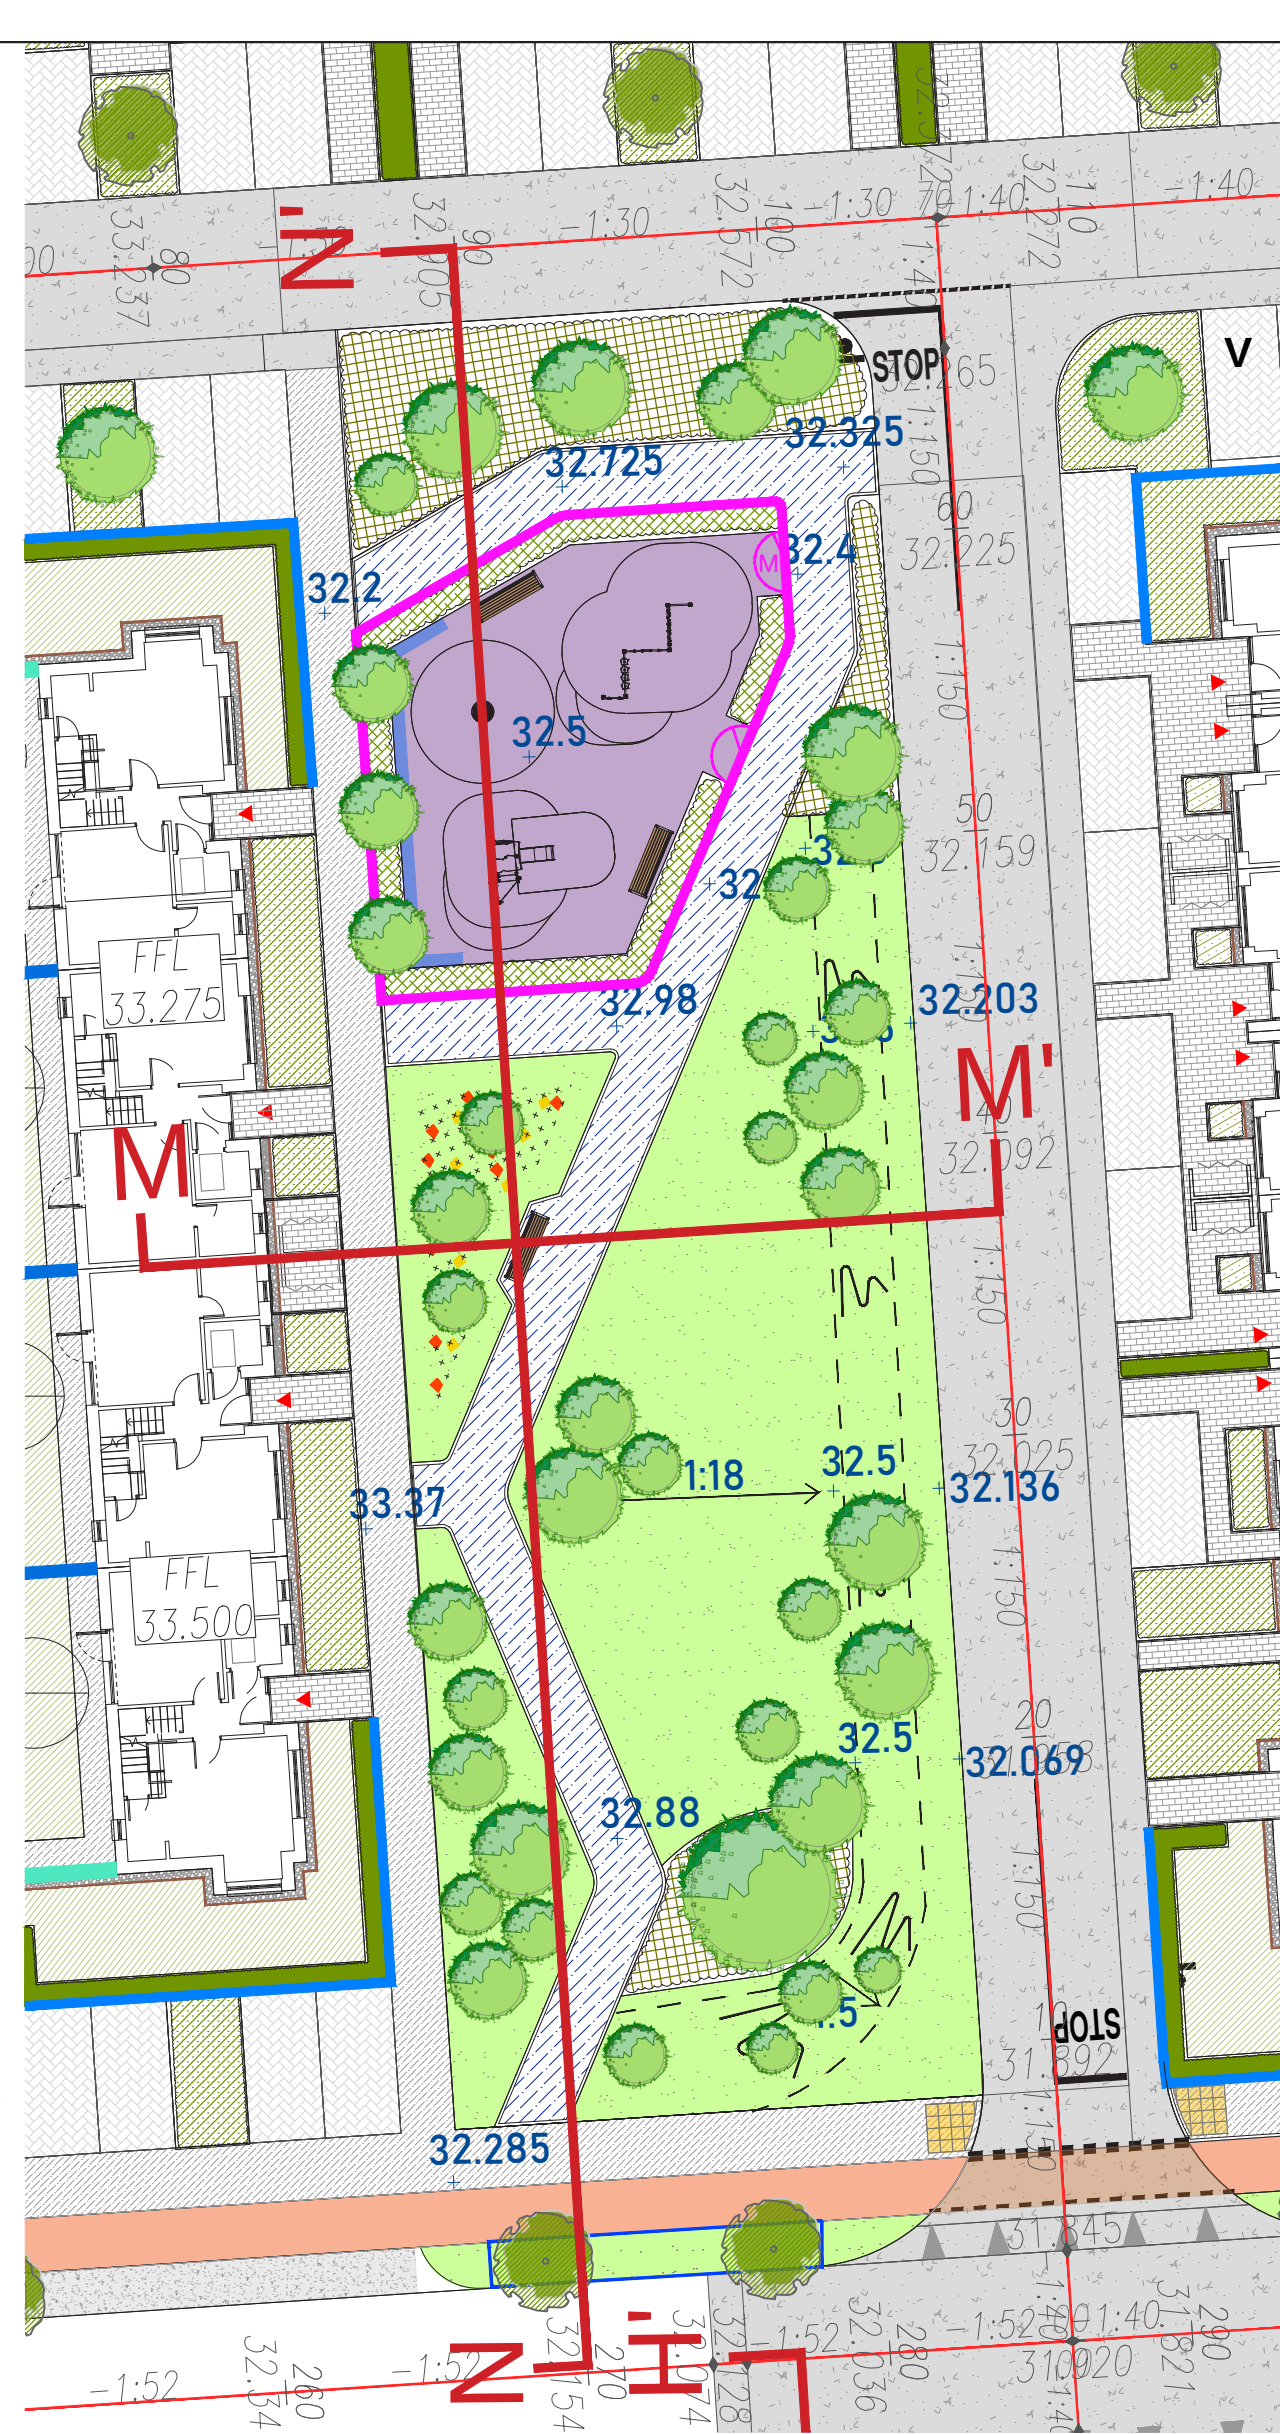
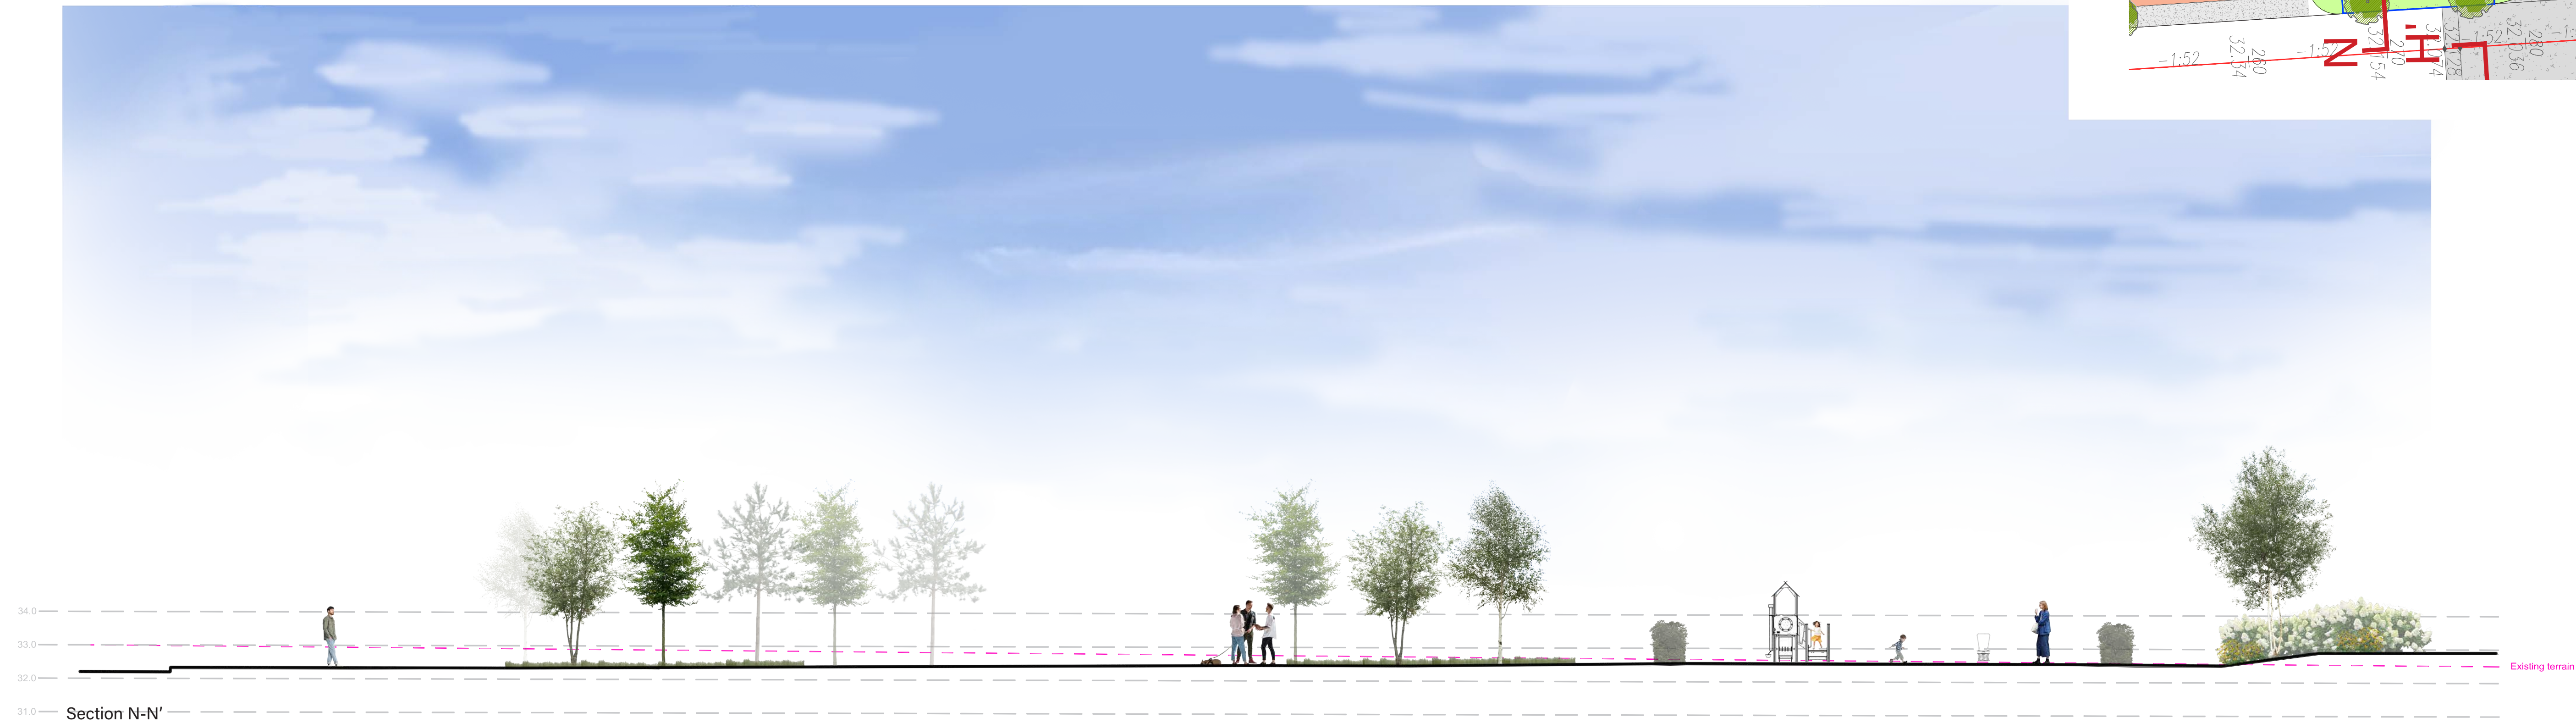


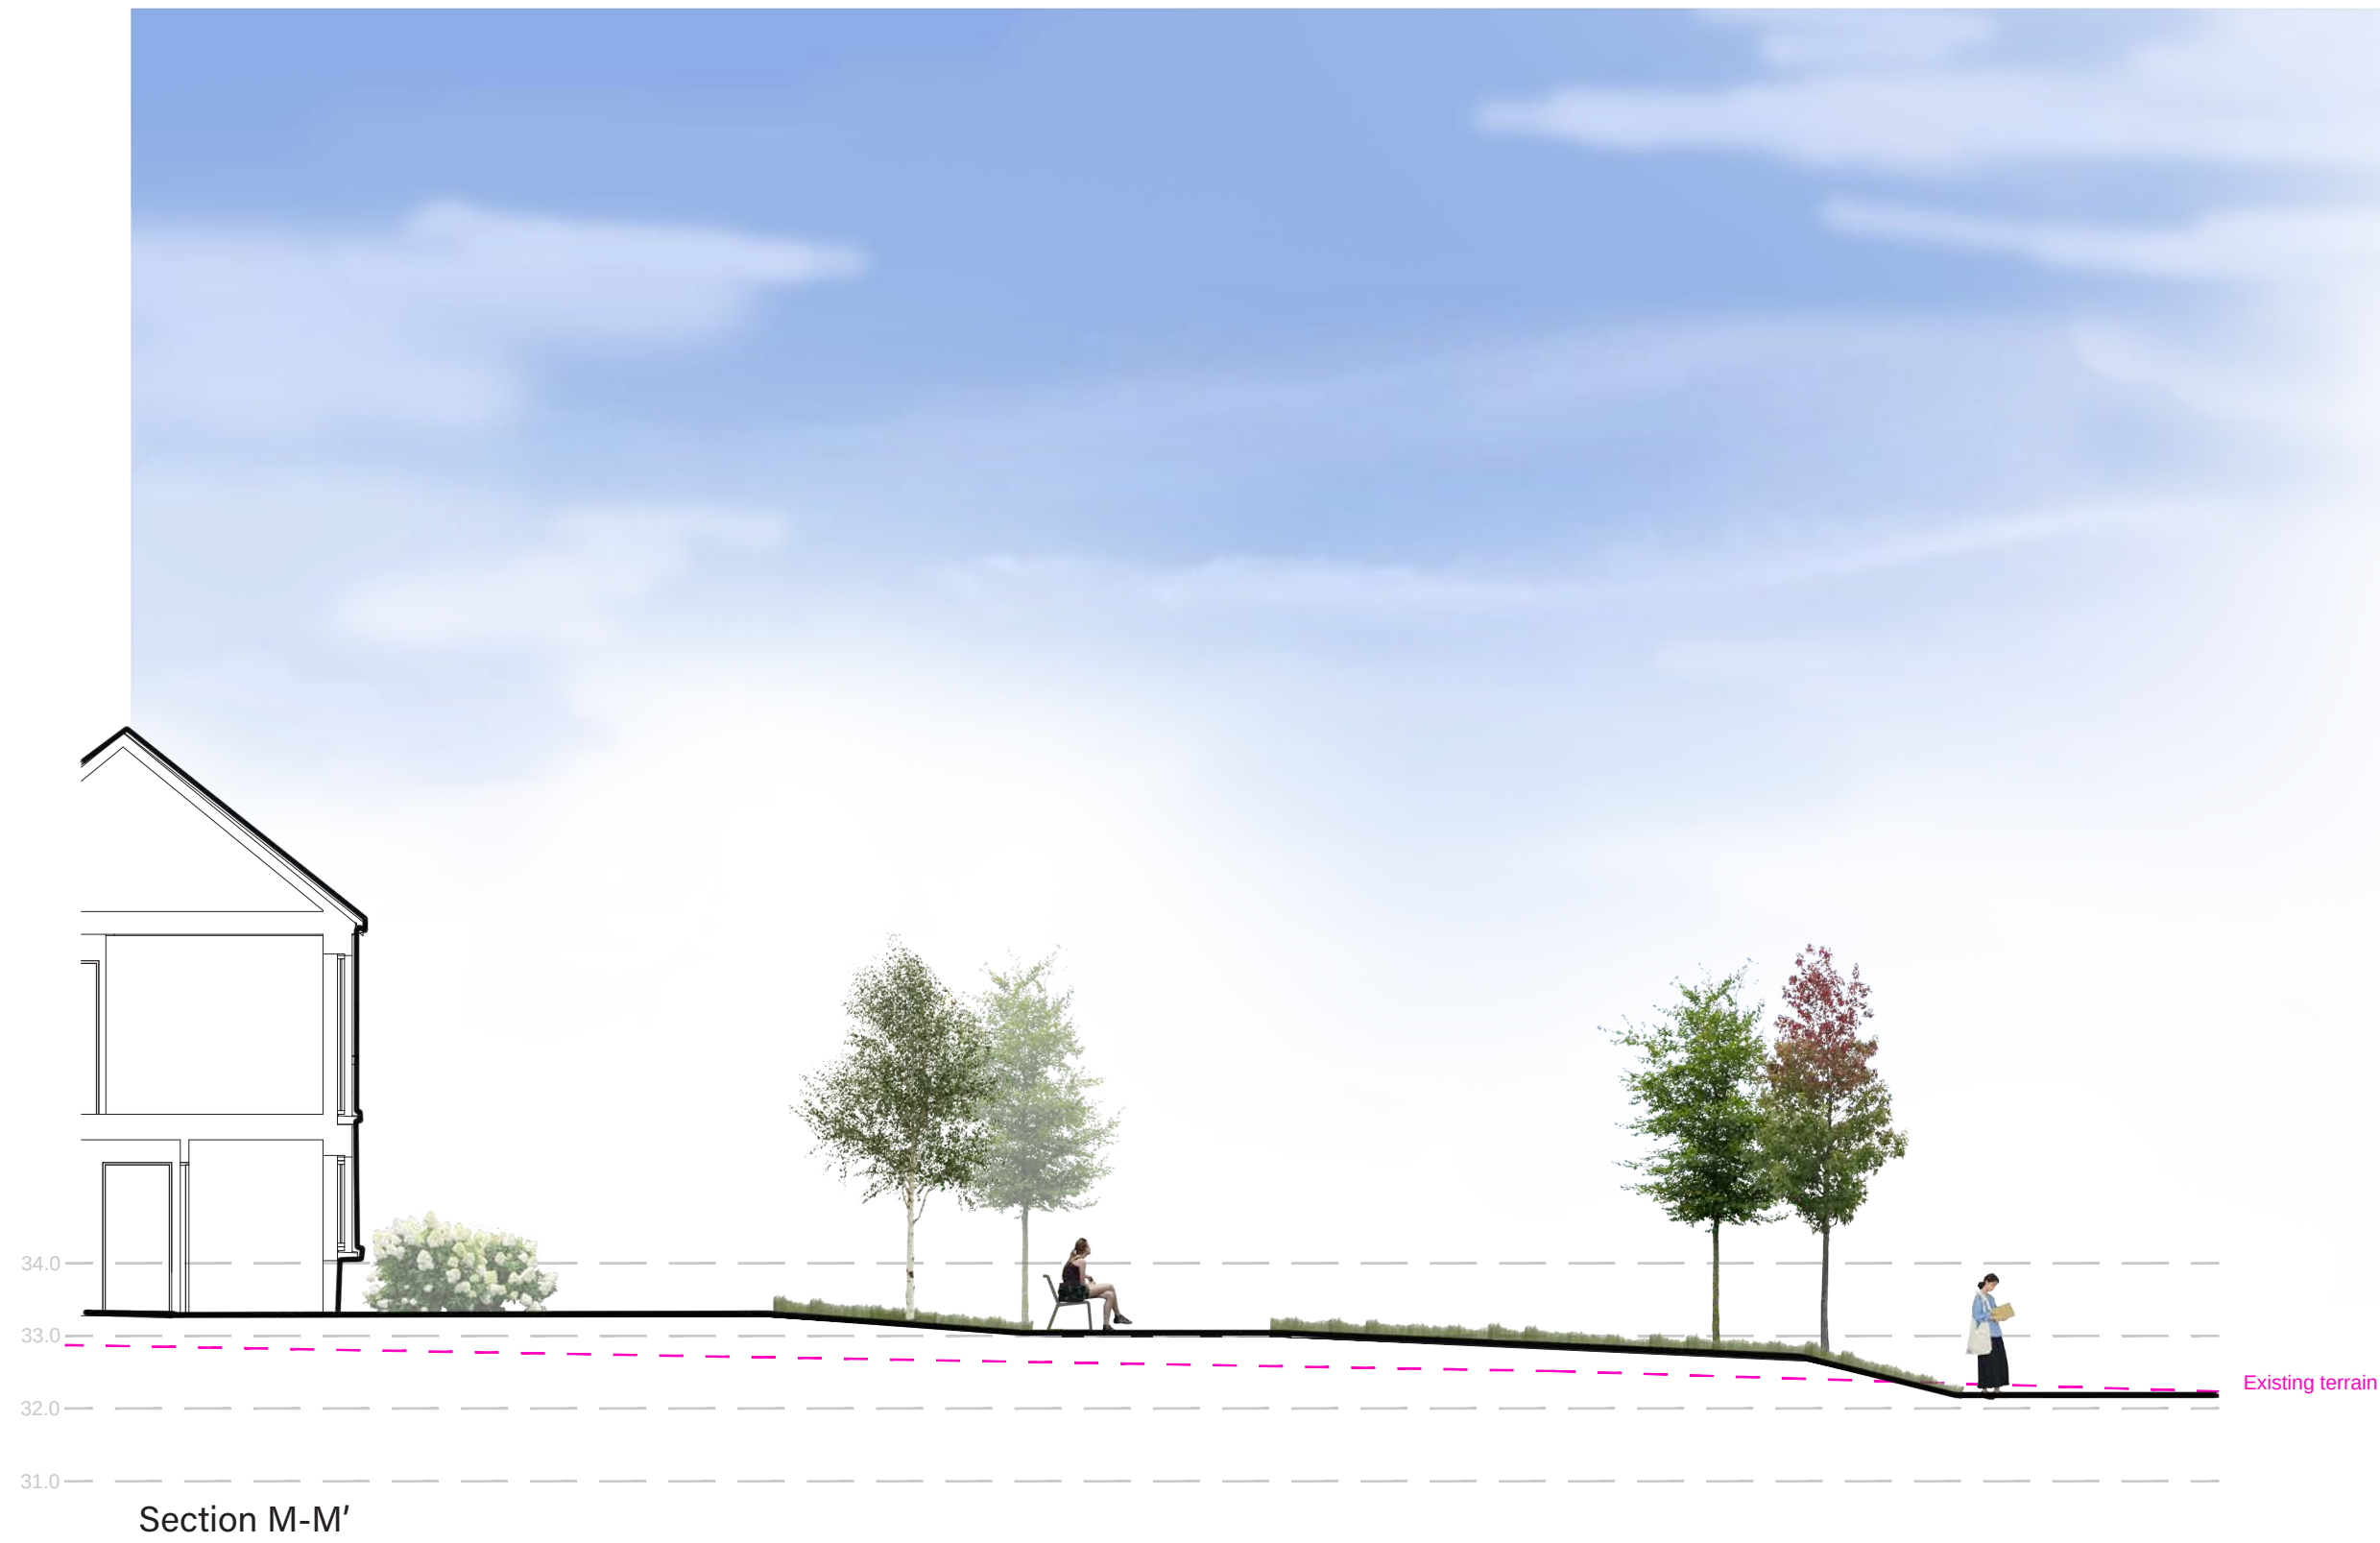

Rev.	Date	Note
00	0000-00-00	00

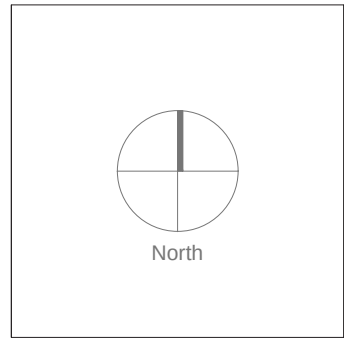

General Notes

Doyle & O'Troithigh
Landscape
Architecture

Project Name Mixed Use Development - Arklow		Drawing Name Landscape Section M-M' & N-N'	
Status	Planning	Drawing No	LS-07-PP
Project No	26-008	Revision No	00
Scale	1:100	Drawn By	D.C.
Date	21/10/2026	Checked By	D'OT
Linda Doyle Director +353 (0)87 267 4106 linda@doyle-otroithigh.com		Daithi O'Troithigh Director +353 (0)86 300 3499 daithi@doyle-otroithigh.com	
Office Address 13 Adelaide Road, Dublin 2		Contact mail@doyle-otroithigh.com +353 (0)1 539 2737	