




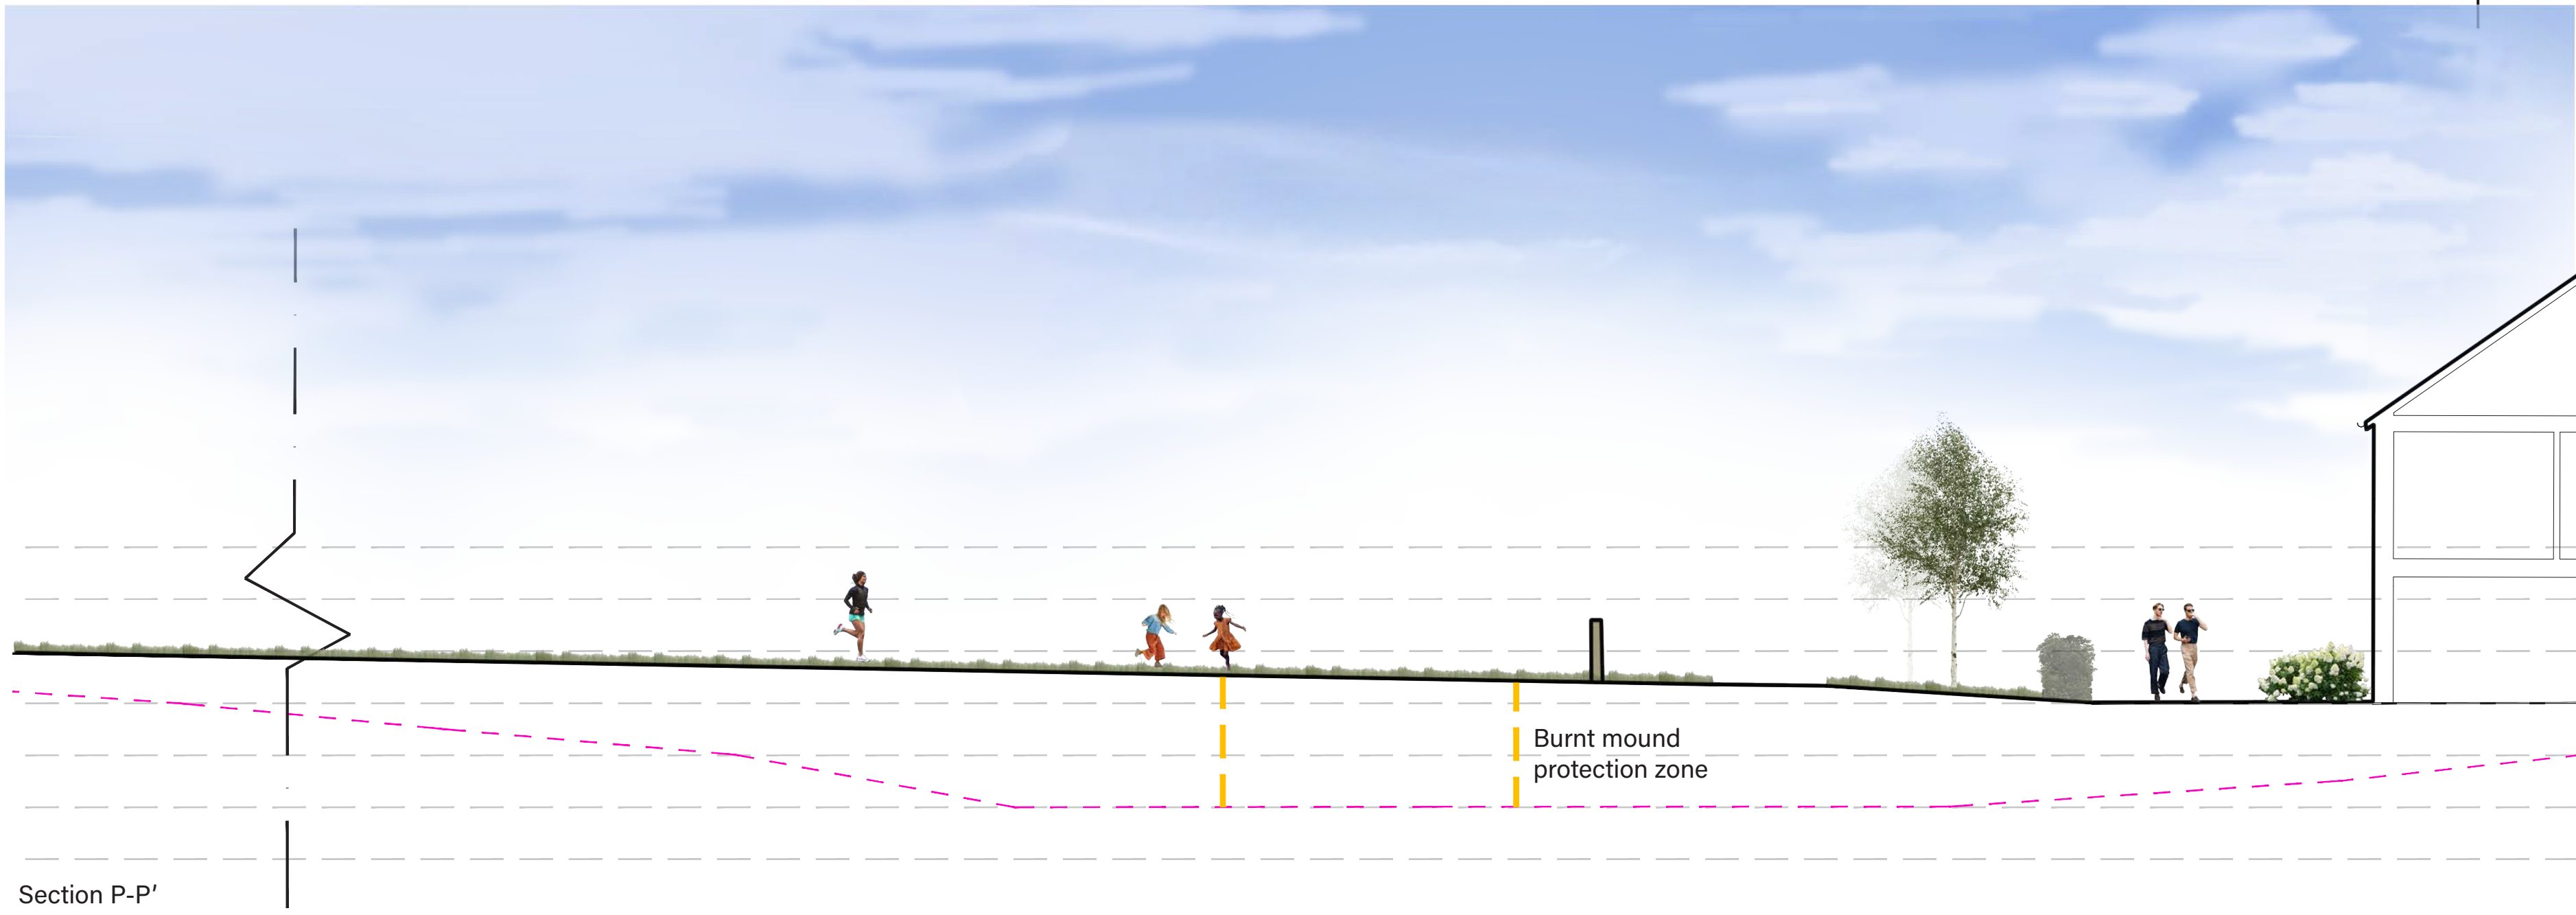


Section O-O'

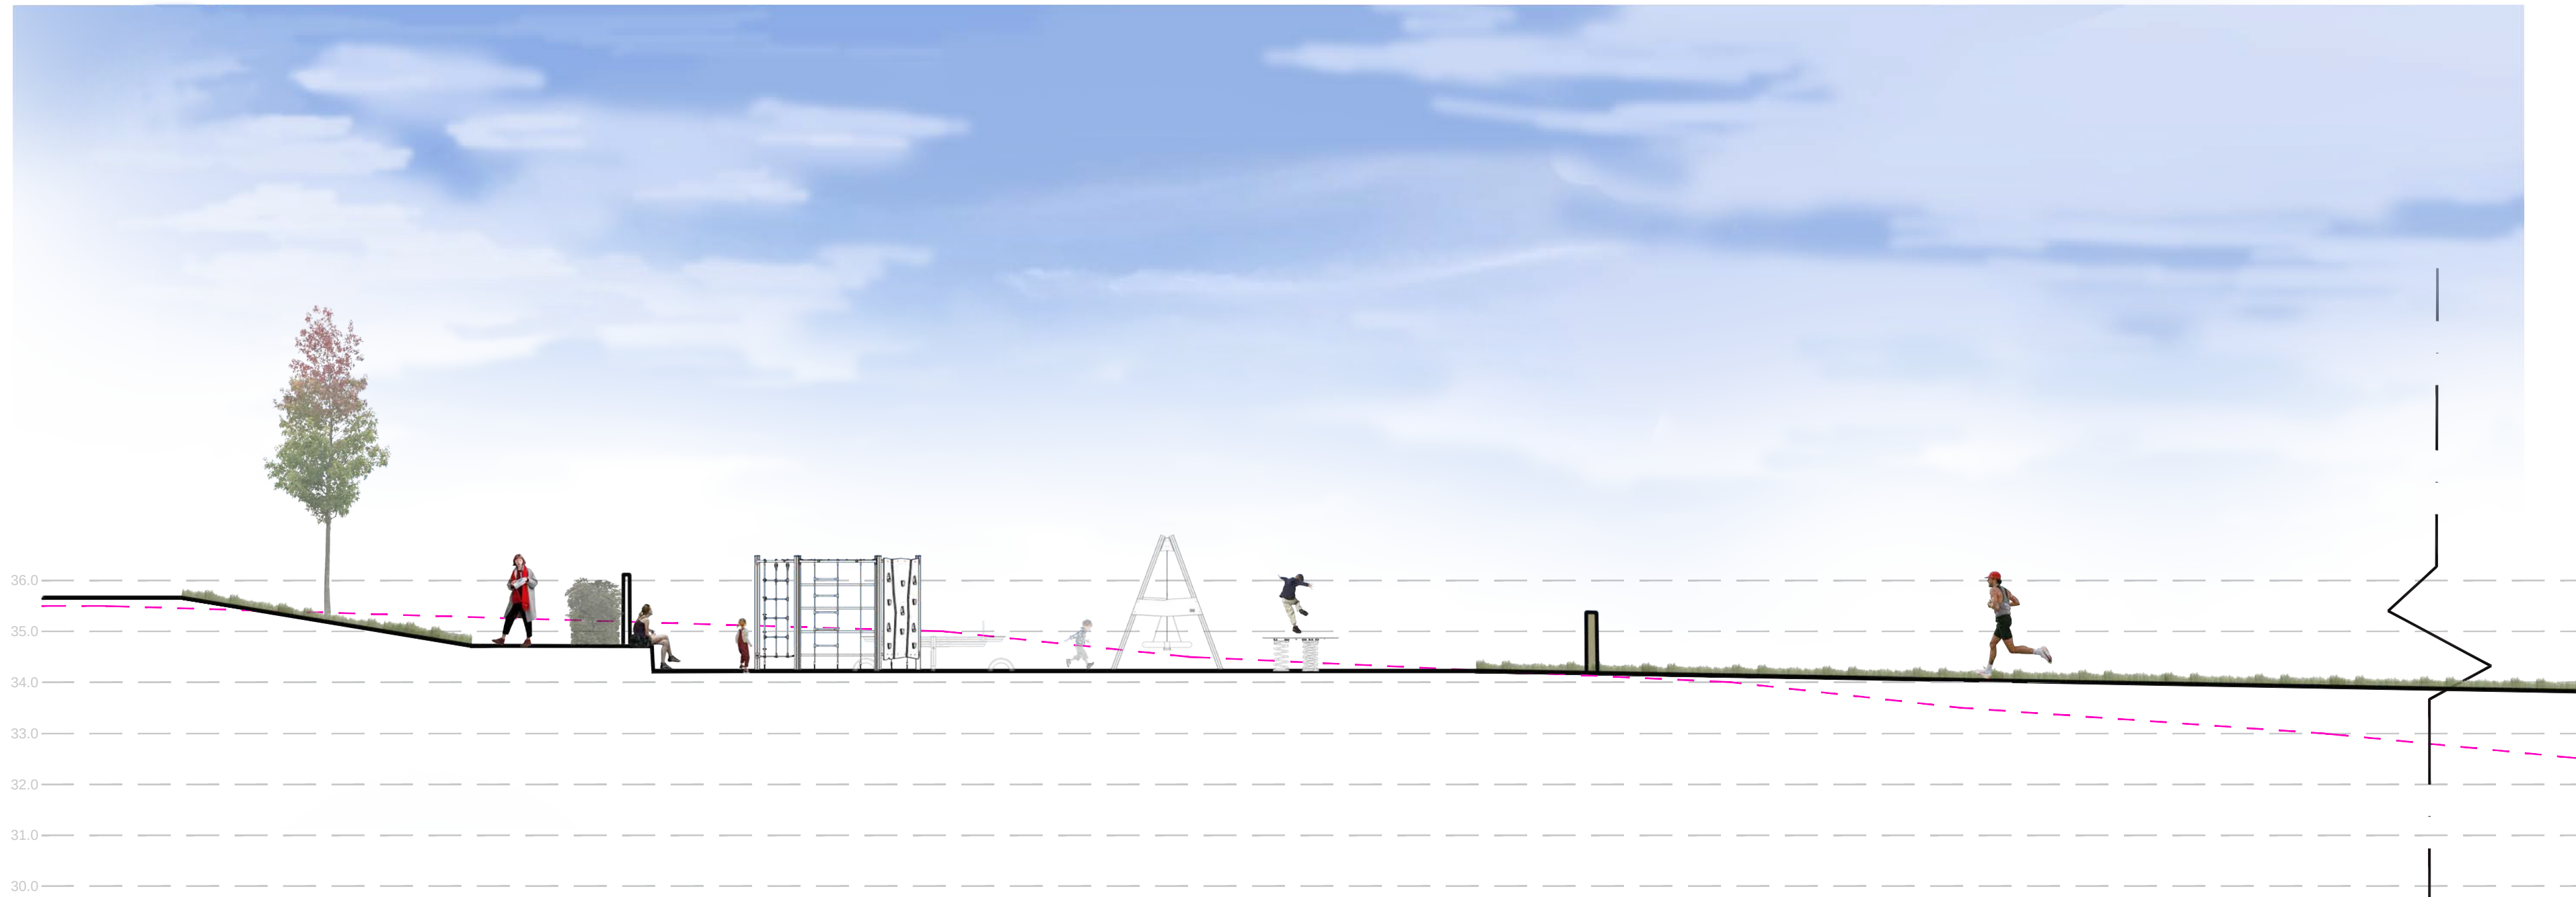

Section P-P'

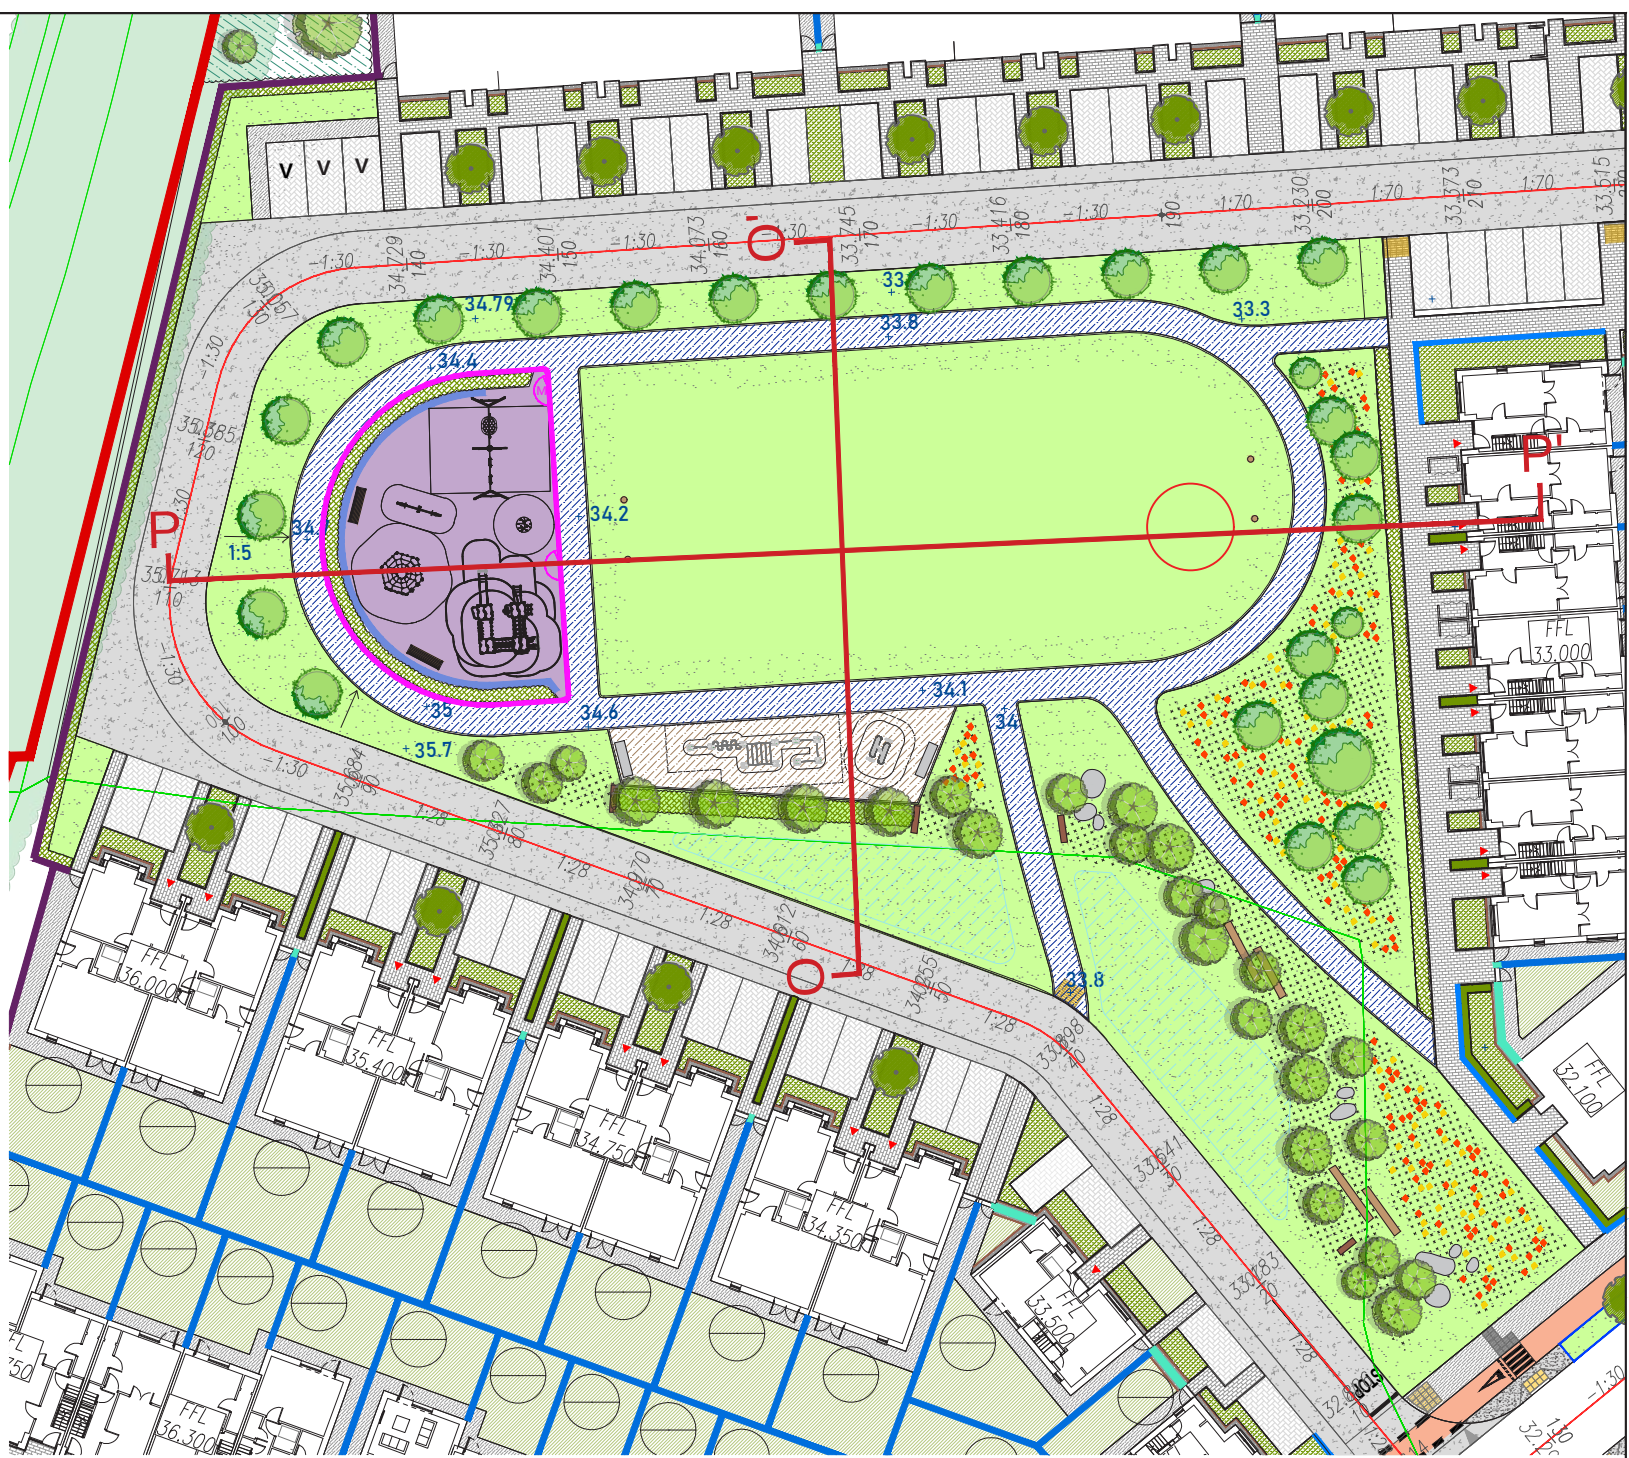

Rev.	Date	Note
00	0000-00-00	00

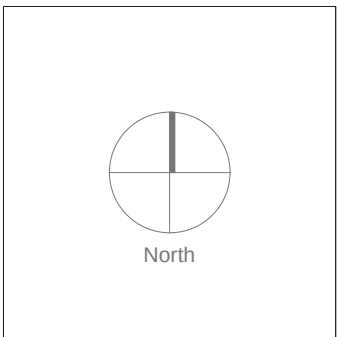

General Notes

Doyle & O'Troithigh

Landscape Architecture

Project Name

Mixed Use Development - Arklow

Drawing Name

Landscape Section O-O' & P-P'

Status

Planning

Drawing No

LS-08-PP

Project No

26-008

Revision No

00

Scale

1:100

Drawn By

D.C.

Date

21/10/2026

Checked By

D.O.T

Linda Doyle

Director

+353 (0)17 267 4196

linda@doyle-otroithigh.com

Dalith O'Troithigh

Director

+353 (0)16 300 3409

dalith@doyle-otroithigh.com

Office Address

13 Adelaide Road,

Dublin 2

Contact

mail@doyle-otroithigh.com

+353 (0)1 639 2727