

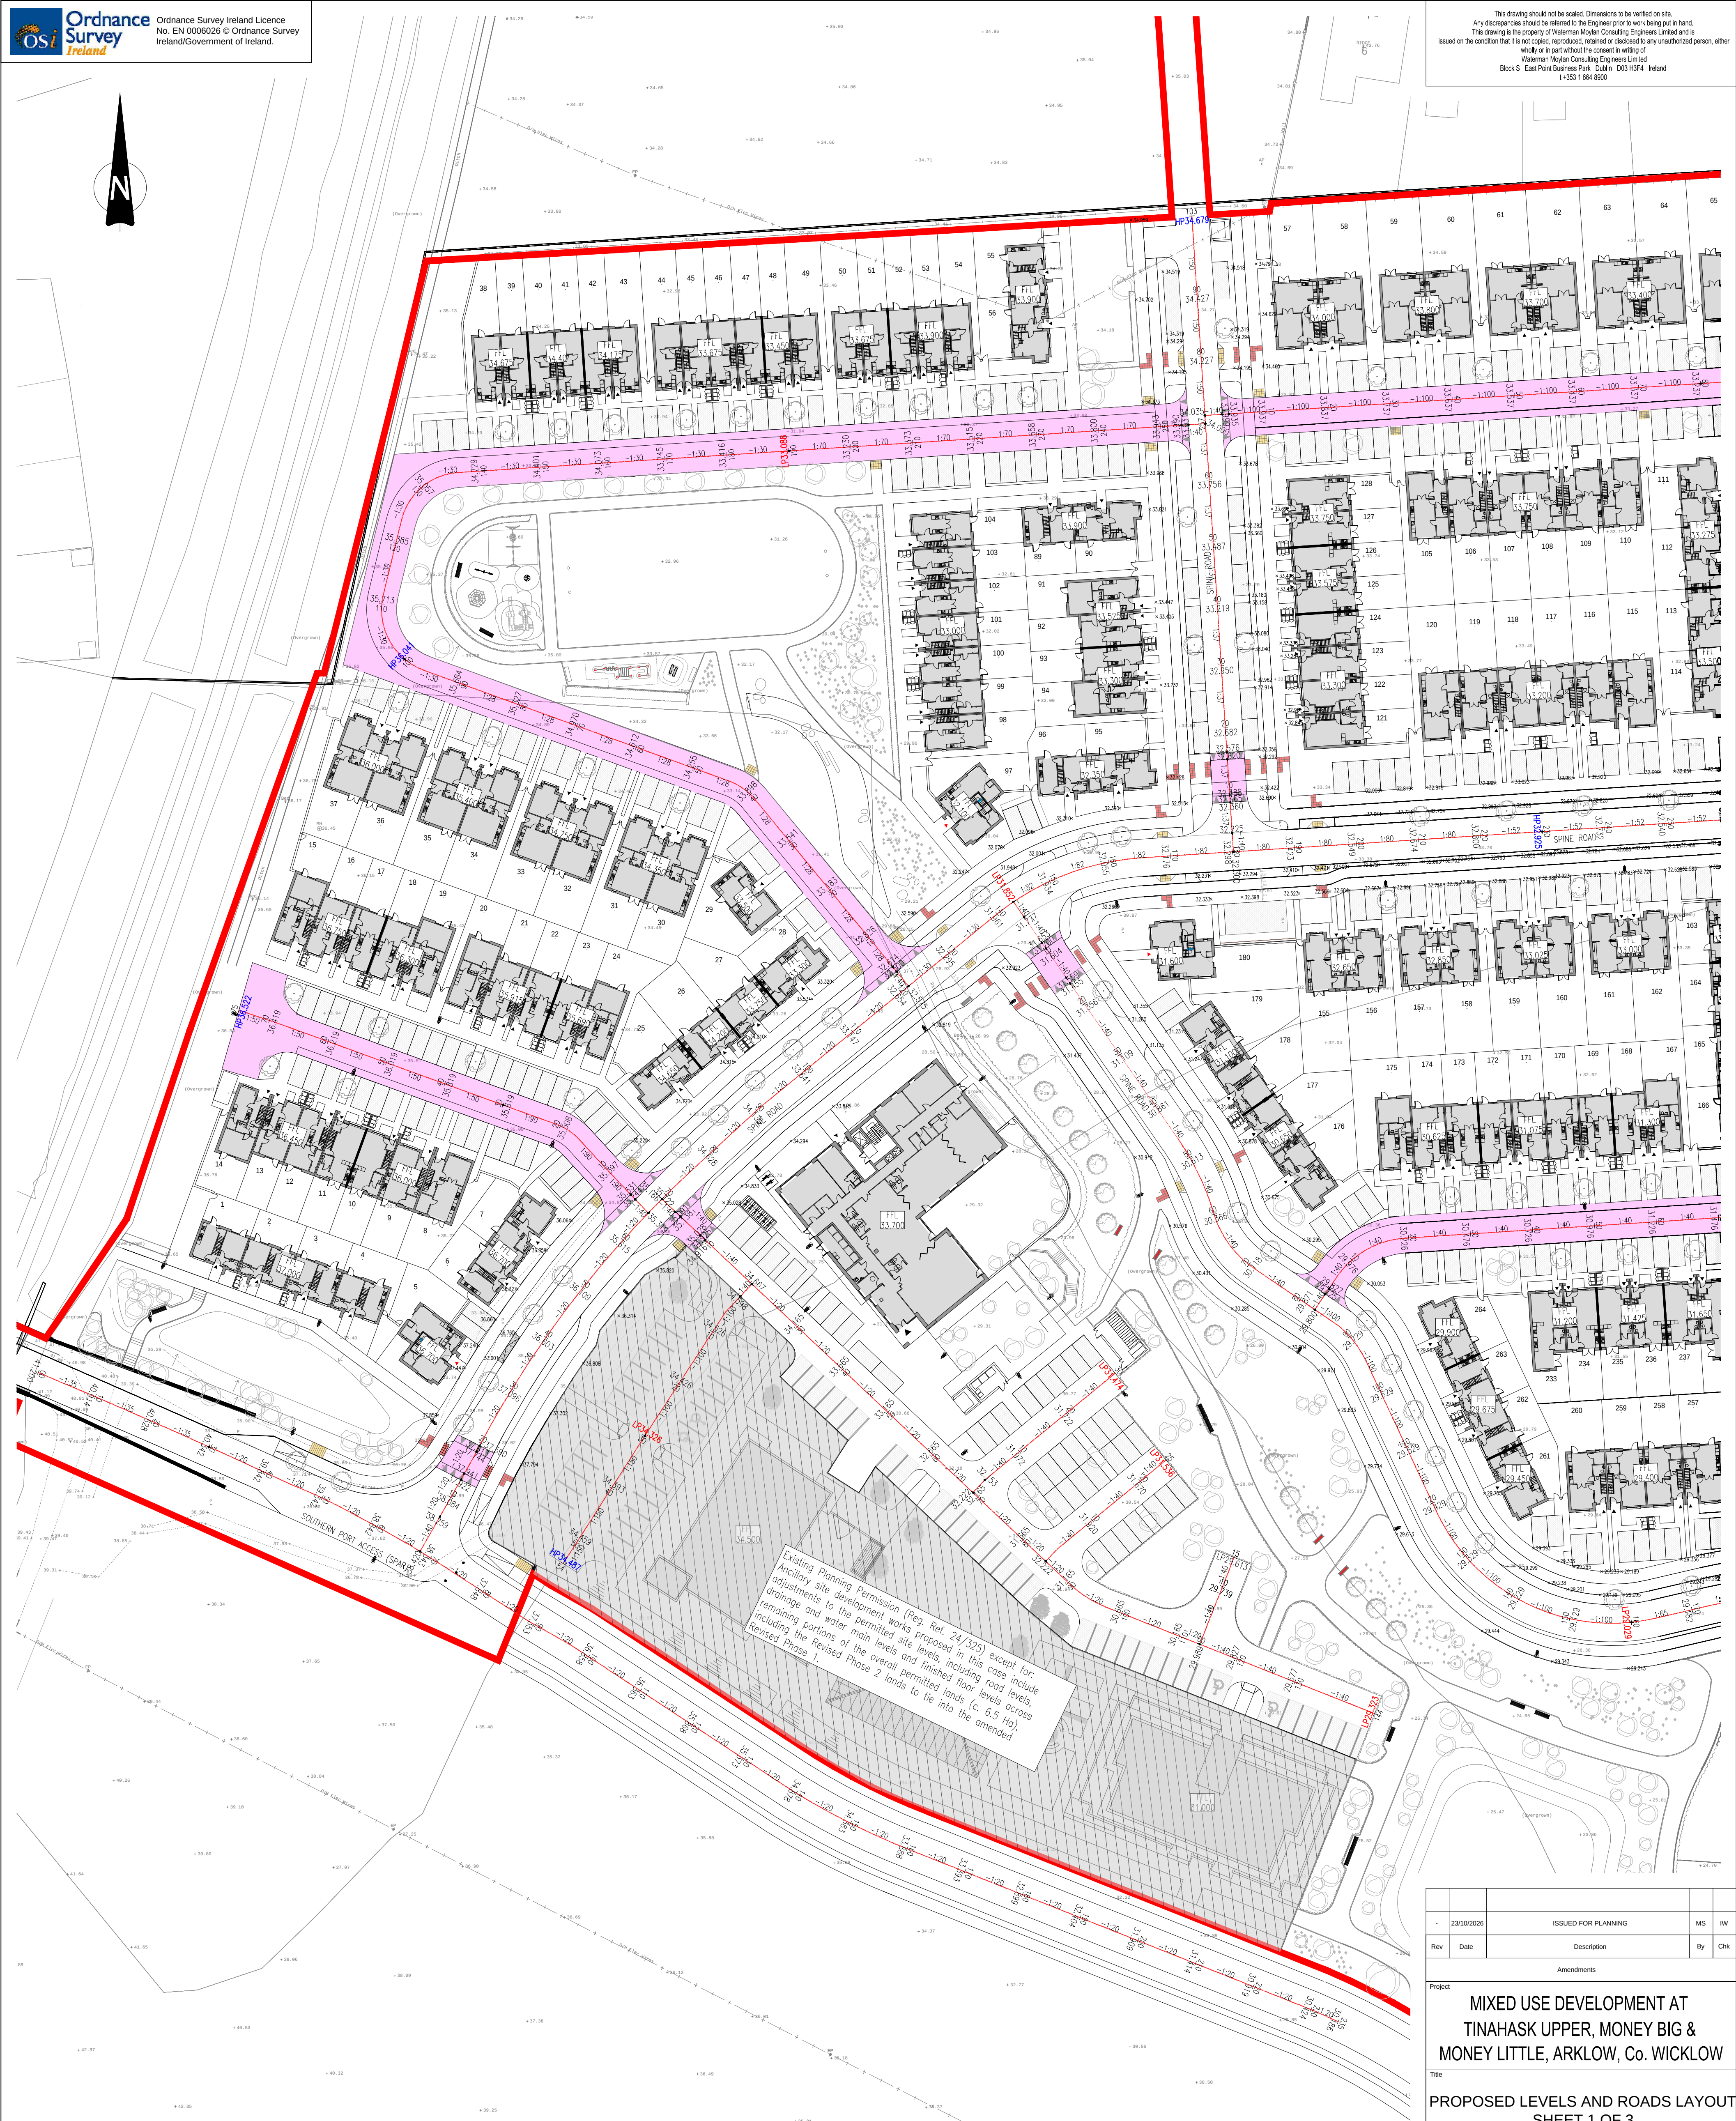


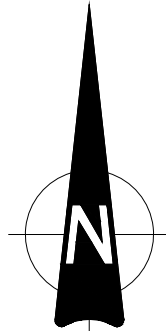


Existing Planning Permission (Reg. Ref. 24/325) except for:
ancillary site development works proposed in this case include
adjustments to the permitted site levels, including road levels,
drainage and water main levels and finished floor levels across
remaining portions of the overall permitted lands (c. 6.5 Ha),
Revised Phase 1.

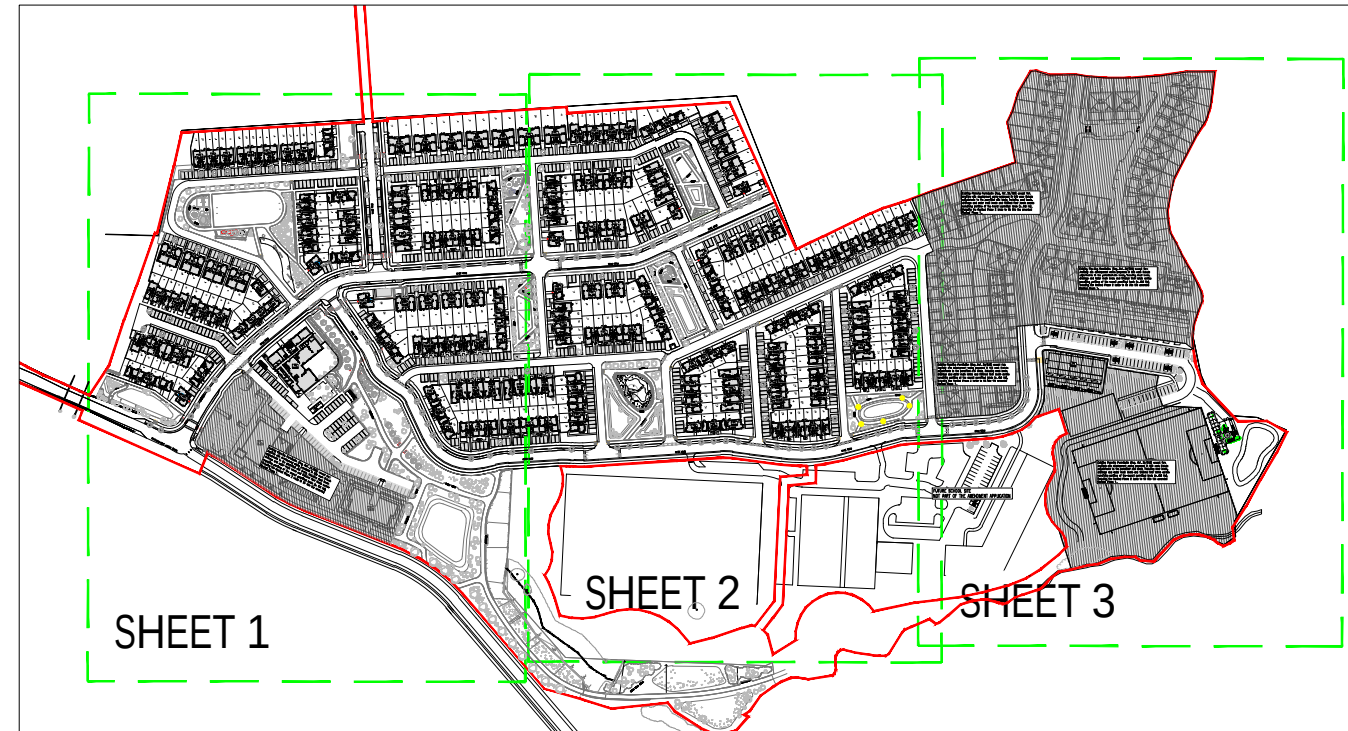

KEY
SCALE 1:5000

LEGEND	
	EXTENT OF WORKS
	PROPOSED ROAD LEVELS, GRADIENT AND CHAINAGE
	PROPOSED SPOT LEVELS
	PROPOSED FINISHED FLOOR LEVEL
	PROPOSED LOW POINT
	PROPOSED HIGH POINT
	PROPOSED RAMPS / HOMEZONES

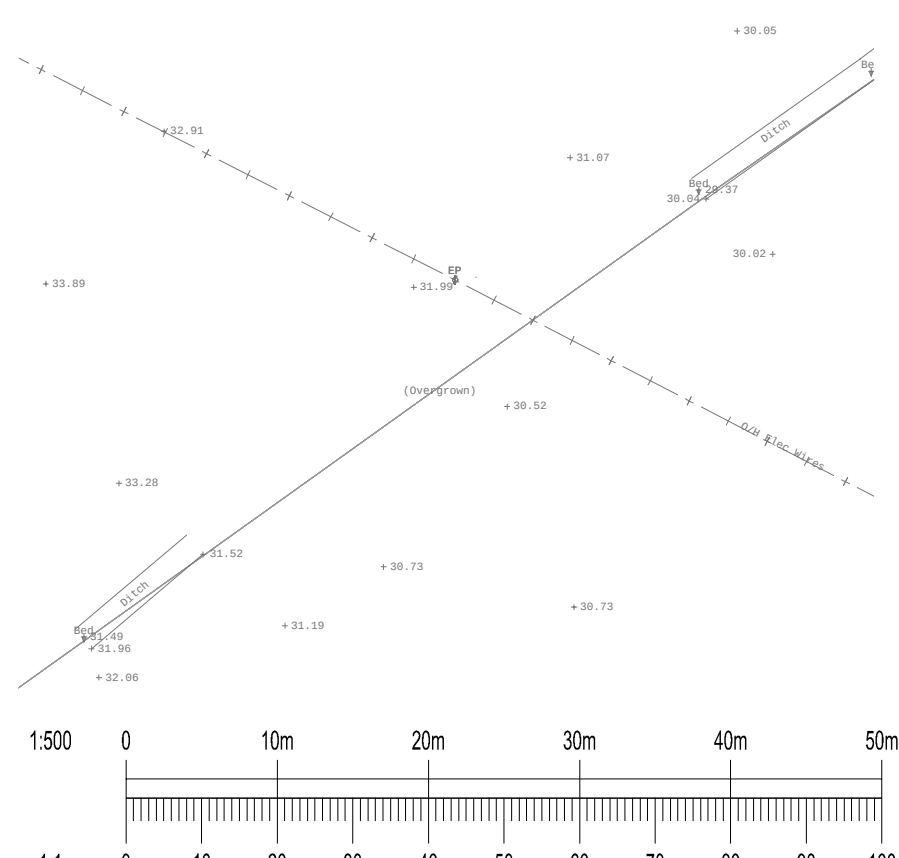

	23/10/2026	ISSUED FOR PLANNING			MS	IW
Rev	Date	Description			By	Chk
Amendments						
Project						
MIXED USE DEVELOPMENT AT TINAHASK UPPER, MONEY BIG & MONEY LITTLE, ARKLOW, Co. WICKLOW						
Title						
PROPOSED LEVELS AND ROADS LAYOUT SHEET 1 OF 3						
Client						
CASTLETHORN						
 waterman moylan						
BLOCK 5, EASTPOINT BUSINESS PARK, ALFIE BYRNE ROAD, DUBLIN D03 H3F4 IRELAND. Tel: (01) 664 8900 Email: info@waterman-moylan.ie www.waterman-moylan.ie						
Status						
PLANNING						
Designed By		Approved		Waterman Ref		26-035
NM		IW				
Drawn By		Date		Scales @ A1		1:500
MS		OCT. 2026				
Project - Originator - Volume - Level - Type - Role - Number						Revision
ARK - WAT - ZZ - XX-DR - P - 0101						-