


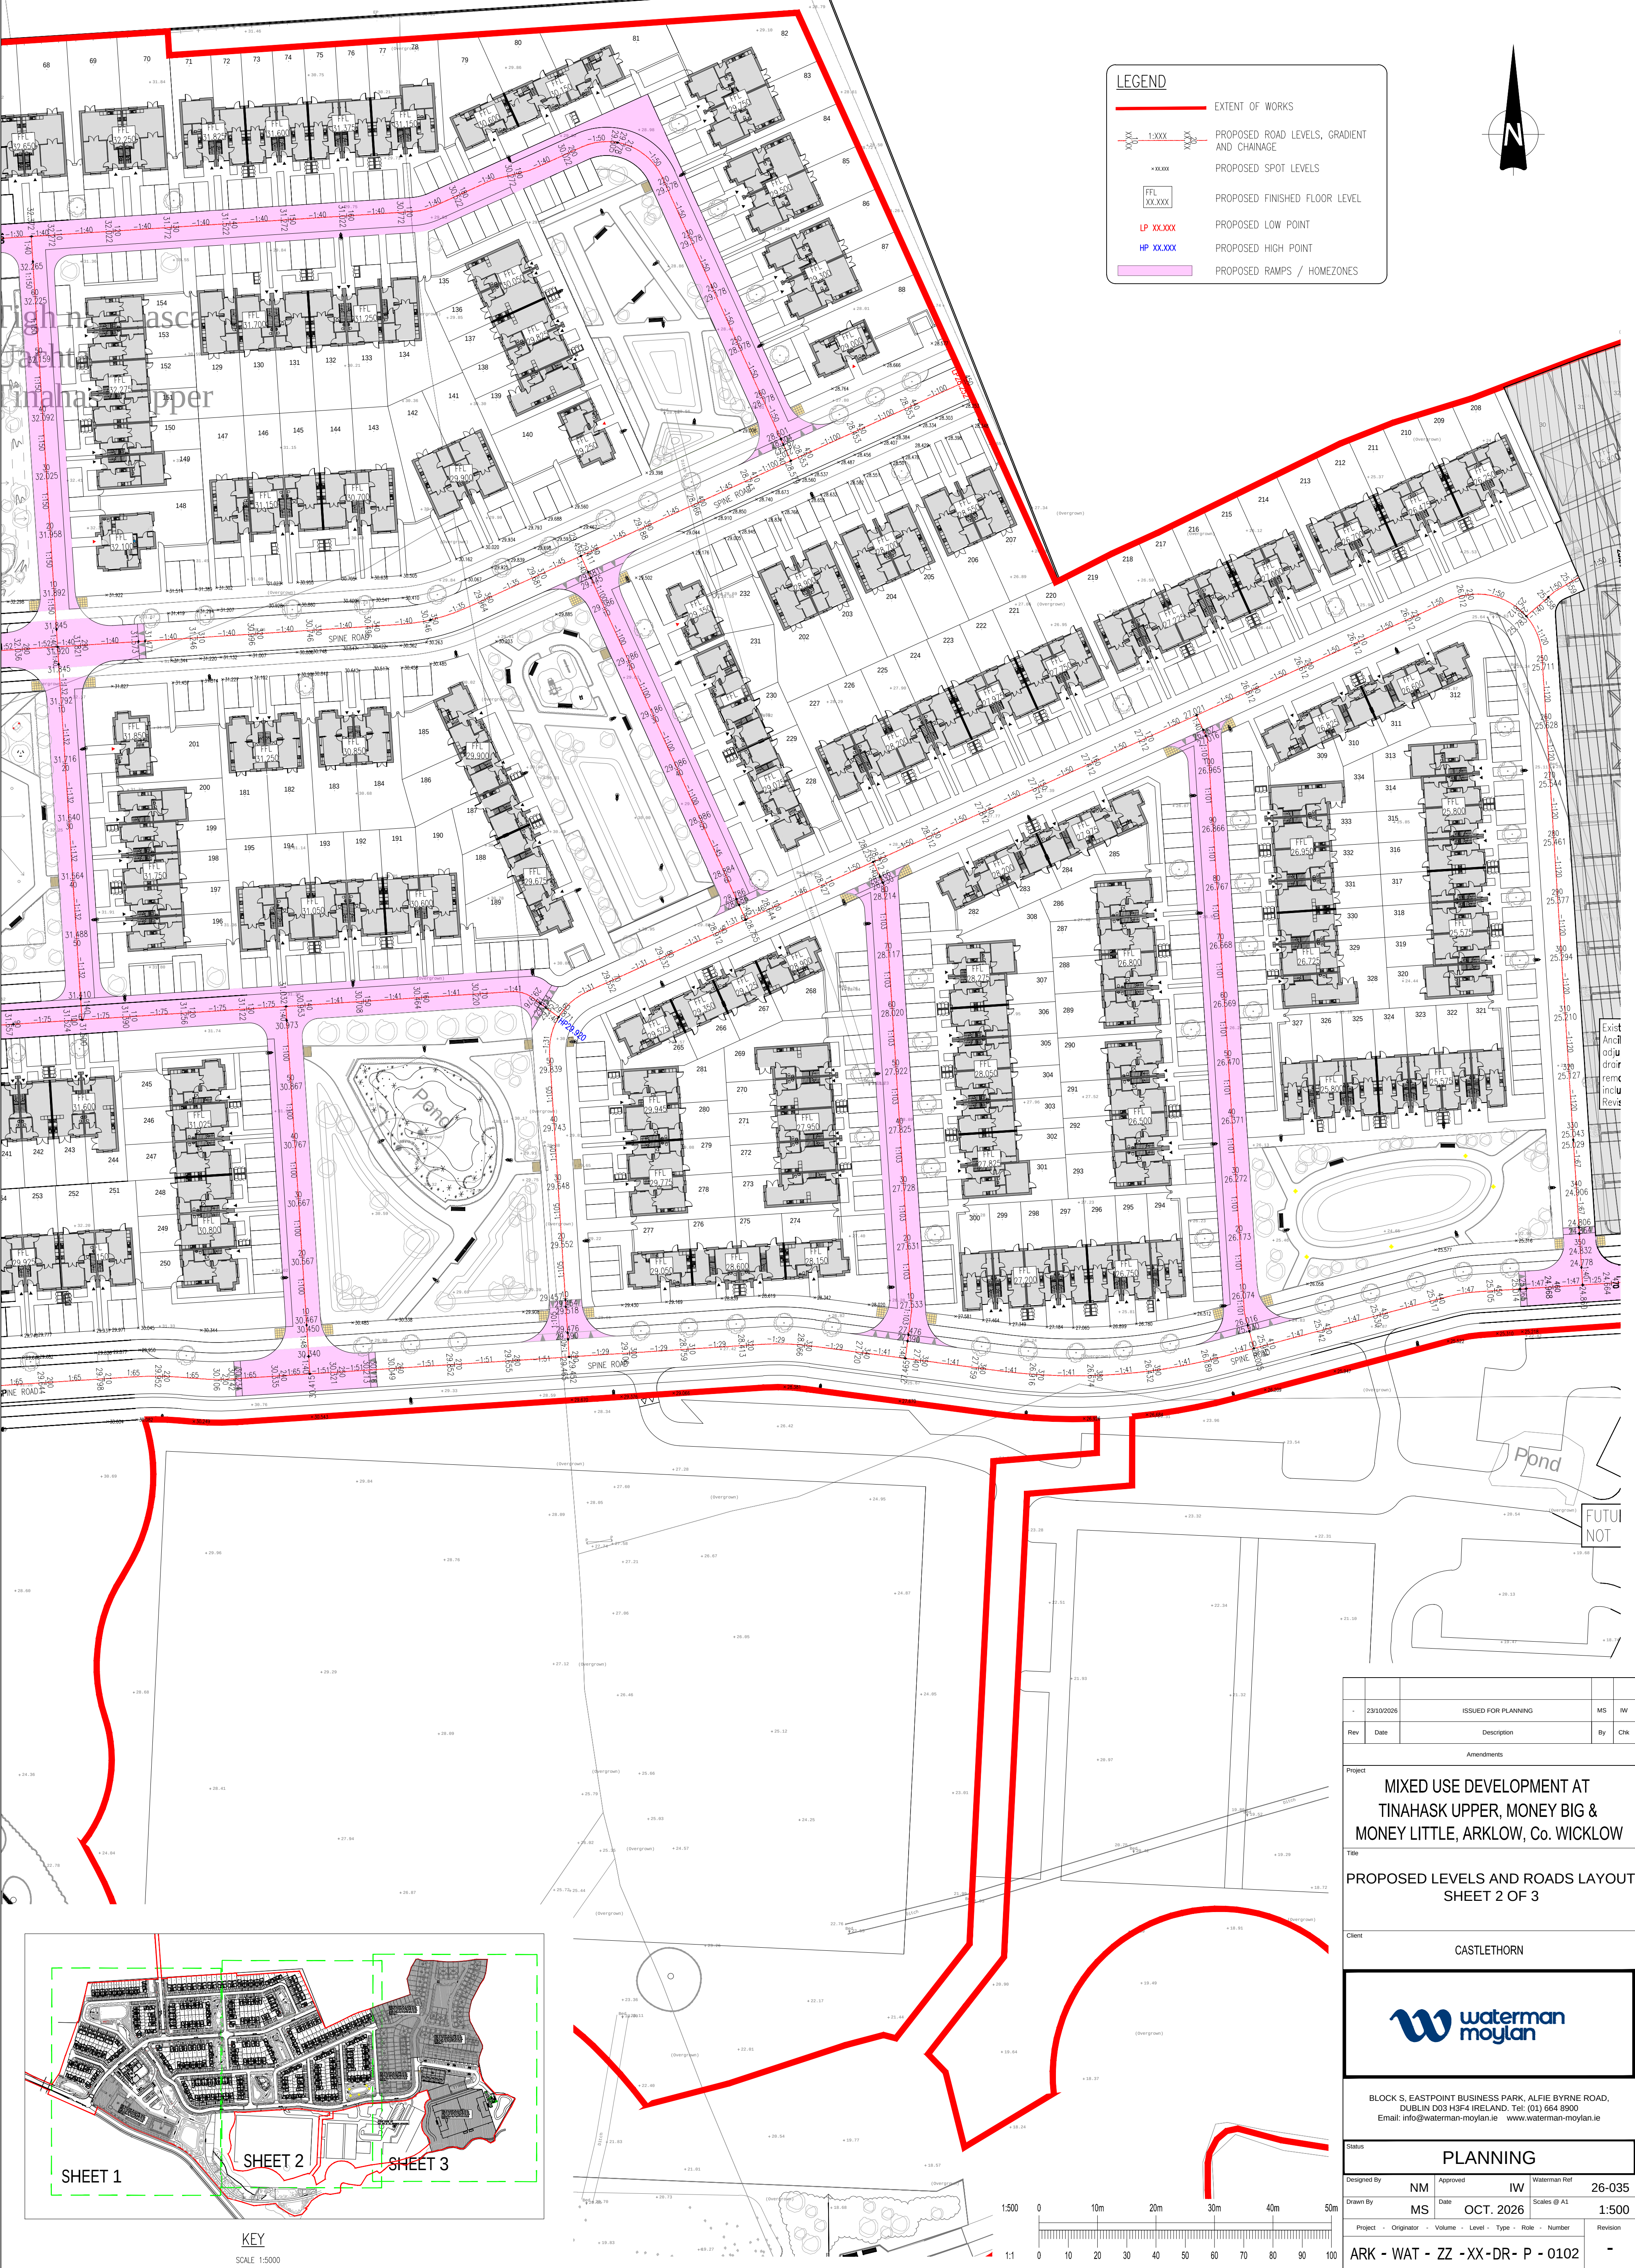

23/10/2026		ISSUED FOR PLANNING				MS	IW
Rev	Date	Description				By	Chk
Amendments							
Project							
MIXED USE DEVELOPMENT AT TINAHASK UPPER, MONEY BIG & MONEY LITTLE, ARKLOW, Co. WICKLOW							
Title							
PROPOSED LEVELS AND ROADS LAYOUT SHEET 2 OF 3							
Client							
CASTLETHORN							
							
BLOCK S, EASTPOINT BUSINESS PARK, ALFIE BYRNE ROAD, DUBLIN D03 H3F4 IRELAND. Tel: (01) 664 8900 Email: info@waterman-moylan.ie www.waterman-moylan.ie							
Status							
PLANNING							
Designed By		NM		Approved		IW	
Drawn By		MS		Date		OCT. 2026	
				Waterman Ref		26-035	
				Scales @ A1		1:500	
Project - Originator - Volume - Level - Type - Role - Number							Revision
ARK - WAT - ZZ - XX-DR - P - 0102							-