


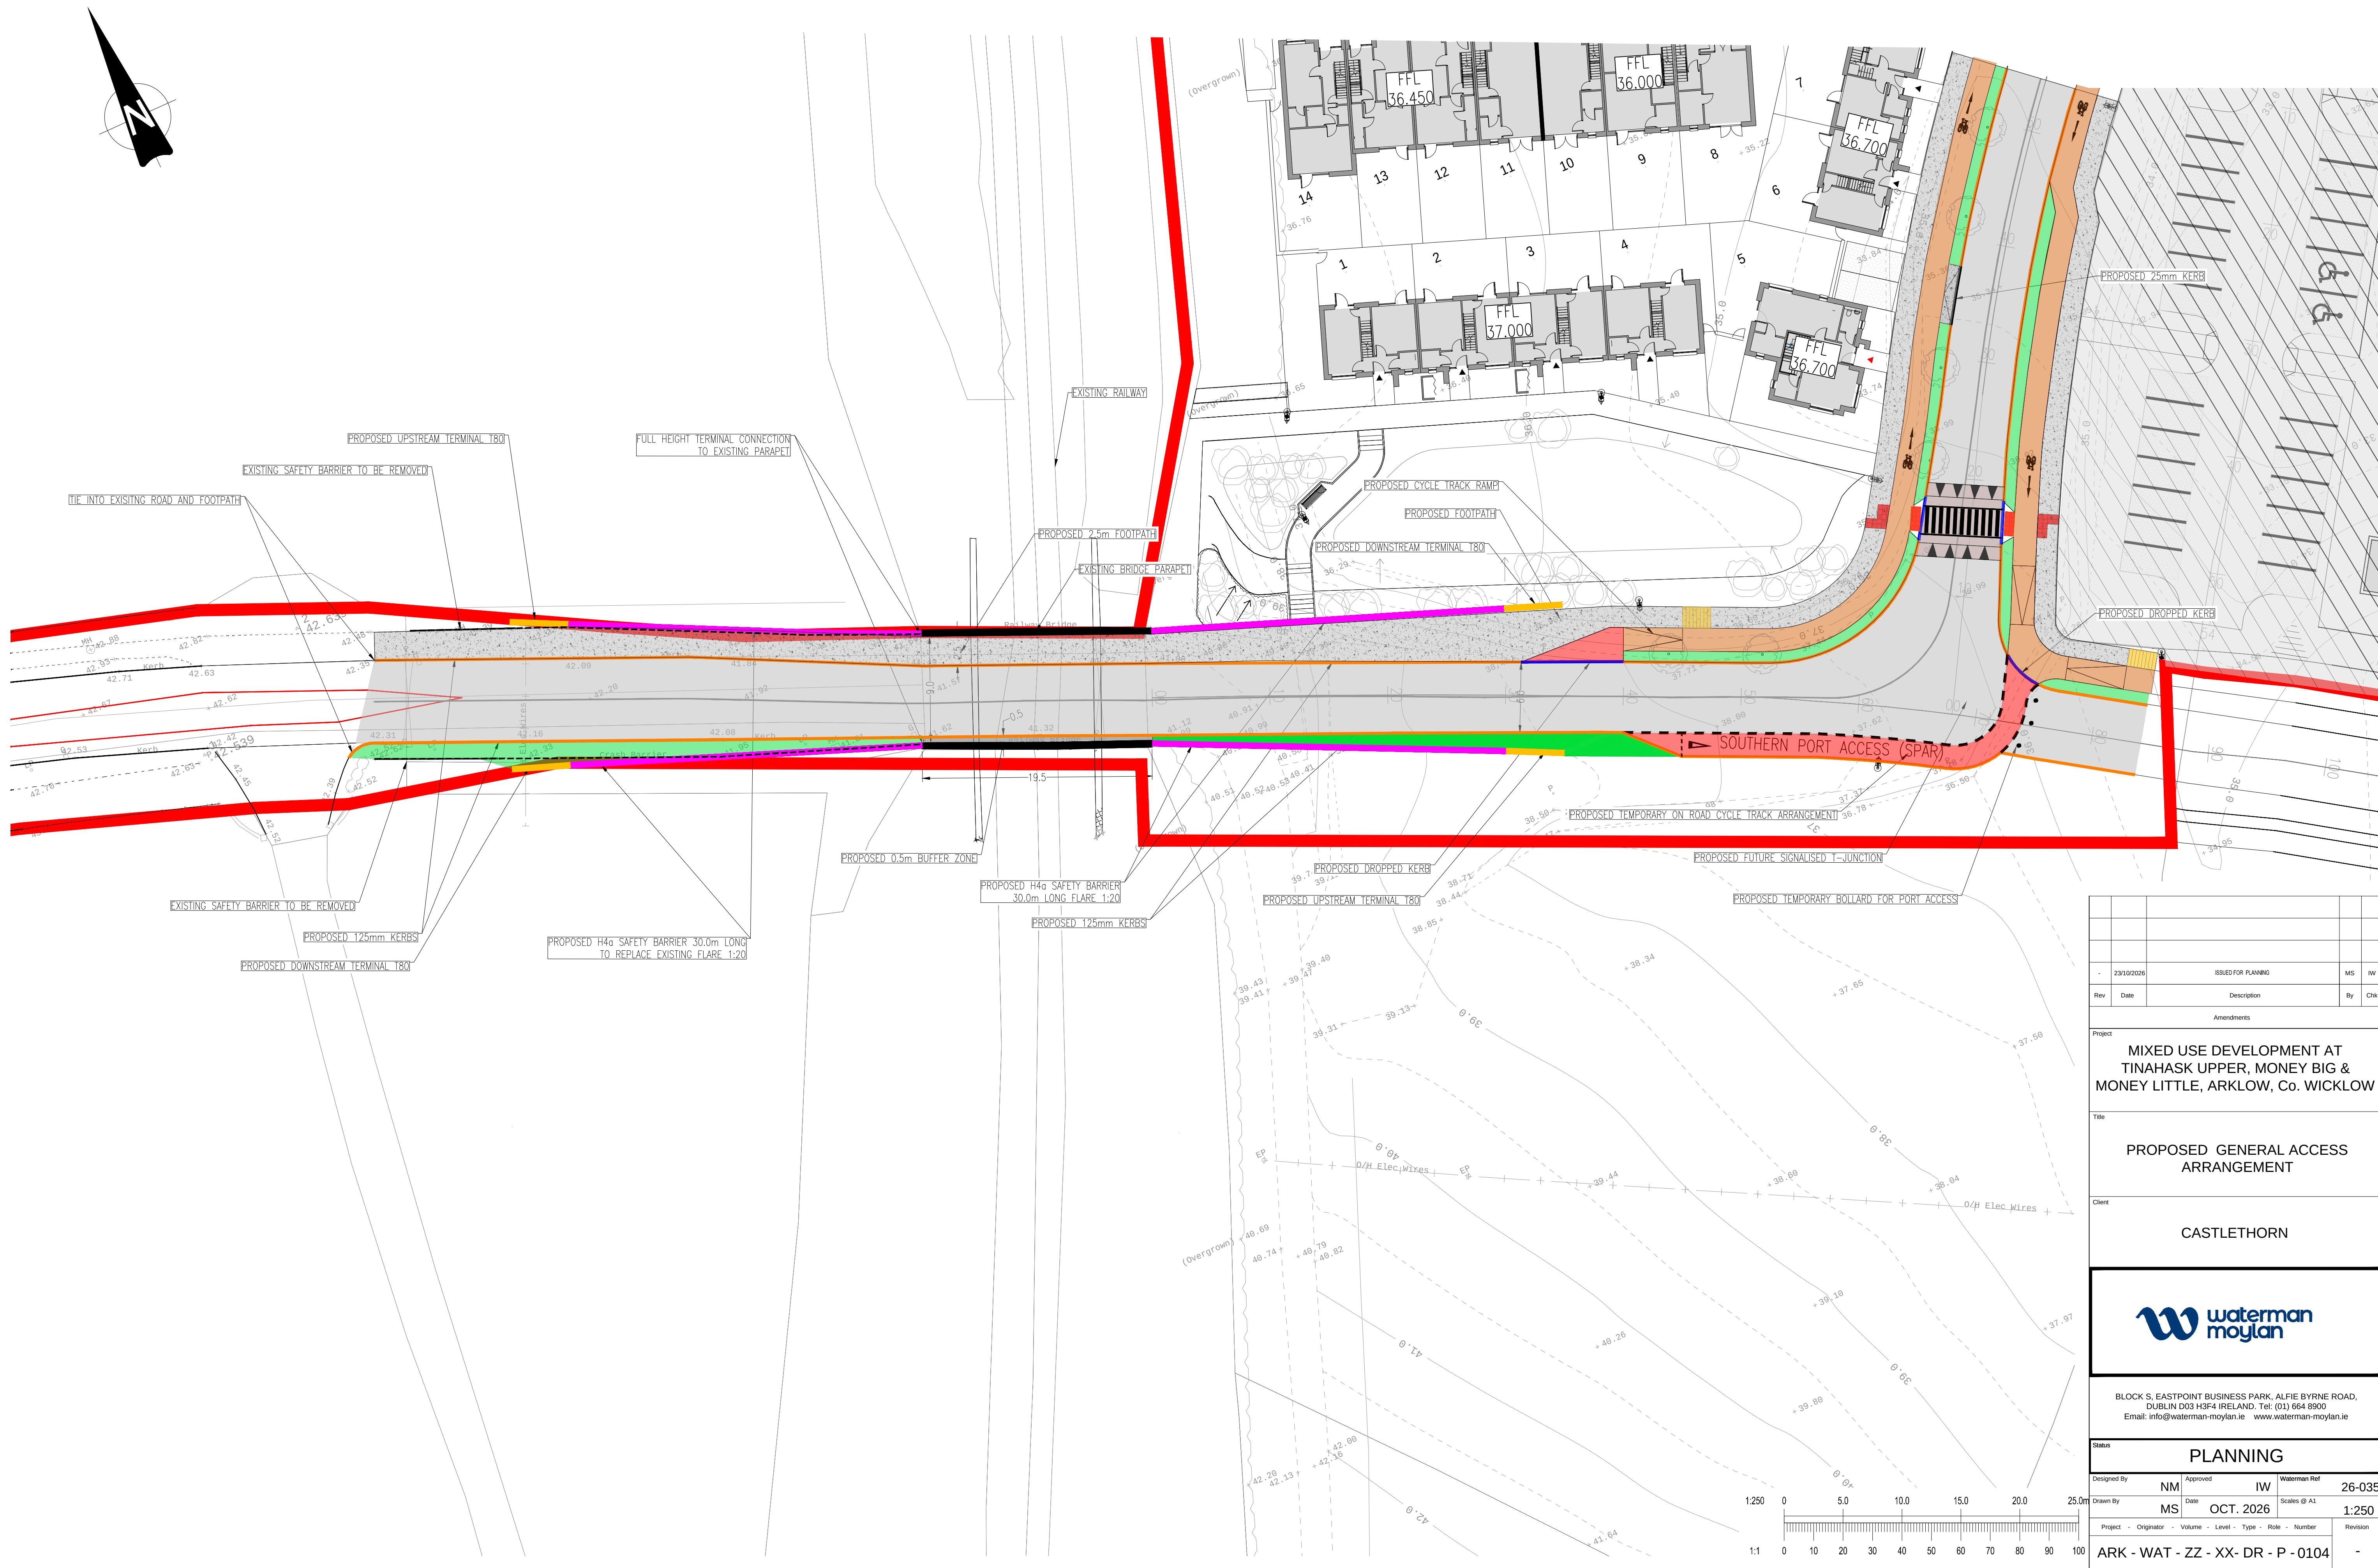

Rev	Date	Description	By	Chk
-	23/10/2026	ISSUED FOR PLANNING	MS	IW
Amendments				
Project				
MIXED USE DEVELOPMENT AT TINAHASK UPPER, MONEY BIG & MONEY LITTLE, ARKLOW, Co. WICKLOW				
Title				
PROPOSED GENERAL ACCESS ARRANGEMENT				
Client				
CASTLETHORN				
Status				
PLANNING				
Designed By	NM	Approved	IW	Waterman Ref
Drawn By	MS	Date	OCT. 2026	26-035
Project - Originator - Volume - Level - Type - Role - Number				Revision
ARK - WAT - ZZ - XX - DR - P - 0104				-



BLOCK 5, EASTPOINT BUSINESS PARK, ALFIE BYRNE ROAD,
DUBLIN D03 H3F4 IRELAND. Tel: (01) 664 8900
Email: info@waterman-moylan.ie www.waterman-moylan.ie