

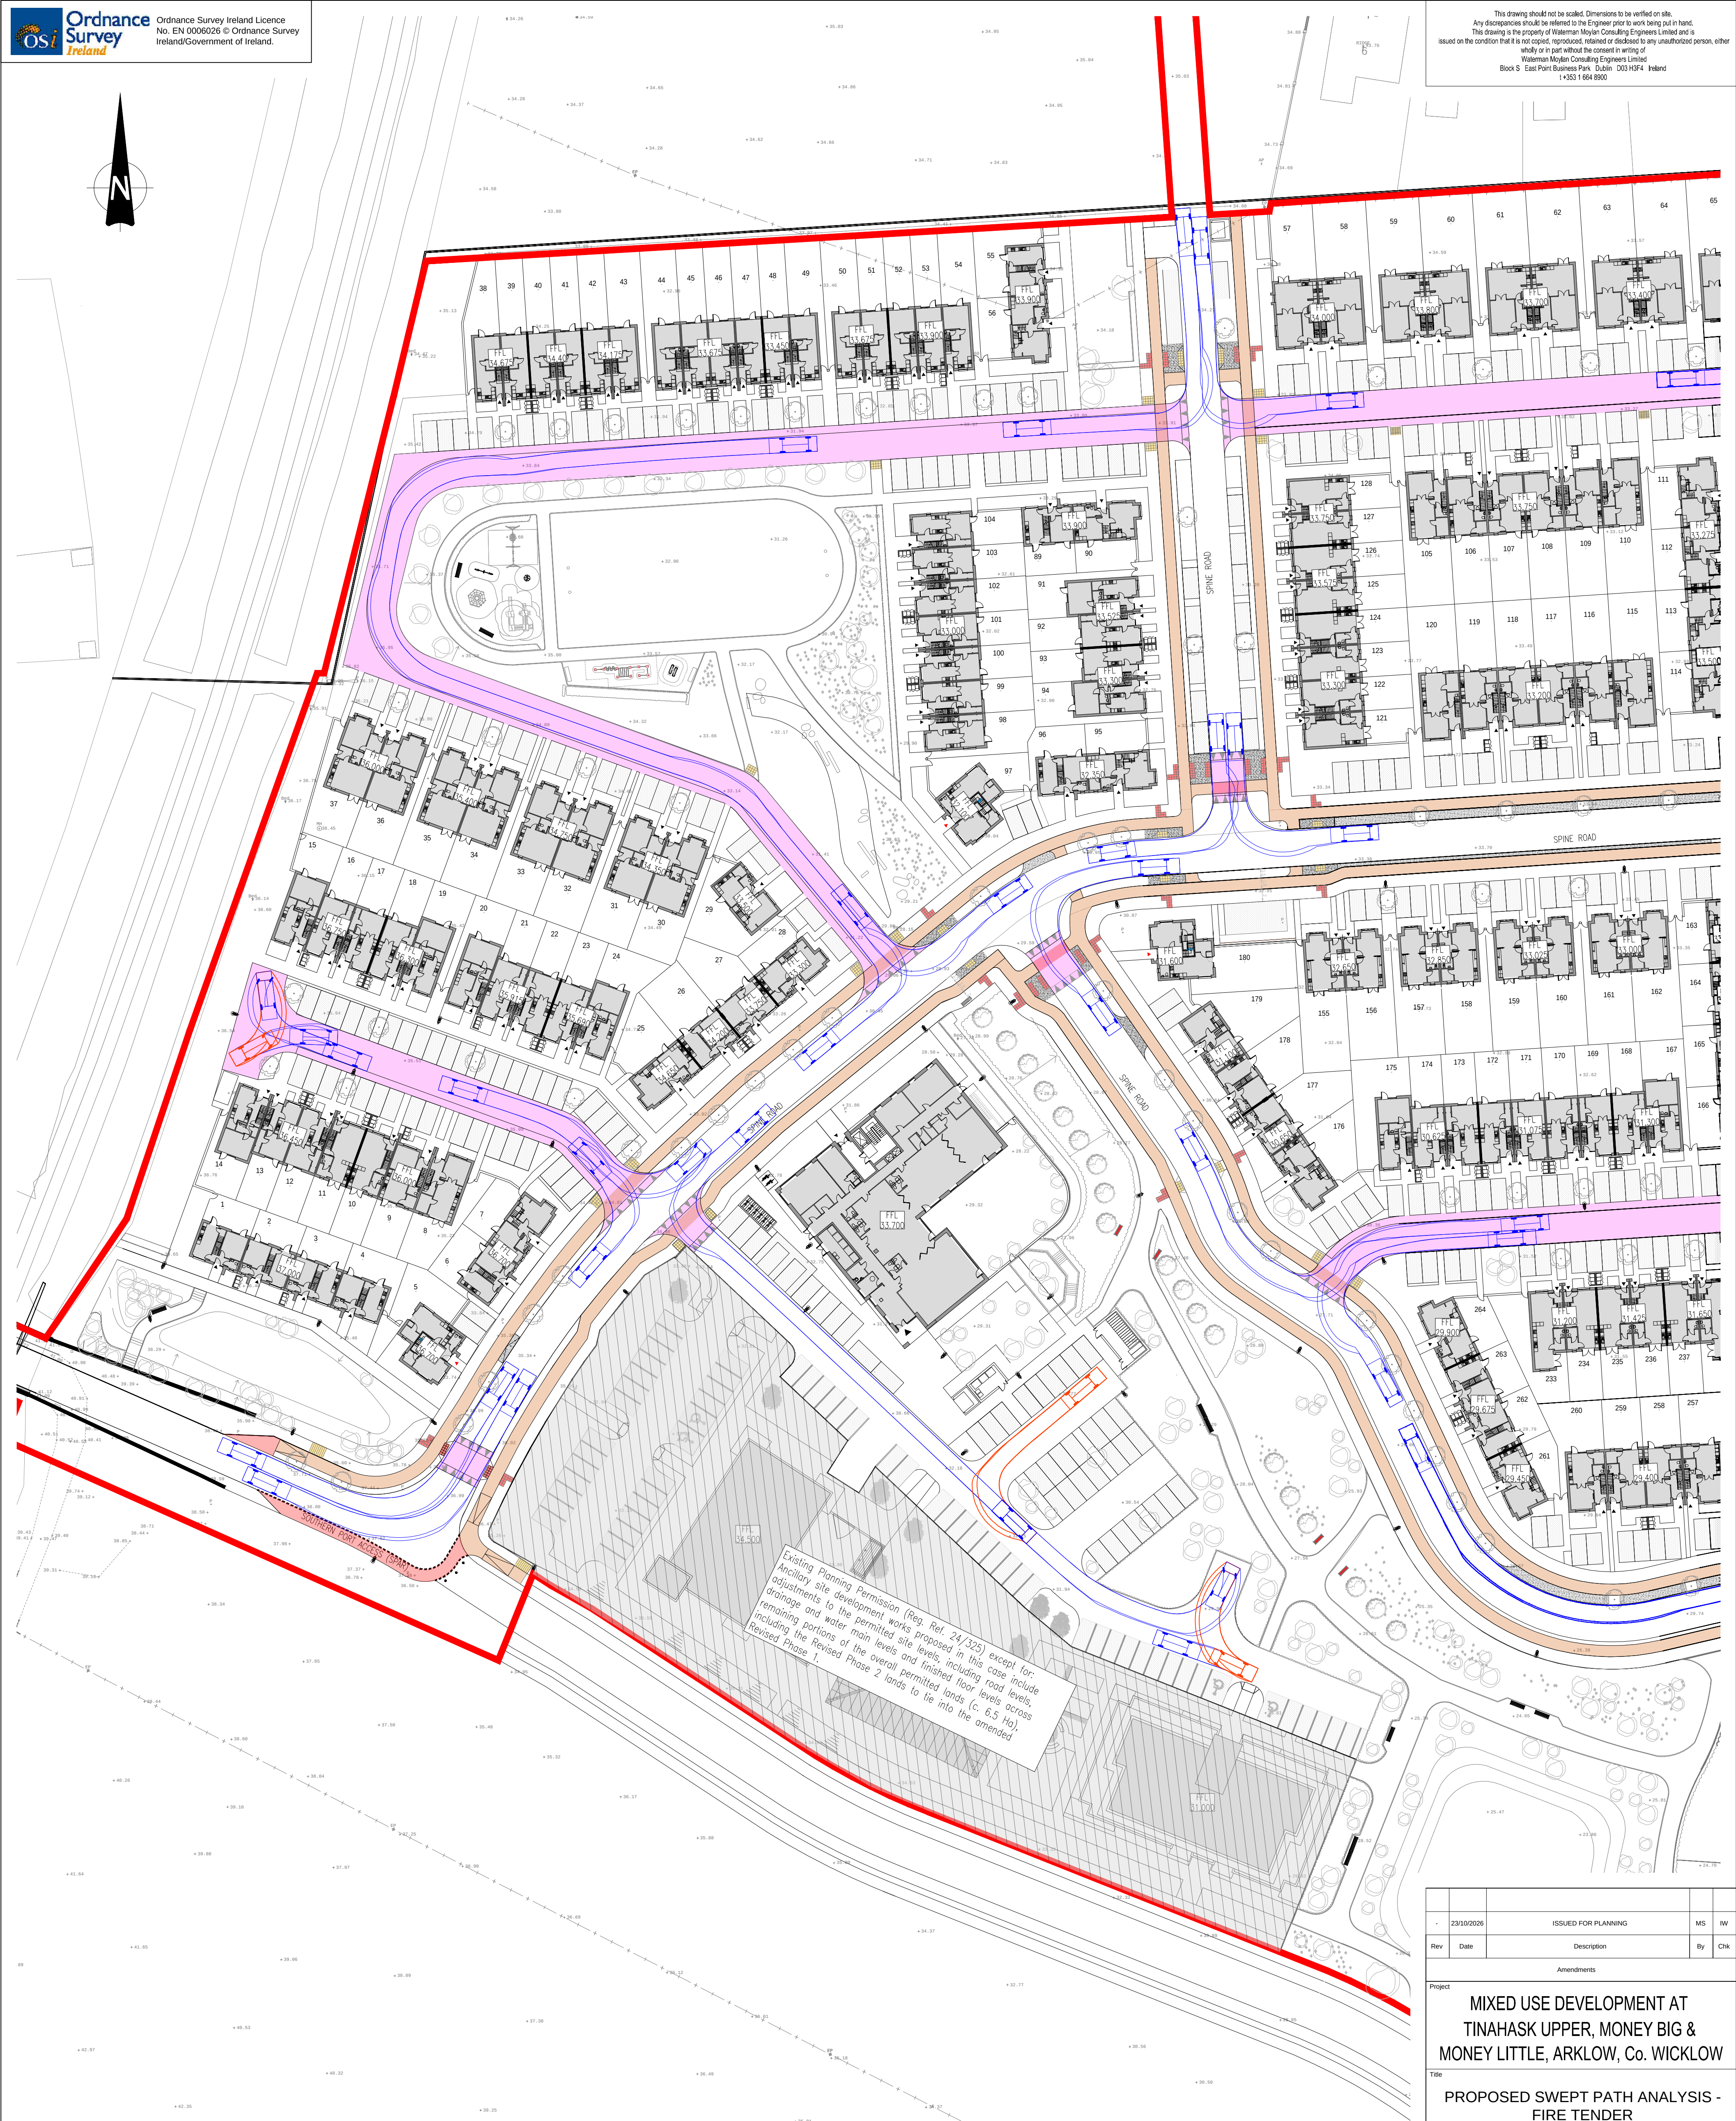


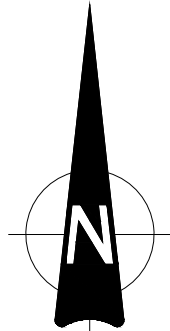

Existing Planning Permission (Reg. Ref. 24/325) except for:
Ancillary site development works proposed in this case include
adjustments to the permitted site levels, including road levels,
drainage and water main levels and finished floor levels across
remaining portions of the overall permitted lands (c. 6.5 Ha),
Revised Phase 1.

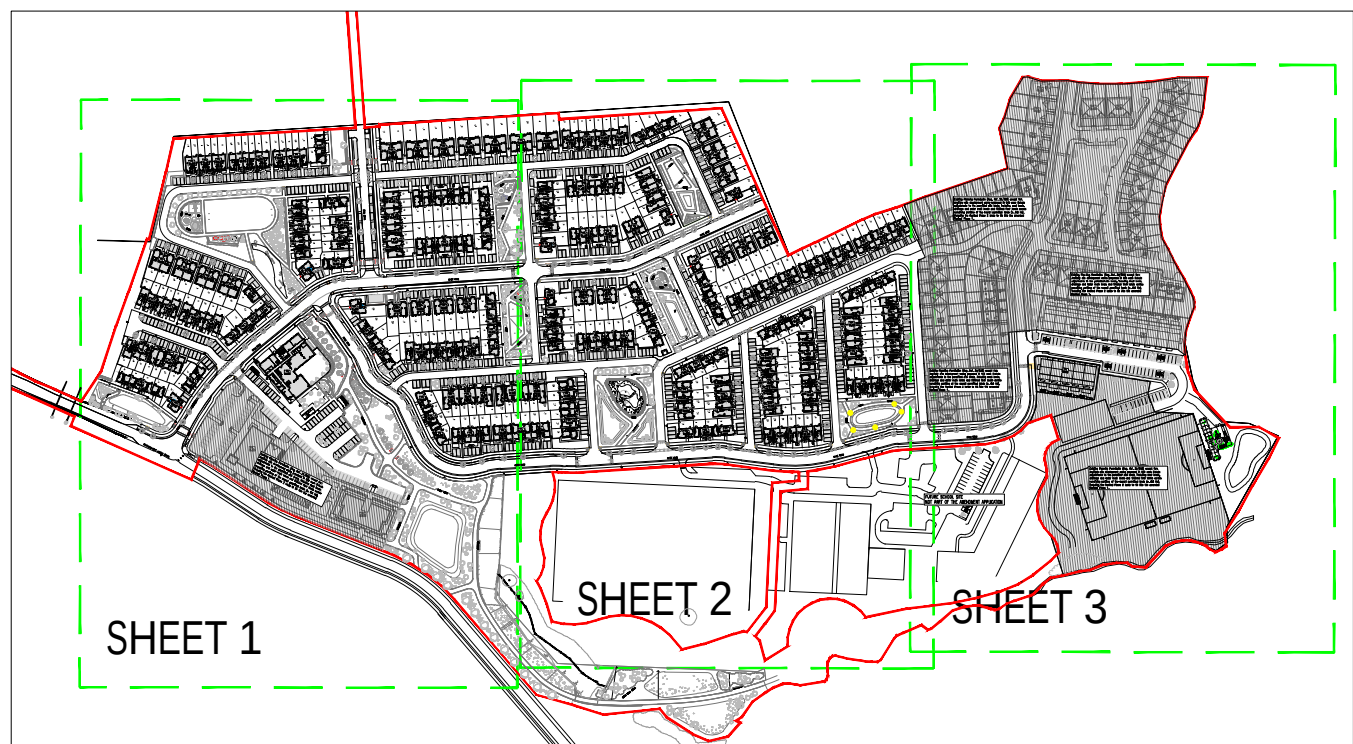

KEY
SCALE 1:5000


LEGEND:

REVERSING MOVEMENTS

FORWARD MOVEMENTS

Dennis Sabre Fire Tender (LWB)

Overall Length 7.700m
Overall Width 2.430m
Overall Body Height 3.52m
Min Body Ground Clearance 0.397m
Track Width 2.380m
Lock-to-lock time 9.00s
Curb to Curb Turning Radius 7.400m

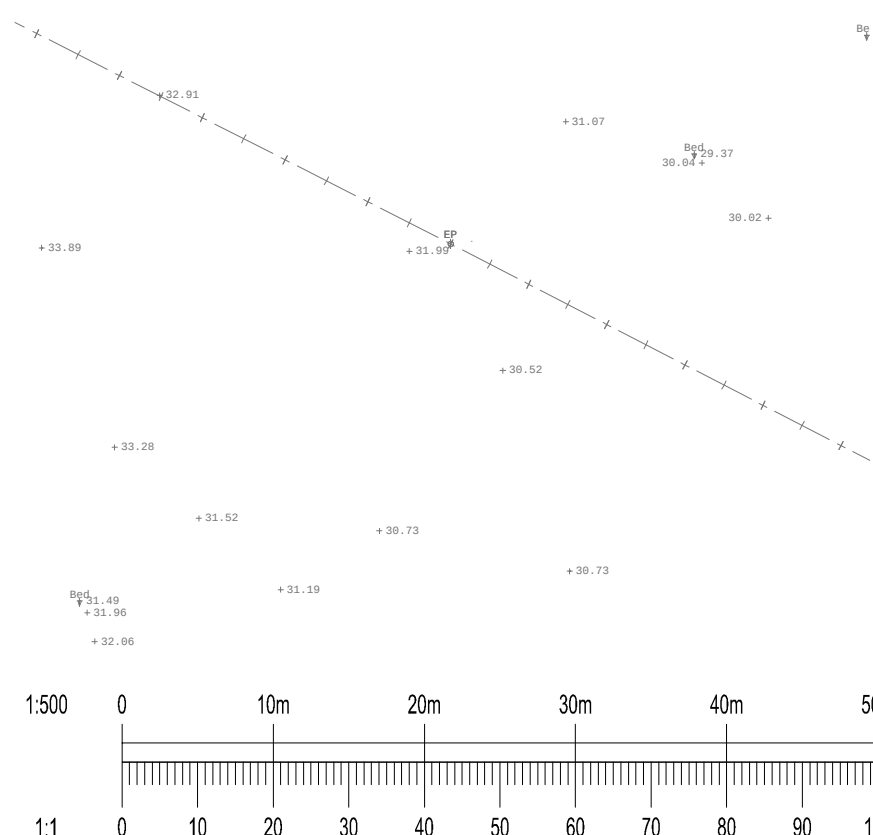

23/10/2026	ISSUED FOR PLANNING		MS	IW
Rev	Date	Description	By	Chk
Amendments				
Project				
MIXED USE DEVELOPMENT AT TINAHASK UPPER, MONEY BIG & MONEY LITTLE, ARKLOW, Co. WICKLOW				
Title				
PROPOSED SWEEP PATH ANALYSIS - FIRE TENDER SHEET 1 OF 3				
Client				
CASTLETHORN				
Status				
PLANNING				
Designed By	NM	Approved	IW	Waterman Ref
Drawn By	MS	Date	OCT. 2026	26-035
Project - Originator - Volume - Level - Type - Role - Number				Revision
ARK - WAT - ZZ - XX-DR - P - 0113				-