


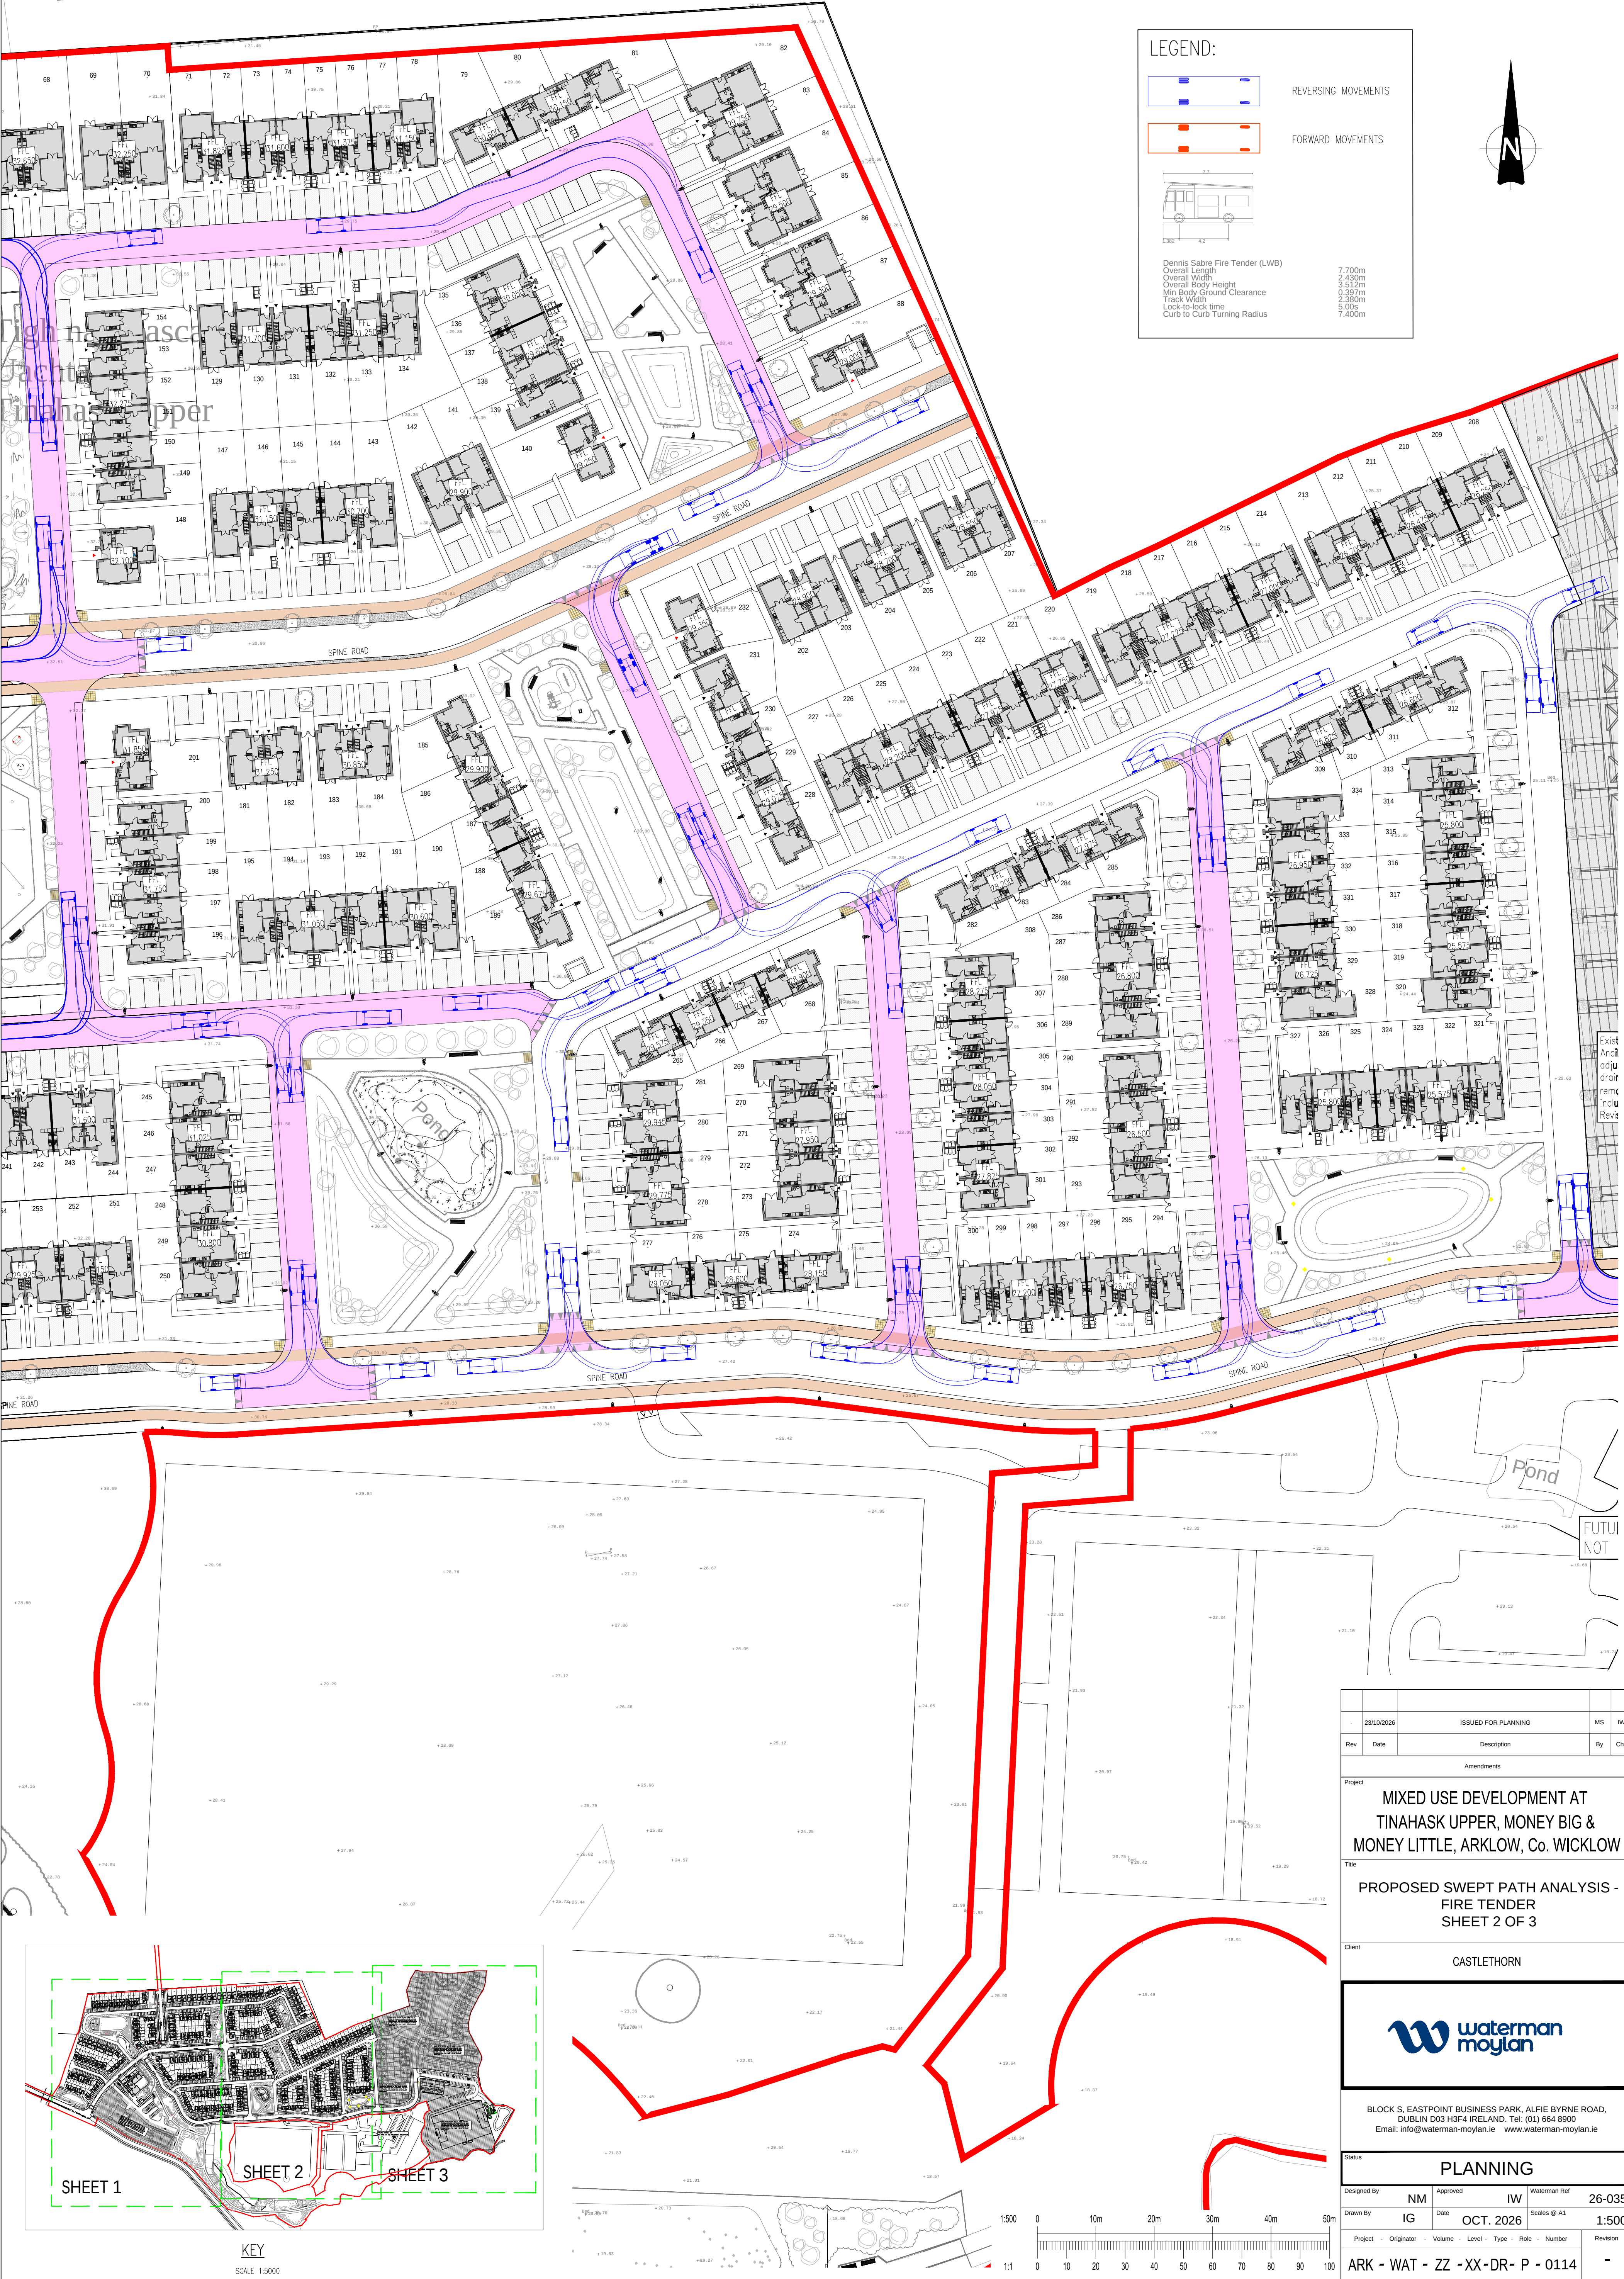



LEGEND:

REVERSING MOVEMENTS


FORWARD MOVEMENTS

Dennis Sabre Fire Tender (LWB)

Overall Length	7.700m
Overall Width	2.430m
Overall Height	3.512m
Min Body Ground Clearance	0.397m
Track Width	2.380m
Lock-to-lock time	5.00s
Curb to Curb Turning Radius	7.400m

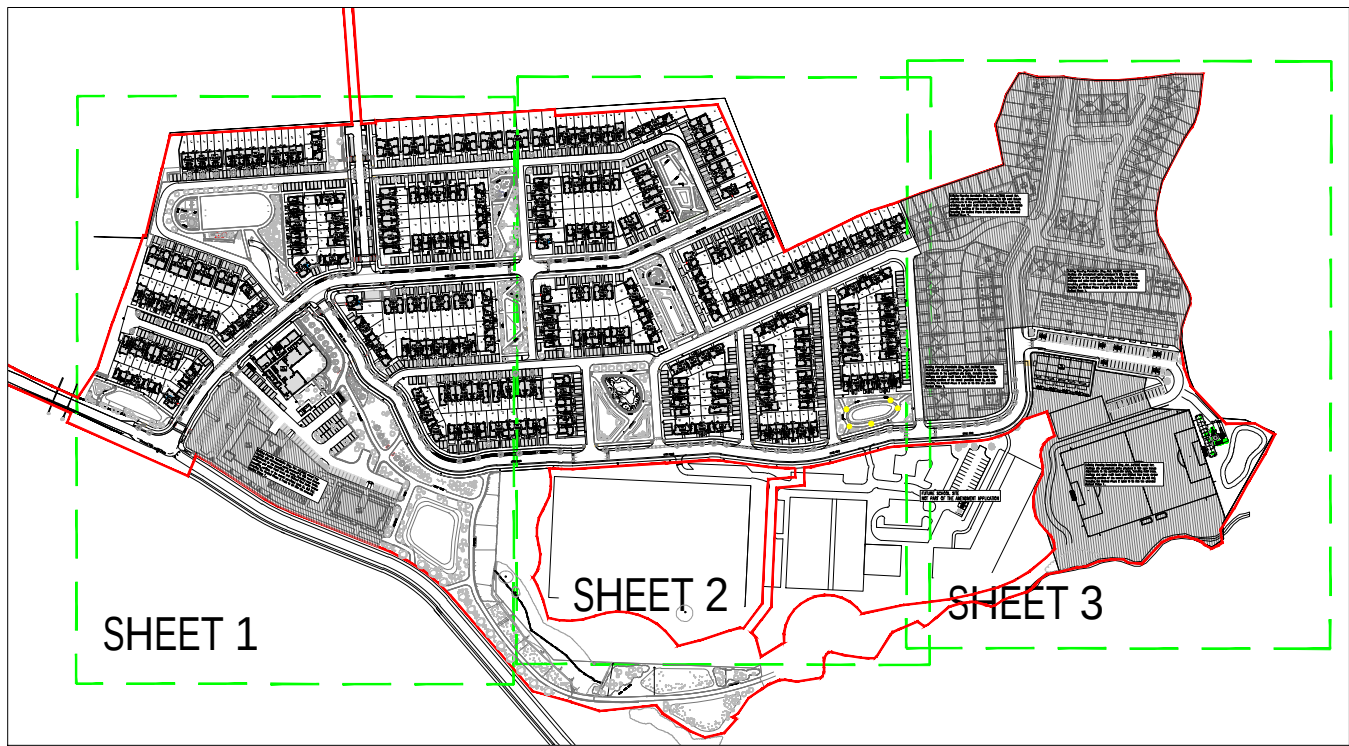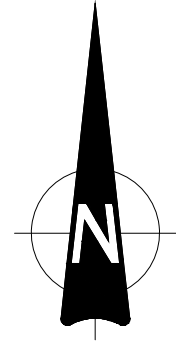

KEY
SCALE 1:5000

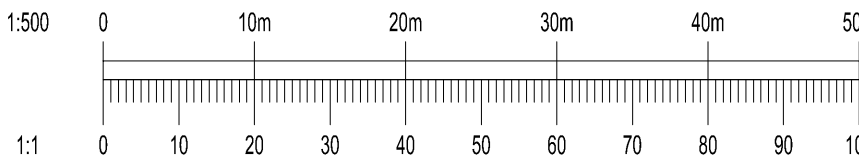

-	23/10/2026	ISSUED FOR PLANNING			MS	IW
Rev	Date	Description			By	Chk
Amendments						
Project						
MIXED USE DEVELOPMENT AT TINAHASK UPPER, MONEY BIG & MONEY LITTLE, ARKLOW, Co. WICKLOW						
Title						
PROPOSED SWEEP PATH ANALYSIS - FIRE TENDER SHEET 2 OF 3						
Client						
CASTLETHORN						
 waterman moylan						
BLOCK 5, EASTPOINT BUSINESS PARK, ALFIE BYRNE ROAD, DUBLIN D03 H3F4 IRELAND. Tel: (01) 664 8900 Email: info@waterman-moylan.ie www.waterman-moylan.ie						
Status						
PLANNING						
Designed By		NM	Approved		IW	Waterman Ref
Drawn By		IG	Date		OCT. 2026	Scales @ A1
						1:500
Project		Originator	Volume	Level	Type	Number
ARK - WAT - ZZ - XX-DR - P - 0114						
						Revision