

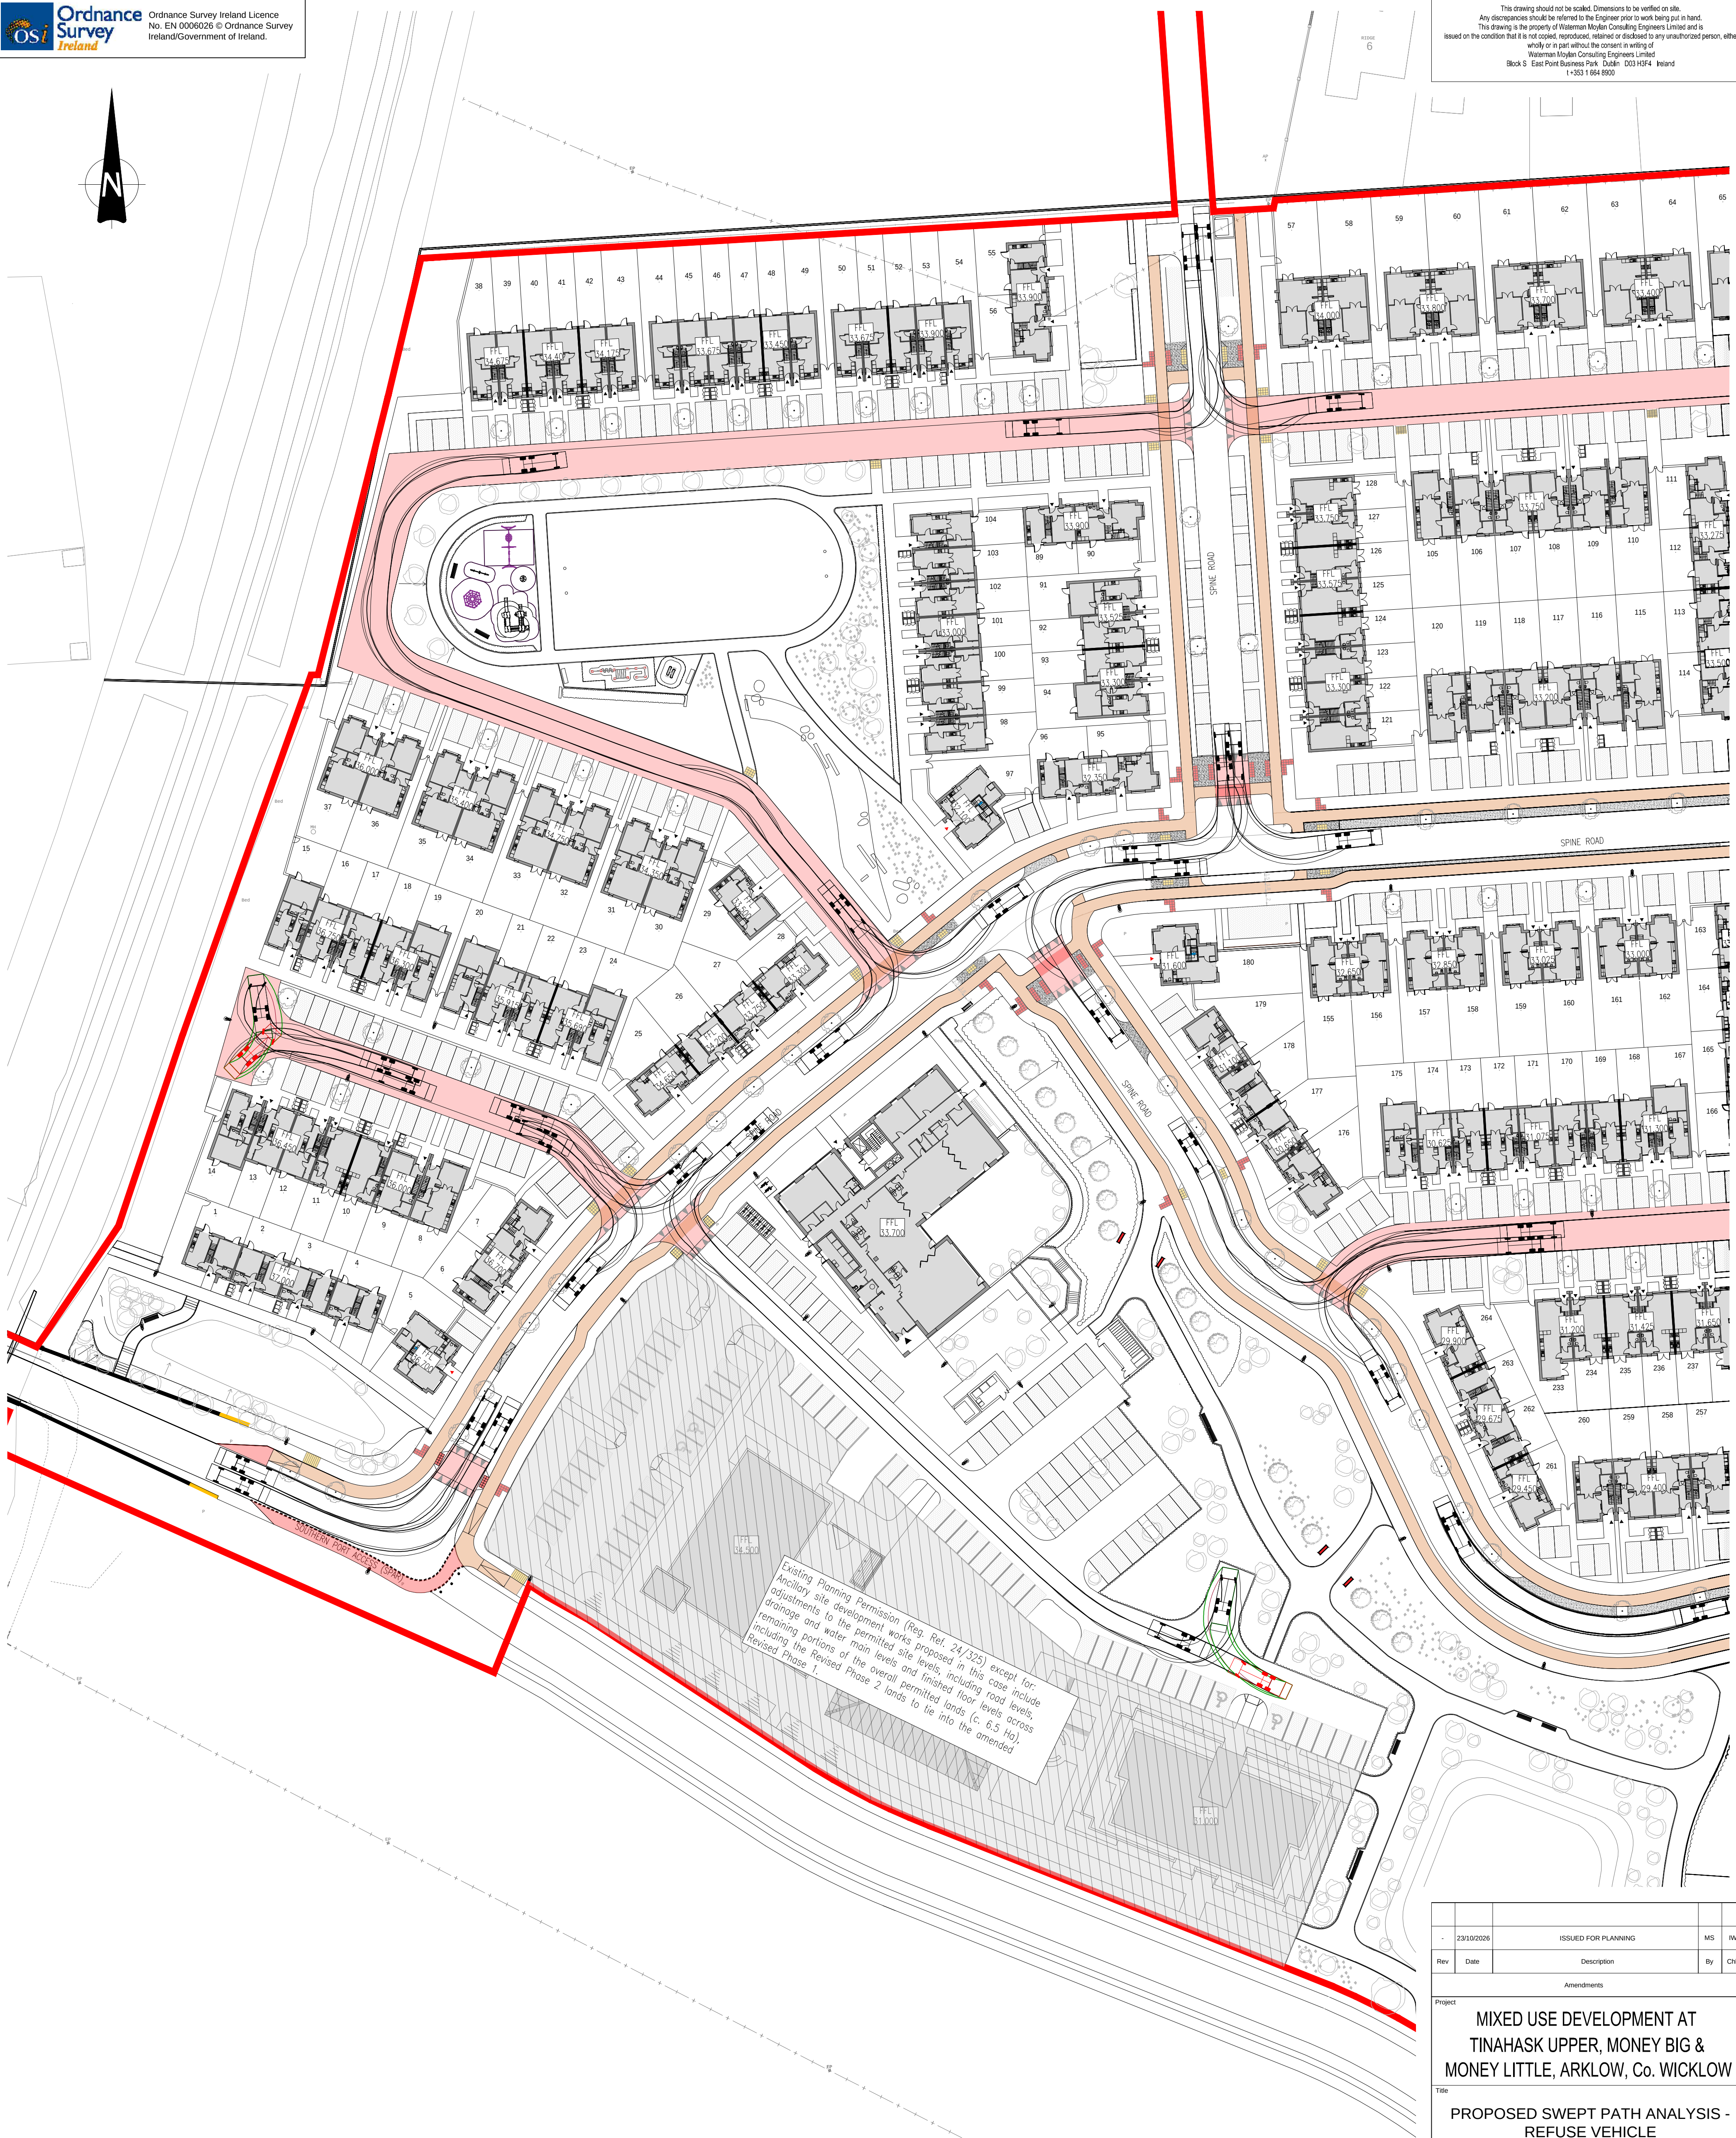



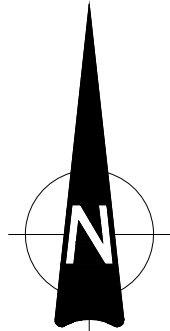


Existing Planning Permission (Reg. Ref. 24/325) except for:
Ancillary site development works proposed in this case include:
adjustments to the permitted site levels, including road levels,
drainage and water main levels, including finished floor levels,
remaining portions of the overall permitted lands (c. 6.5 Ha),
including the Revised Phase 1.
Revised Phase 1.

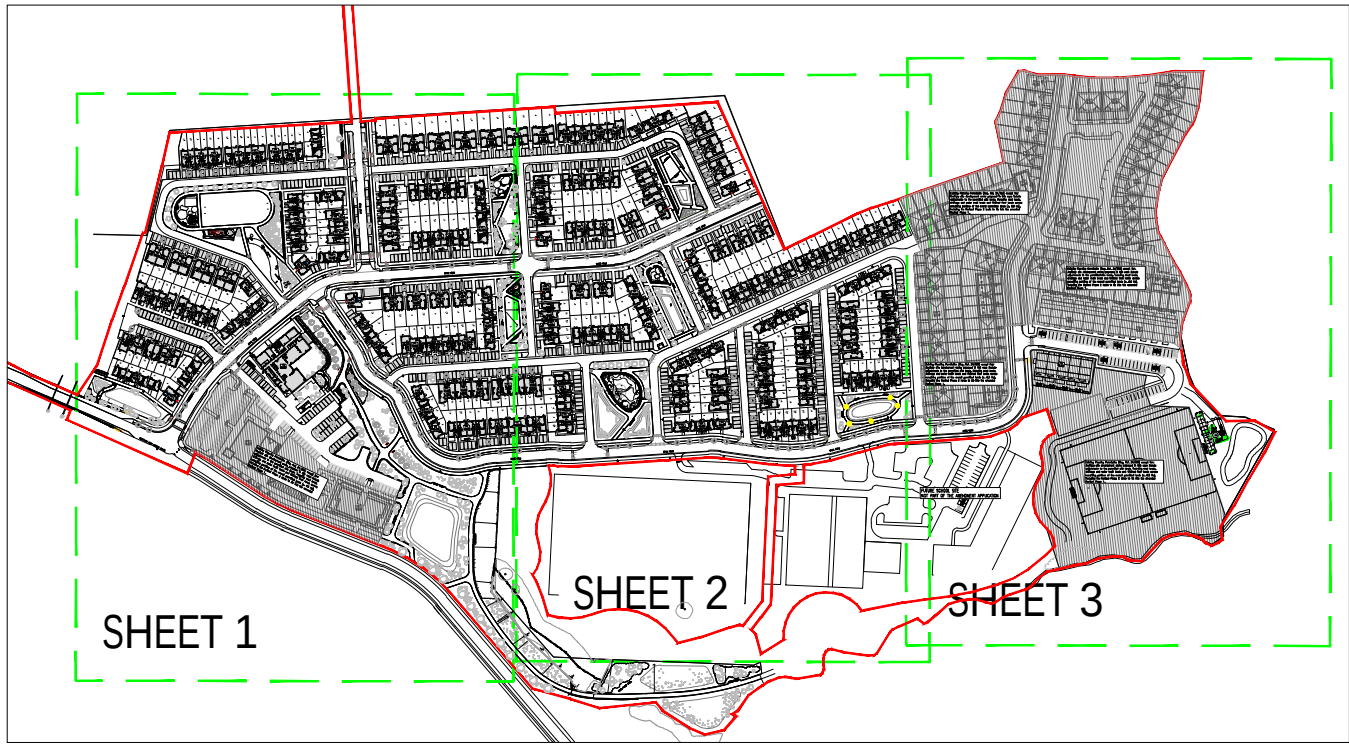

KEY
SCALE 1:5000

LEGEND:

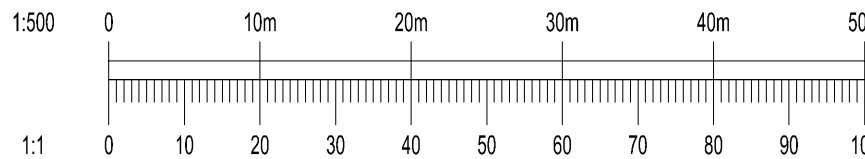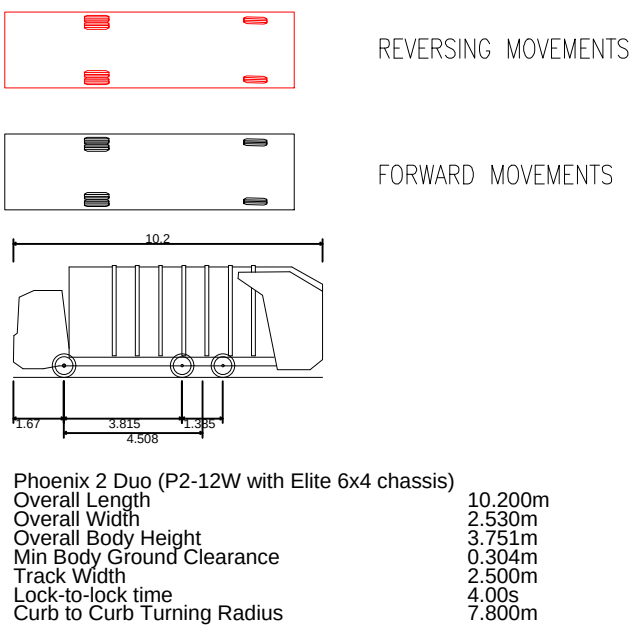

-		23/10/2026	ISSUED FOR PLANNING		MS	IW
Rev	Date		Description		By	Chk
Amendments						
Project						
MIXED USE DEVELOPMENT AT TINAHASK UPPER, MONEY BIG & MONEY LITTLE, ARKLOW, Co. WICKLOW						
Title						
PROPOSED SWEEP PATH ANALYSIS - REFUSE VEHICLE SHEET 1 OF 3						
Client						
CASTLETHORN						
						
BLOCK 5, EASTPOINT BUSINESS PARK, ALFIE BYRNE ROAD, DUBLIN D03 H3F4 IRELAND. Tel: (01) 664 8900 Email: info@waterman-moylan.ie www.waterman-moylan.ie						
Status						
PLANNING						
Designed By		NM		Approved	IW	Waterman Ref
Drawn By		IG		Date	OCT. 2026	26-035
					Scales @ A1	1:500
Project	Originator	Volume	Level	Type	Role	Number
ARK - WAT - ZZ - XX-DR - P - 0116						-
Revision						