


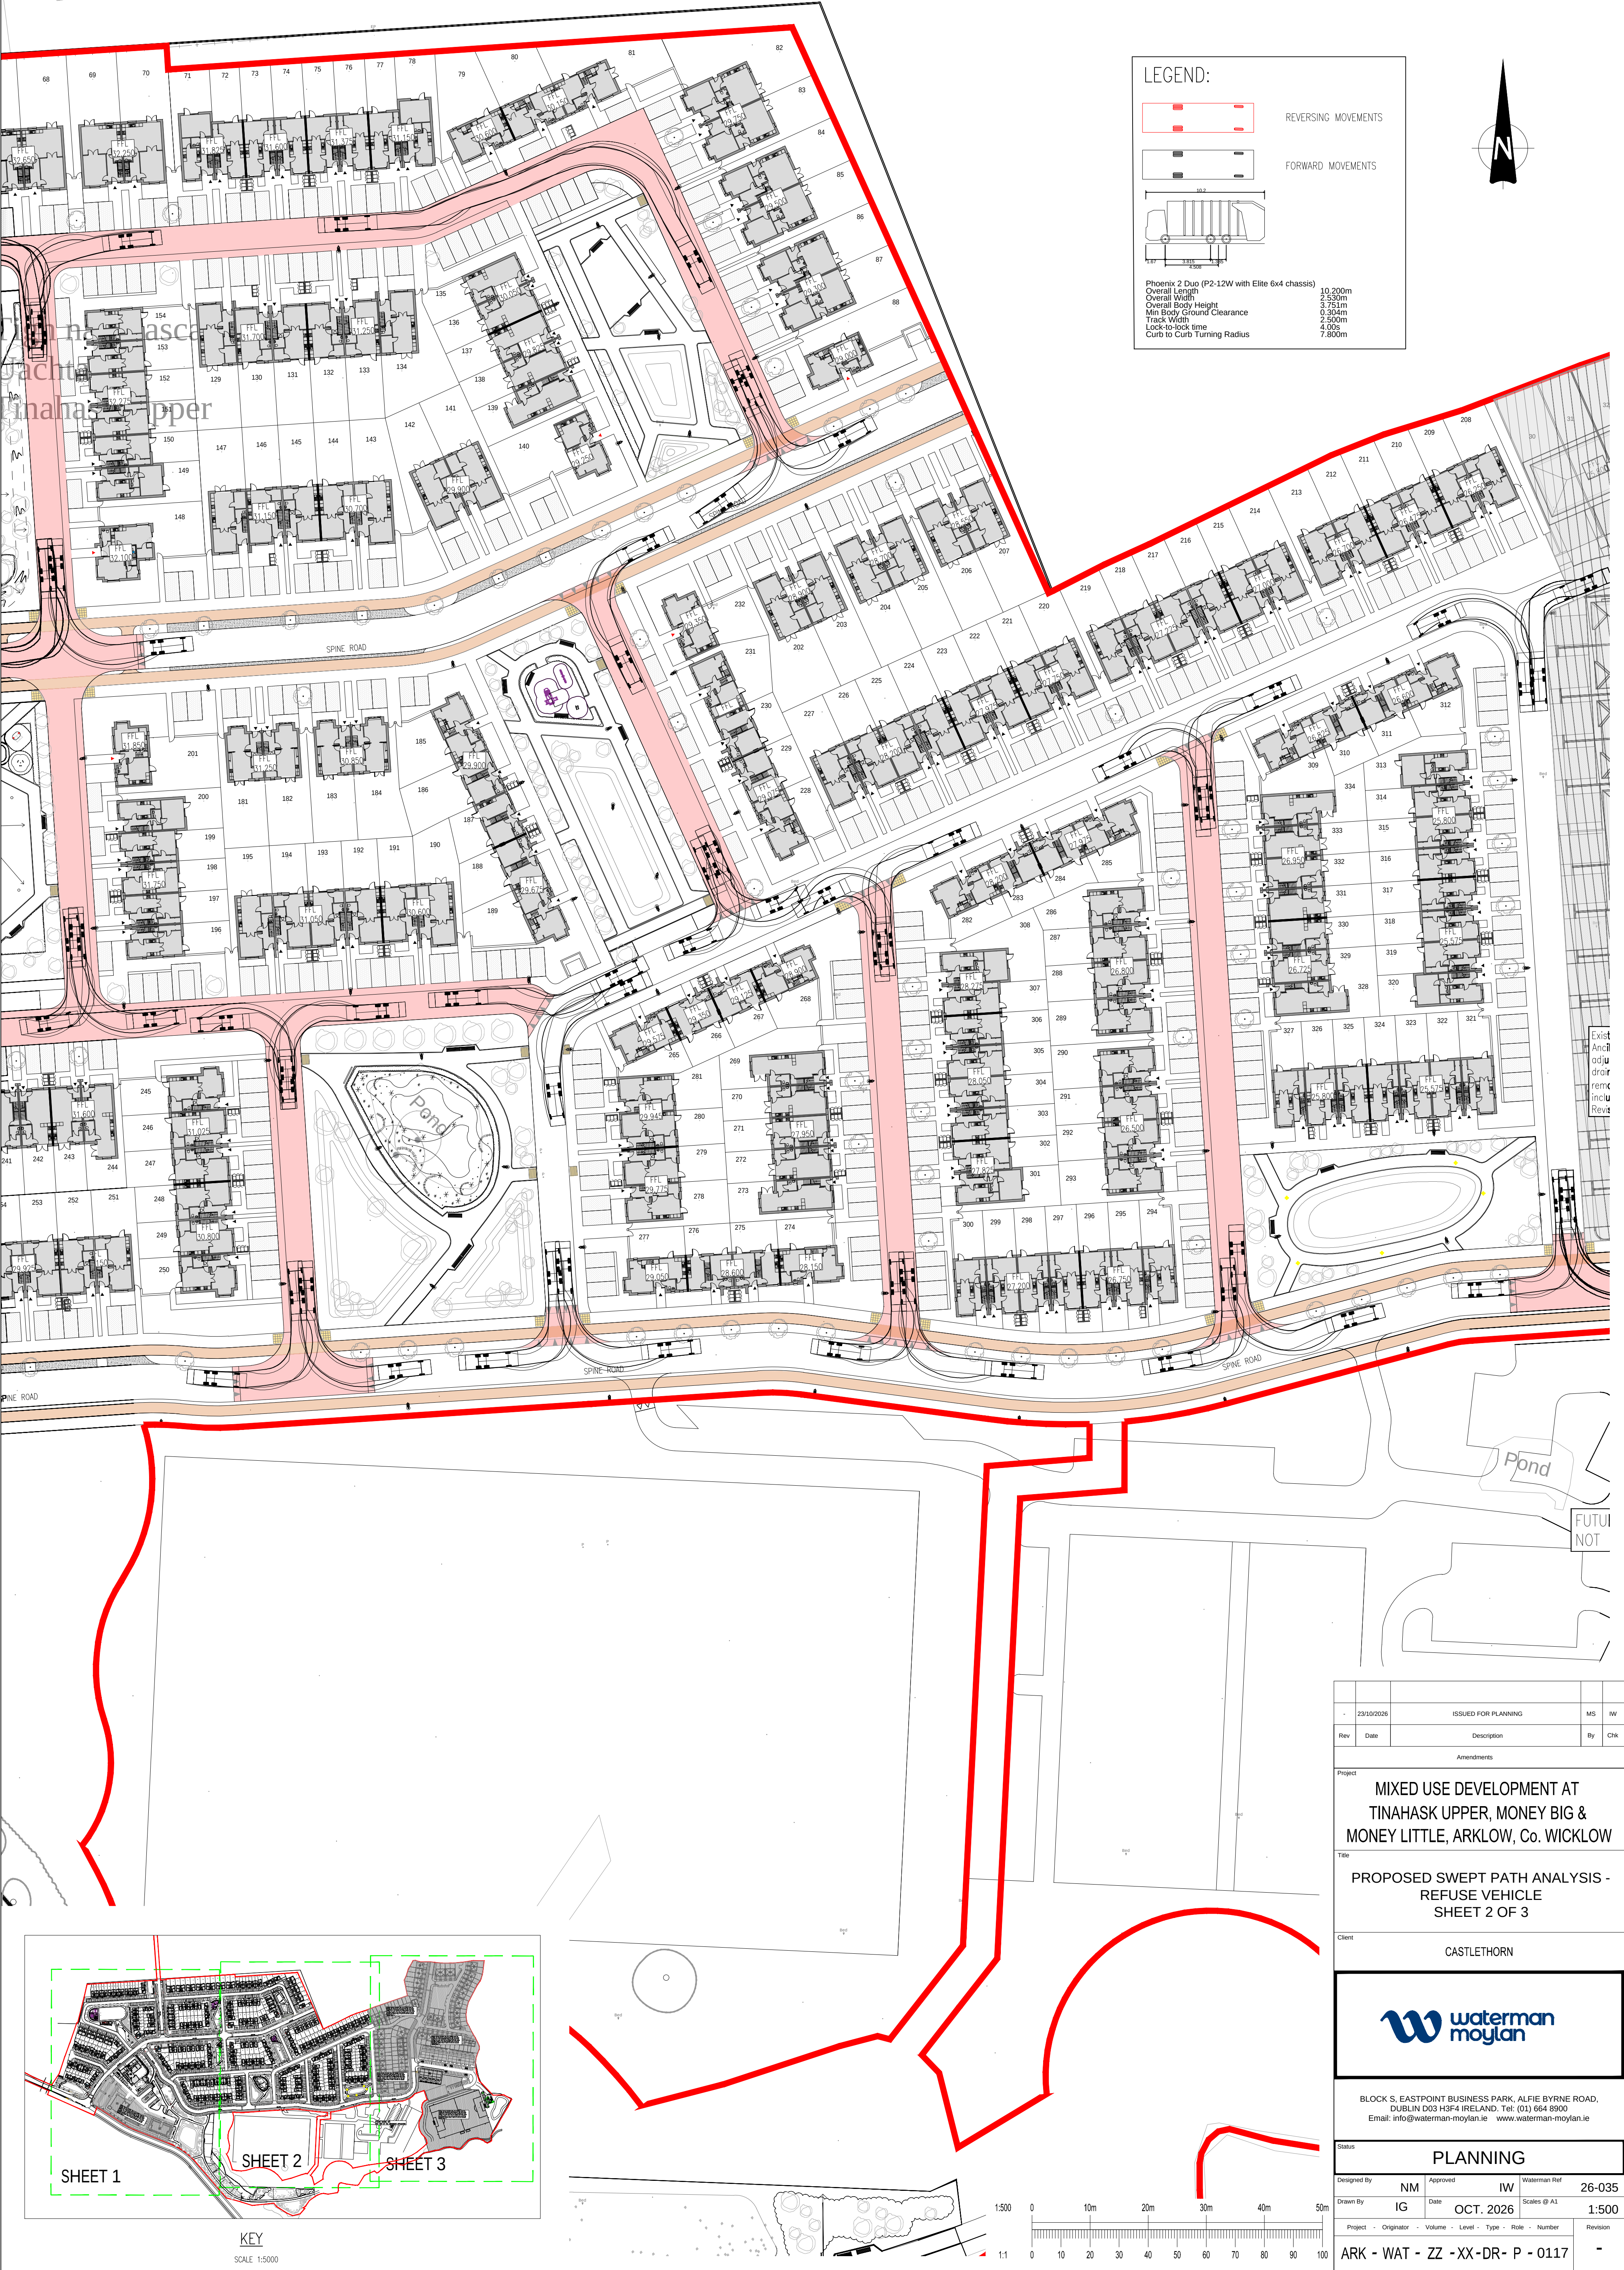



LEGEND:

REVERSING MOVEMENTS

FORWARD MOVEMENTS

Phoenix 2 Duo (P2-12W with Elite 6x4 chassis)

Overall Length	10.200m
Overall Width	2.530m
Overall Body Height	3.751m
Min Body Ground Clearance	0.304m
Track Width	2.500m
Lock-to-lock time	4.00s
Curb to Curb Turning Radius	7.800m

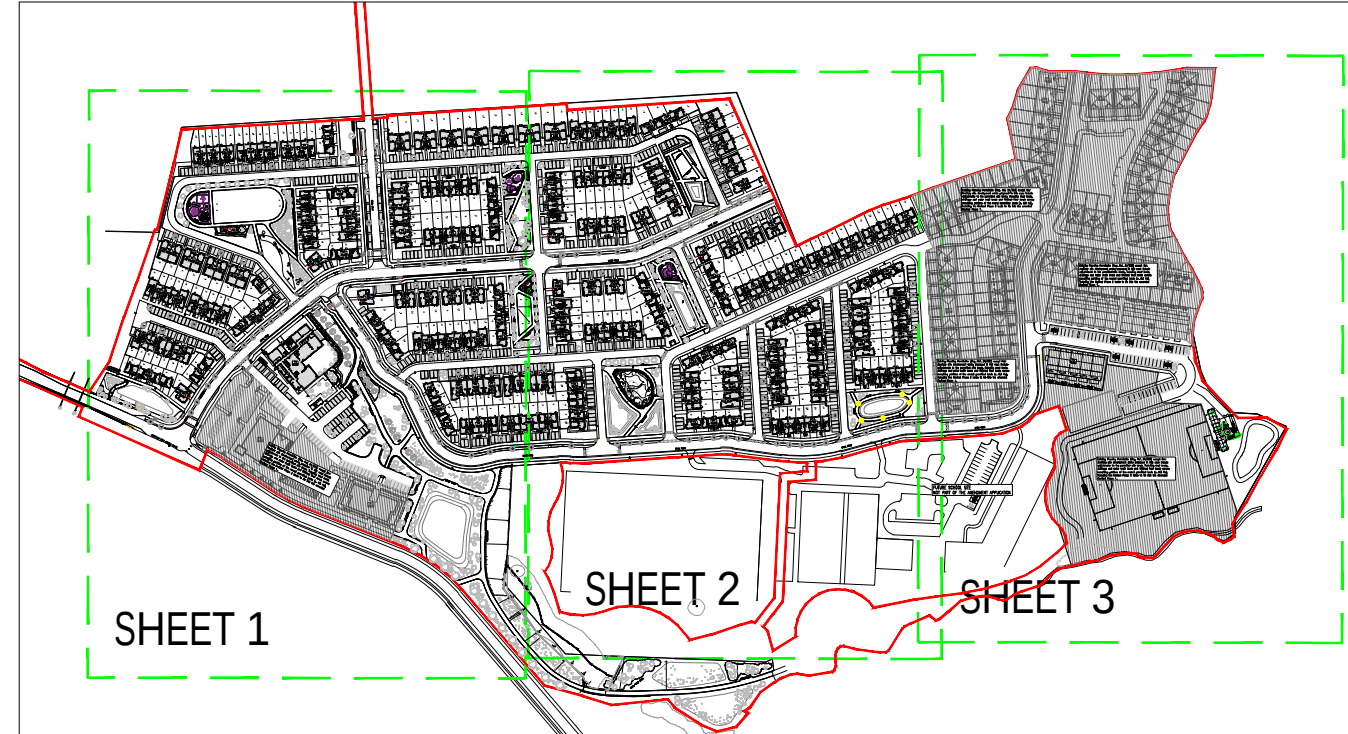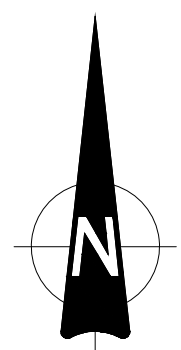

-	23/10/2026	ISSUED FOR PLANNING		MS IW
Rev	Date	Description		By Chk
Amendments				
Project				
MIXED USE DEVELOPMENT AT TINAHASK UPPER, MONEY BIG & MONEY LITTLE, ARKLOW, Co. WICKLOW				
Title				
PROPOSED SWEPT PATH ANALYSIS - REFUSE VEHICLE SHEET 2 OF 3				
Client				
CASTLETHORN				
 waterman moylan				
BLOCK 5, EASTPOINT BUSINESS PARK, ALFIE BYRNE ROAD, DUBLIN D03 H3F4 IRELAND. Tel: (01) 664 8900 Email: info@waterman-moylan.ie www.waterman-moylan.ie				
Status				
PLANNING				
Designed By		NM	Approved	IW
			Waterman Ref	26-035
Drawn By		IG	Date	OCT. 2026
			Scales @ A1	1:500
Project - Originator - Volume - Level - Type - Role - Number				Revision
ARK - WAT - ZZ - XX-DR - P - 0117				-