

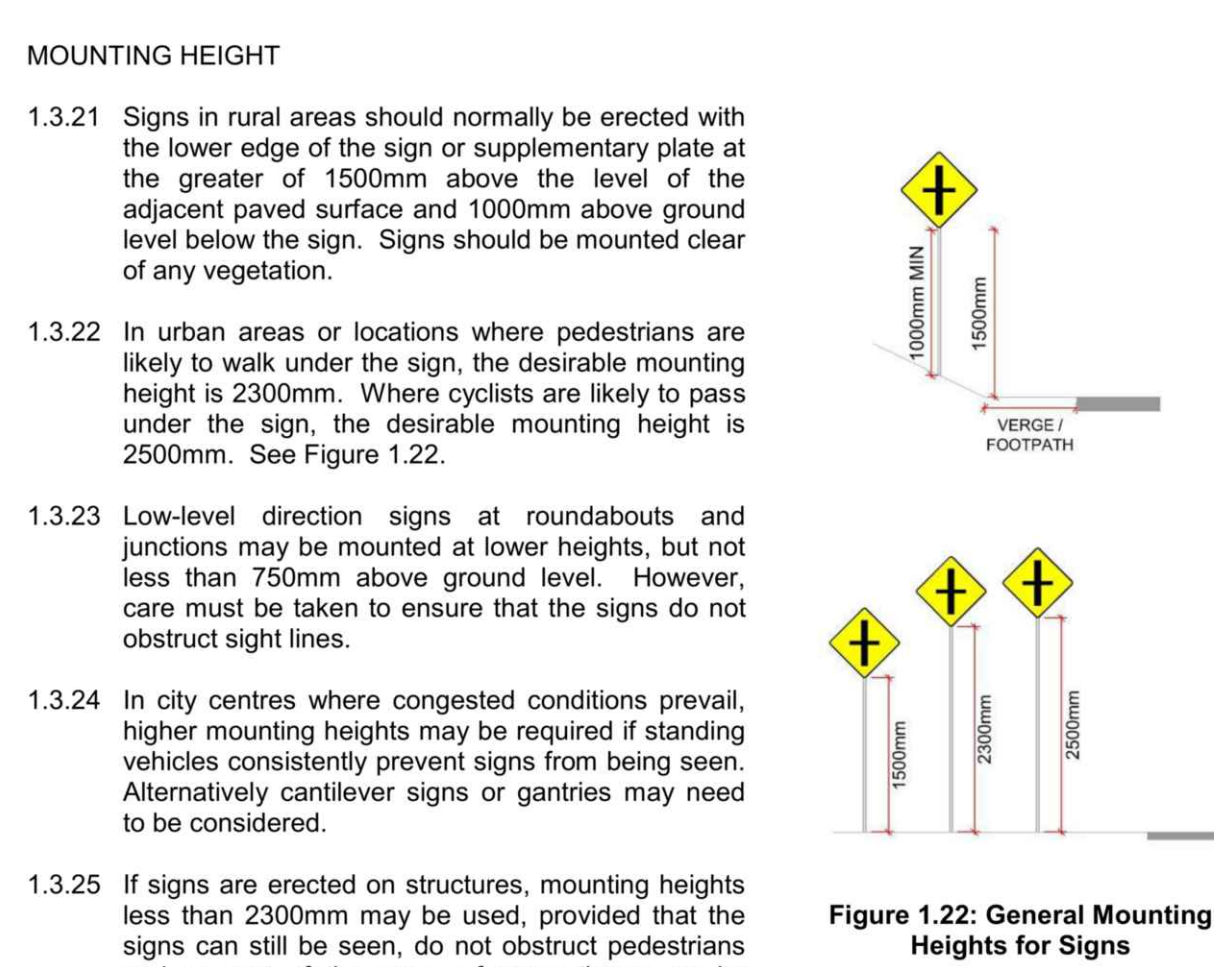
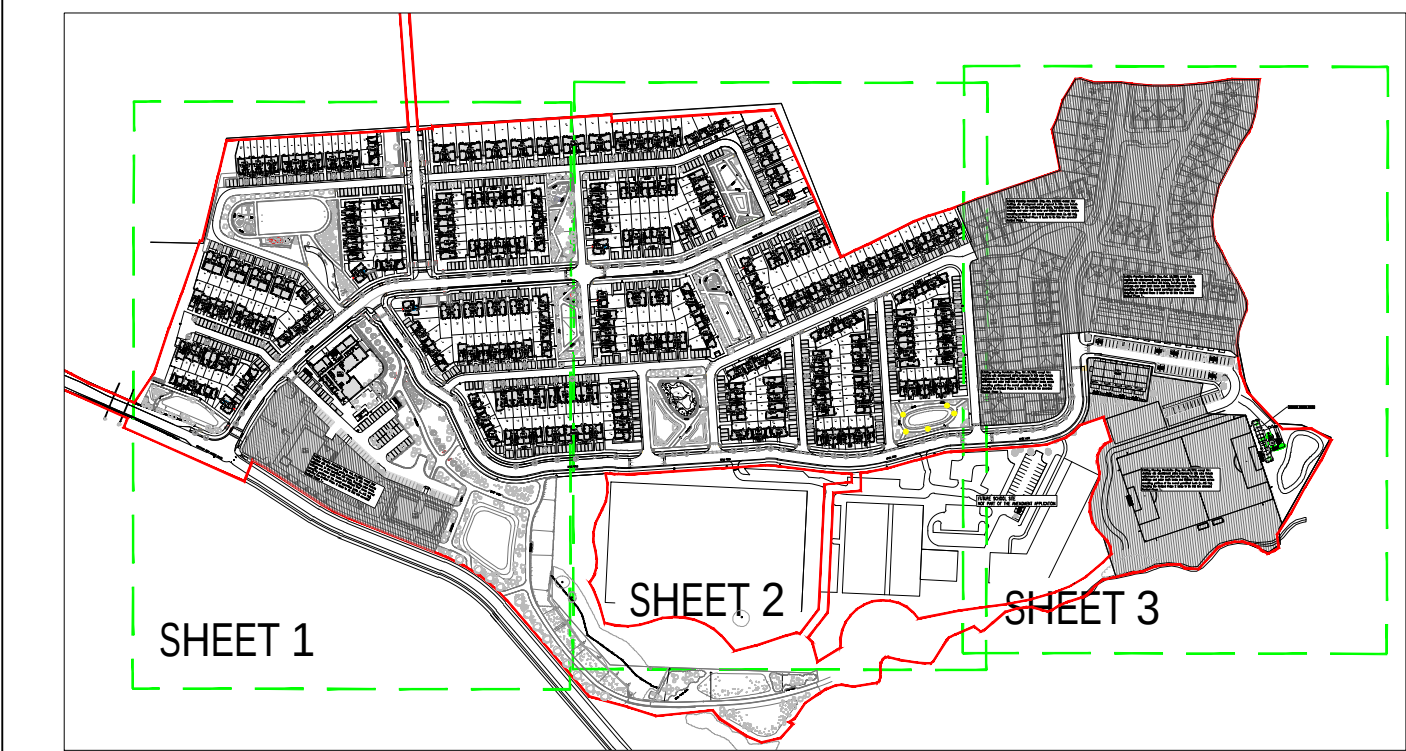
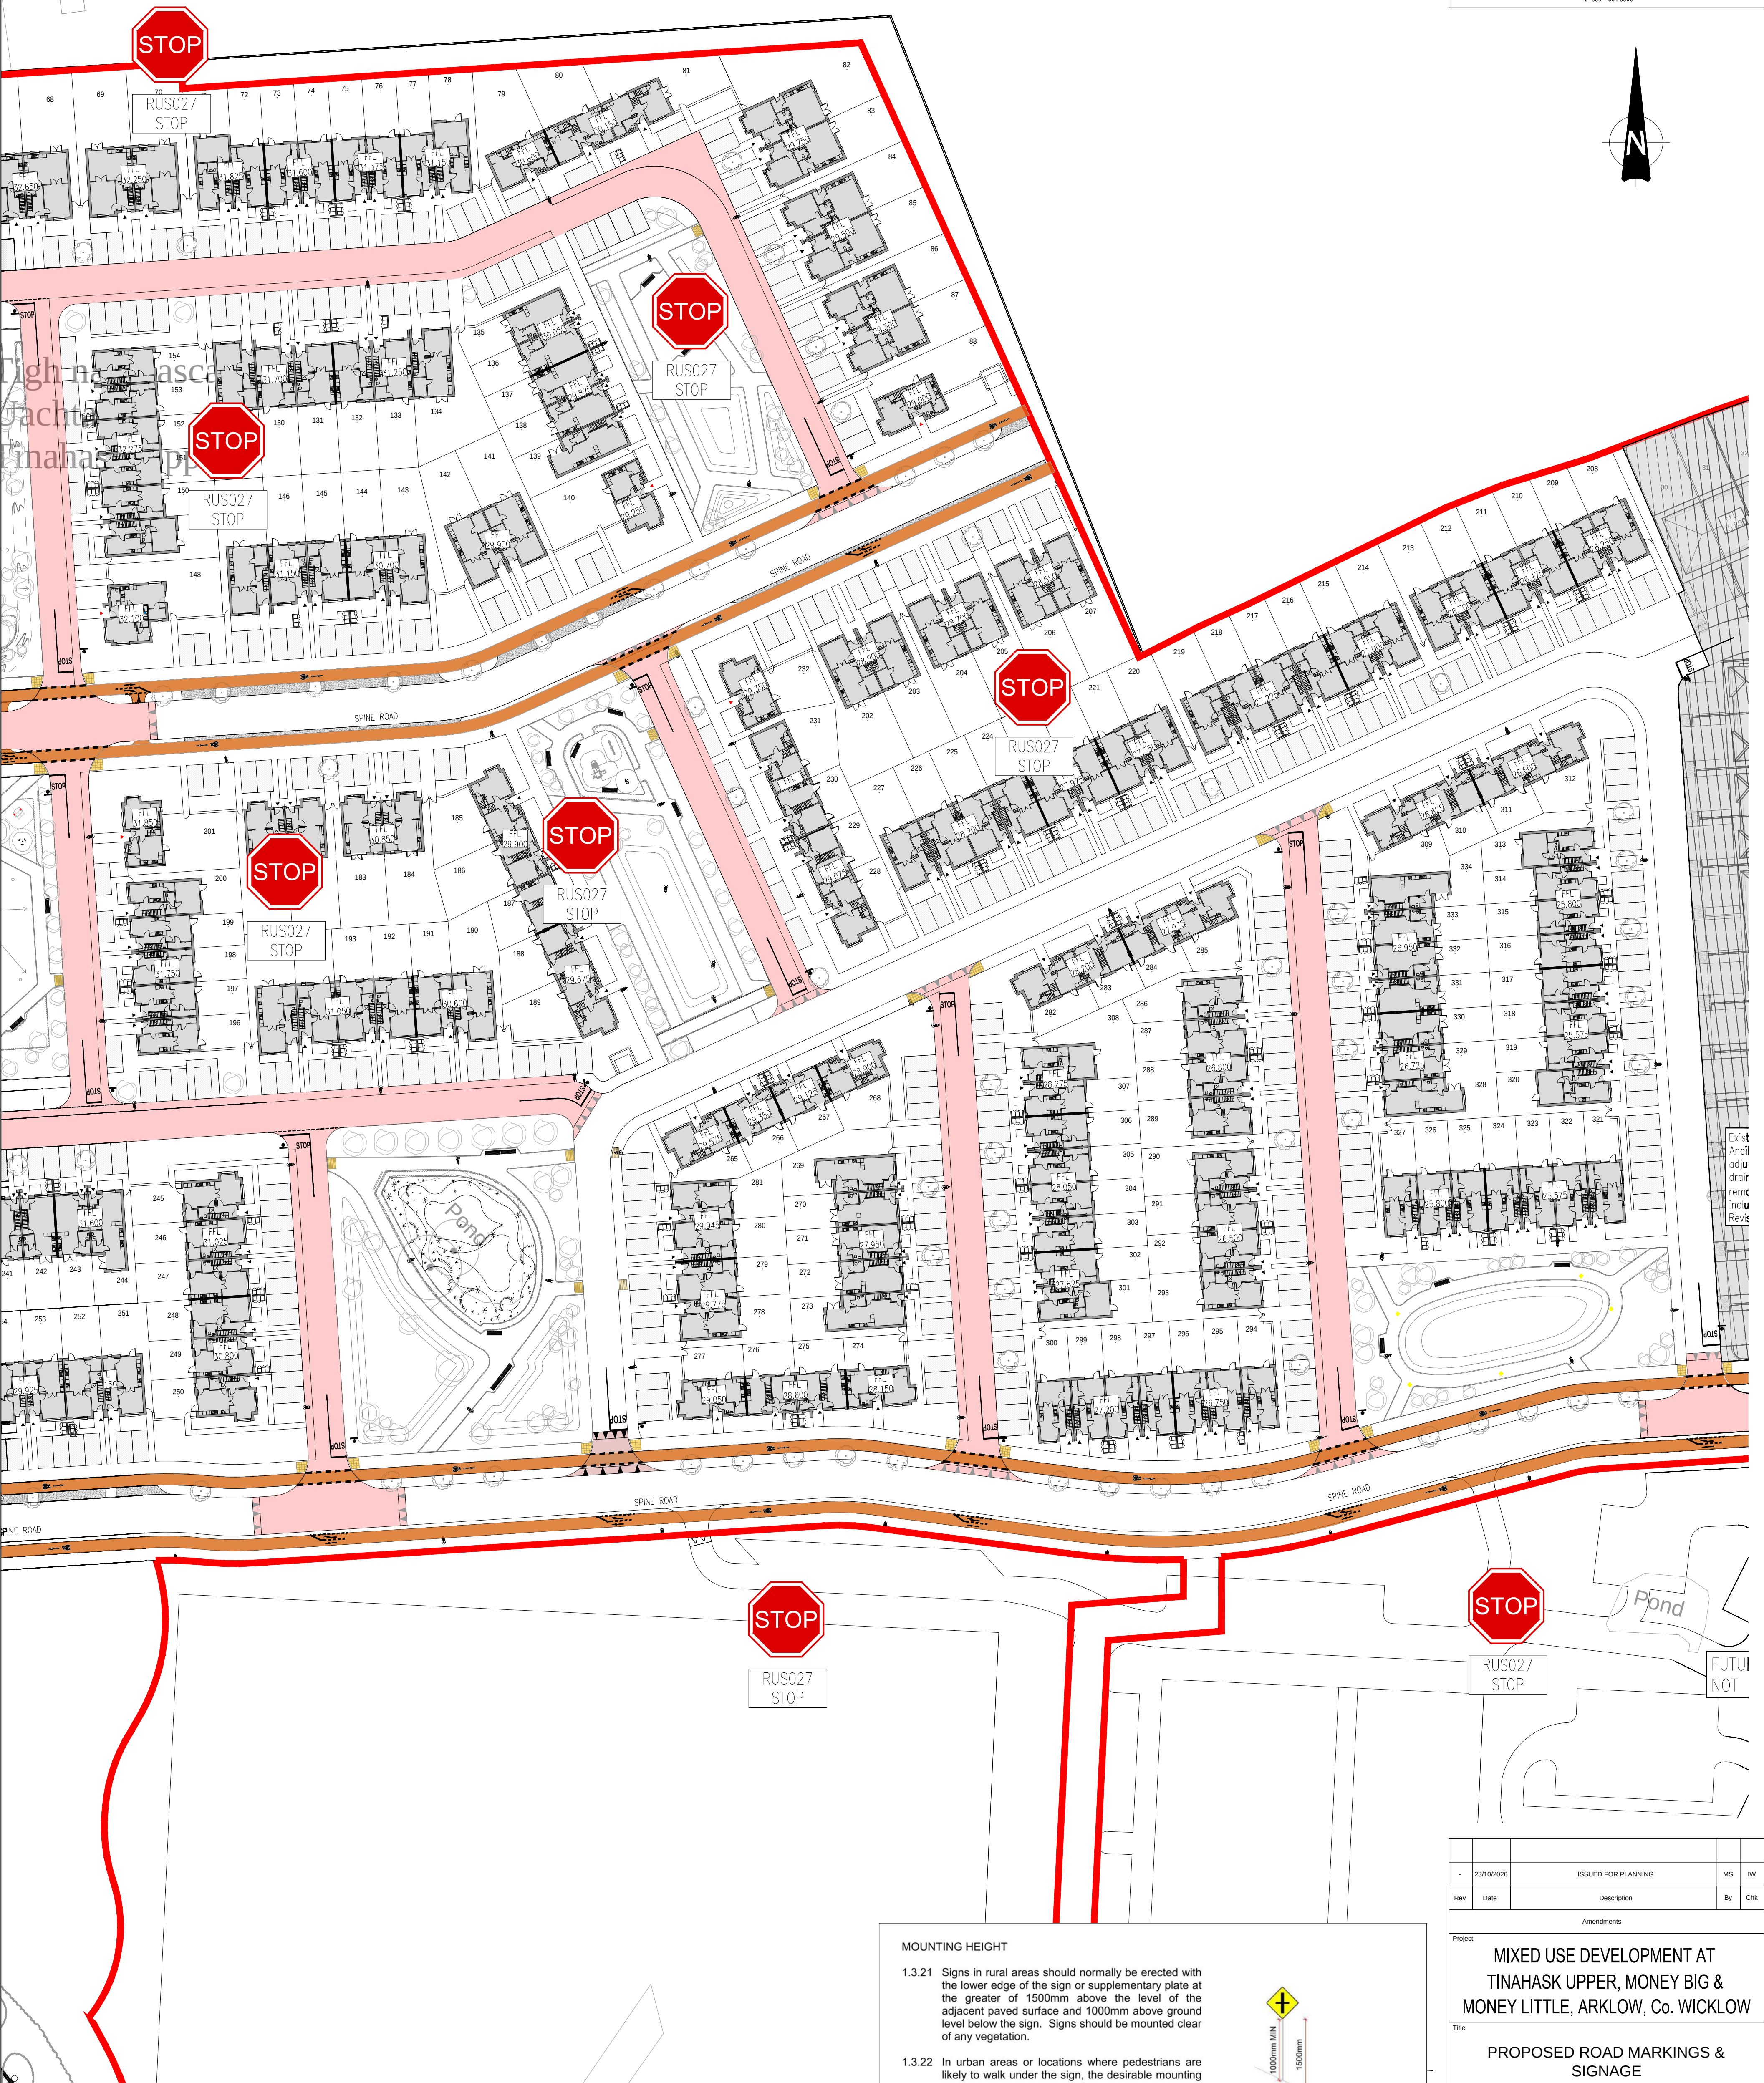


Figure 1.22: General Mounting Heights for Signs

-	23/10/2026	ISSUED FOR PLANNING		MS	IW
Rev	Date	Description		By	Chk
Amendments					
Project					
MIXED USE DEVELOPMENT AT TINAHASK UPPER, MONEY BIG & MONEY LITTLE, ARKLOW, Co. WICKLOW					
Title					
PROPOSED ROAD MARKINGS & SIGNAGE SHEET 2 OF 3					
Client					
CASTLETHORN					
					
BLOCK 5, EASTPOINT BUSINESS PARK, ALFIE BYRNE ROAD, DUBLIN D03 H3F4 IRELAND. Tel: (01) 664 8900 Email: info@waterman-moylan.ie www.waterman-moylan.ie					
Status					
PLANNING					
Designed By		NM	Approved	IW	Waterman Ref
Drawn By		MS	Date	OCT. 2026	Scales @ A1
Project - Originator - Volume - Level - Type - Role - Number					Revision
ARK - WAT - ZZ - XX-DR - P - 0132					-