
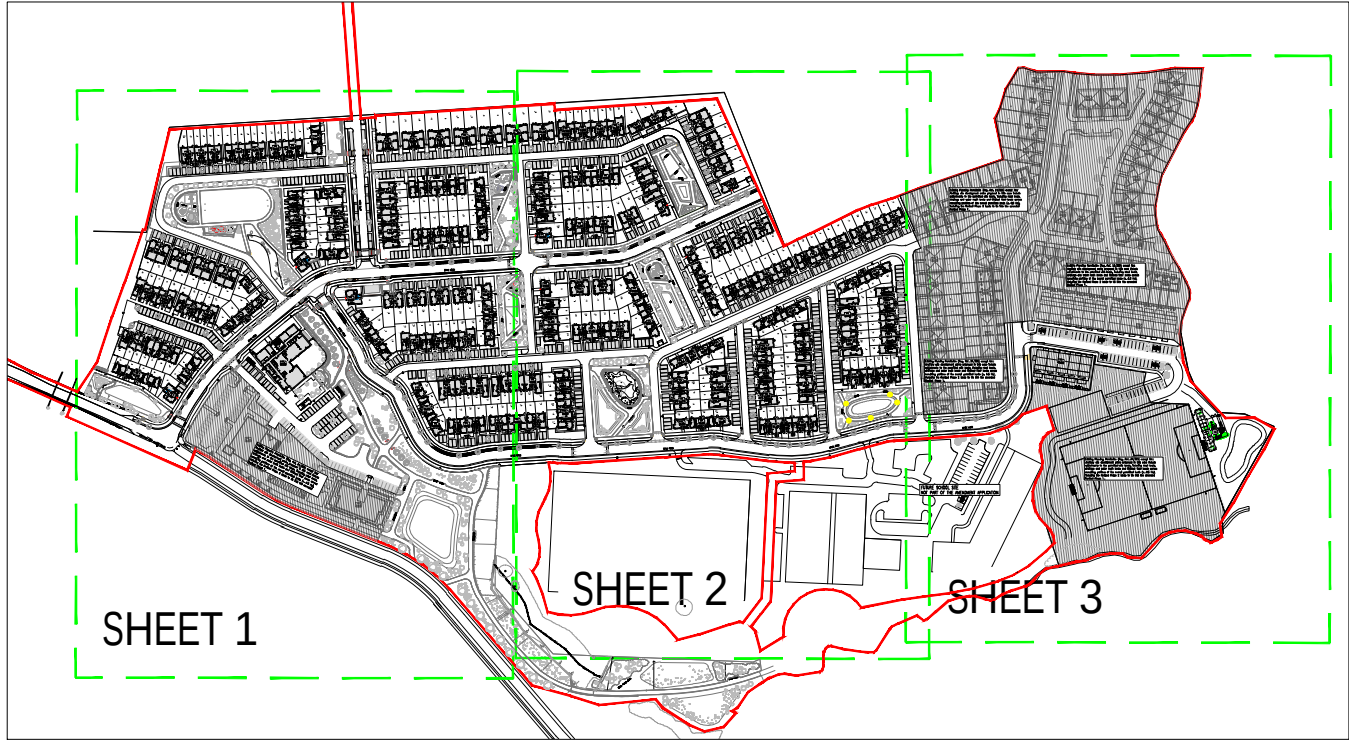


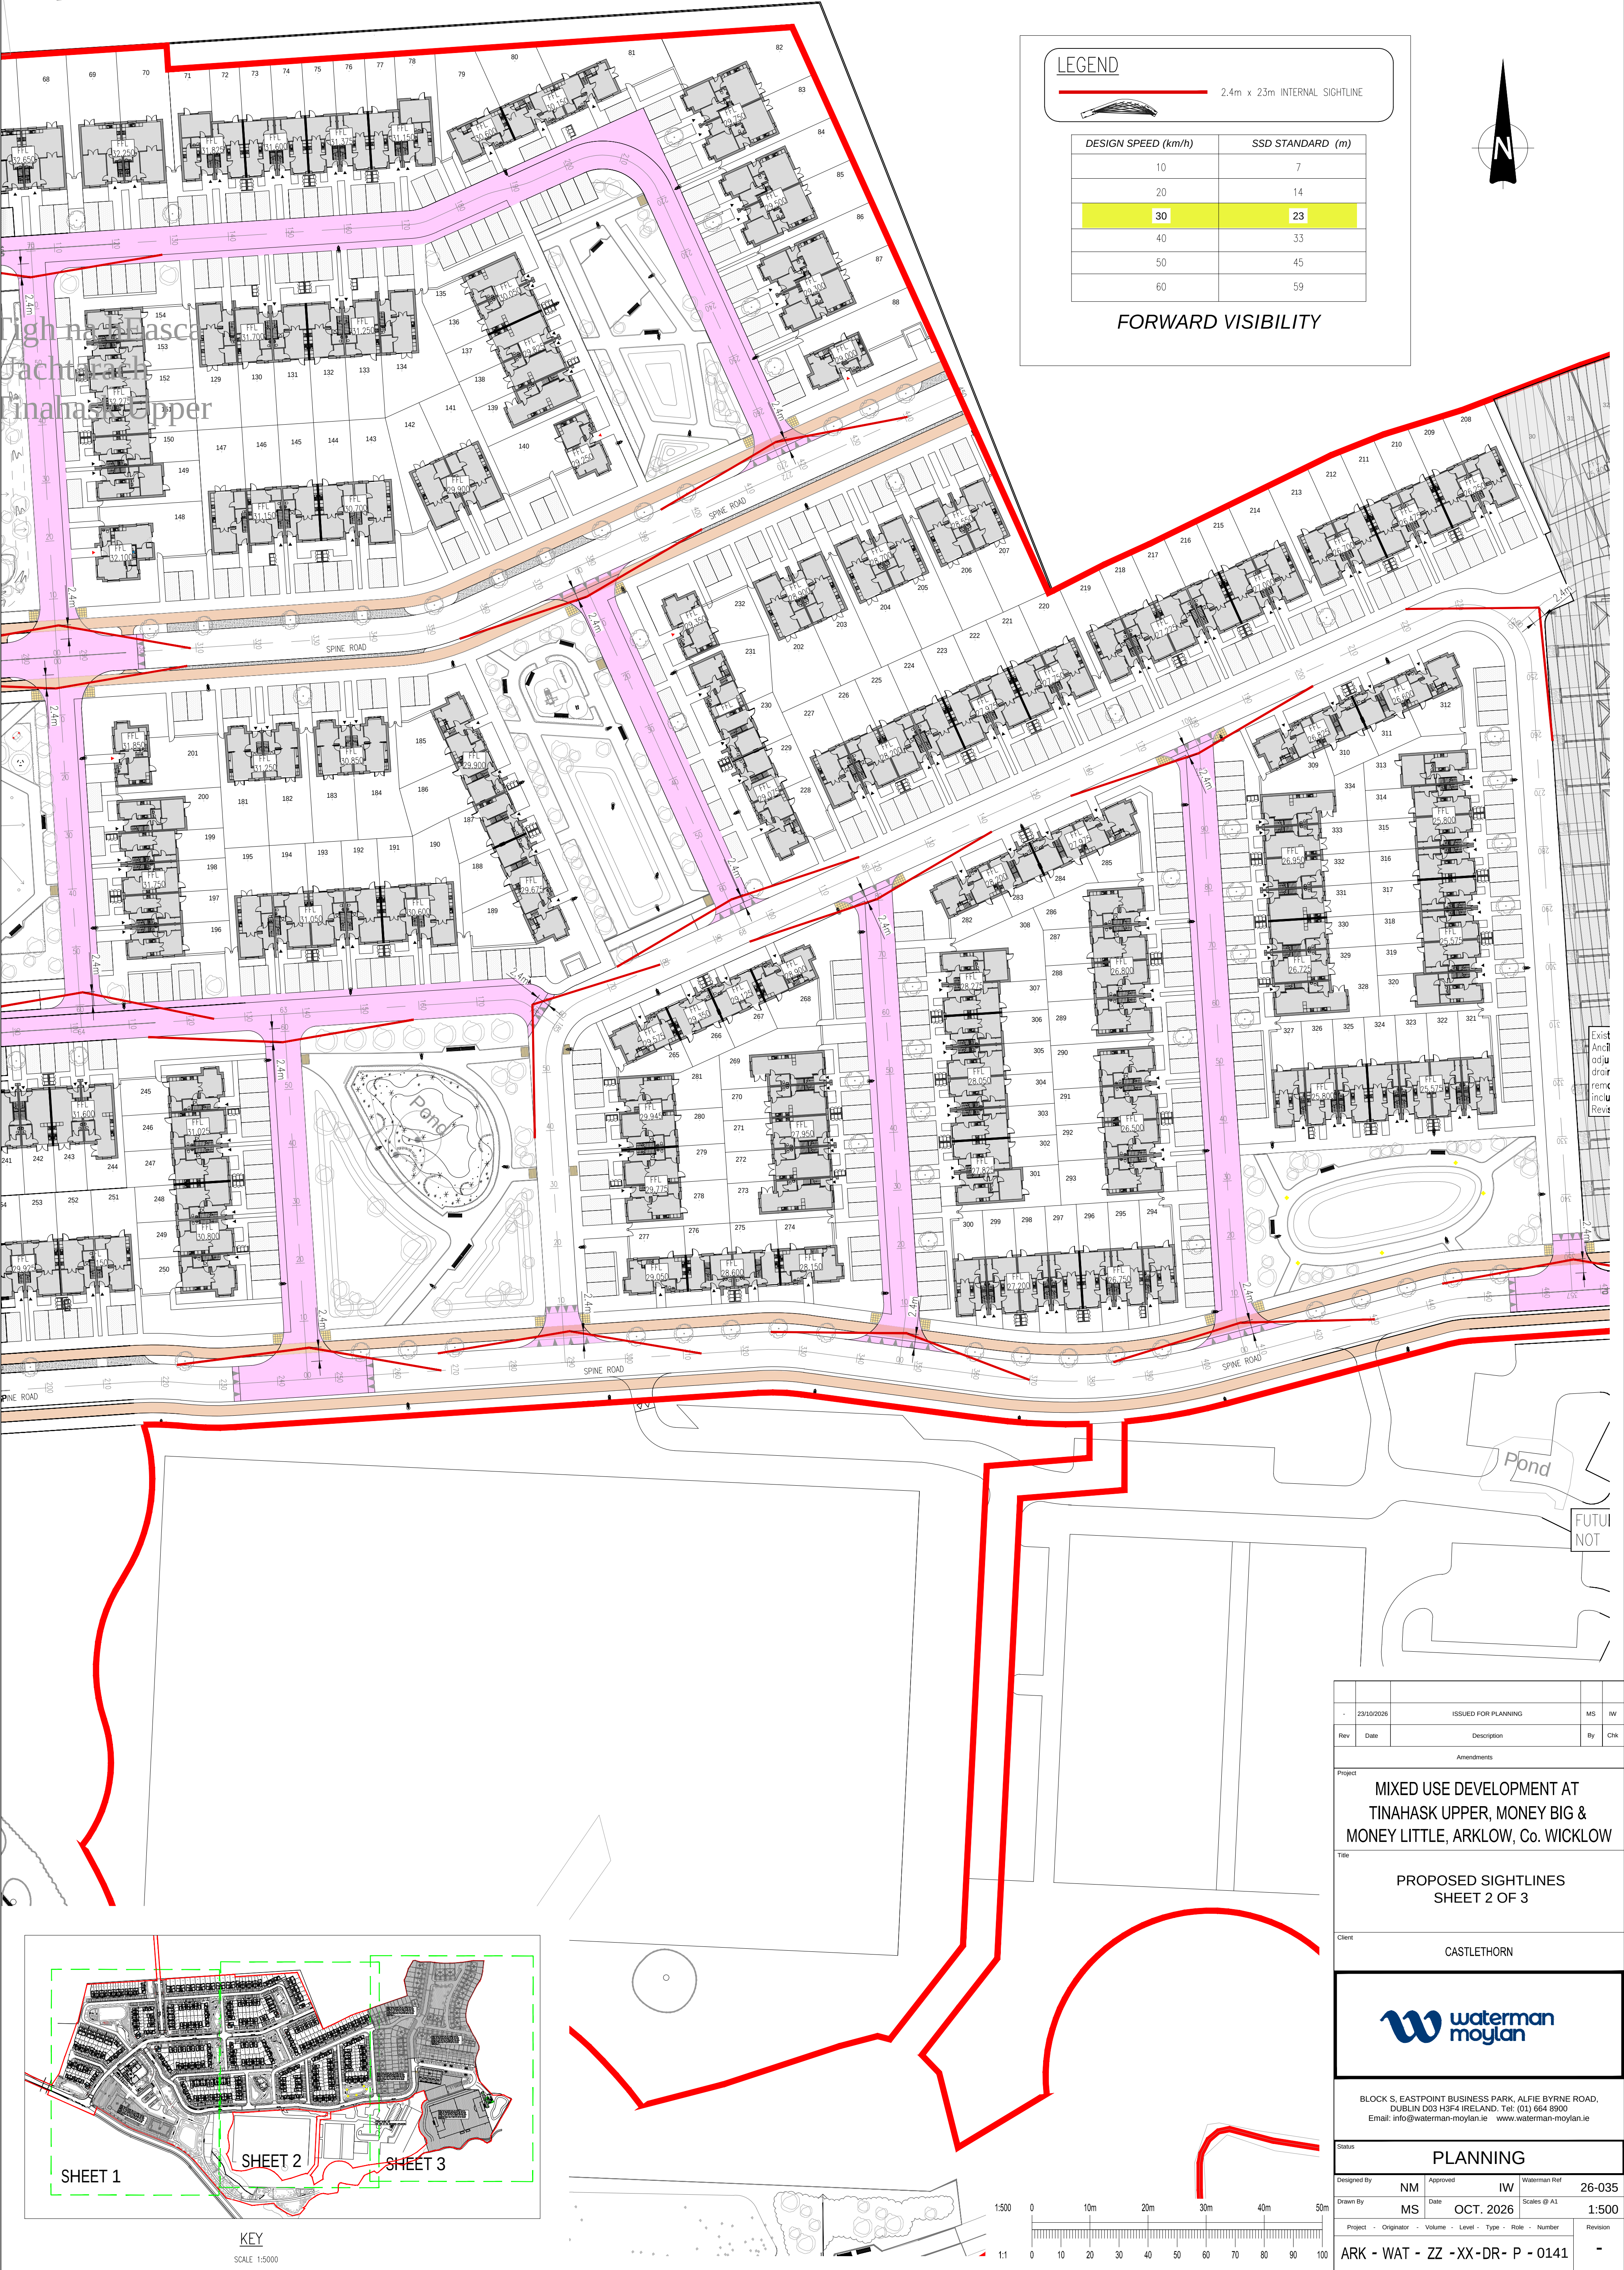

-	23/10/2026	ISSUED FOR PLANNING			MS	IW
Rev	Date	Description			By	Chk
Amendments						
Project						
MIXED USE DEVELOPMENT AT TINAHASK UPPER, MONEY BIG & MONEY LITTLE, ARKLOW, Co. WICKLOW						
Title						
PROPOSED SIGHTLINES SHEET 2 OF 3						
Client						
CASTLETHORN						
						
BLOCK 5, EASTPOINT BUSINESS PARK, ALFIE BYRNE ROAD, DUBLIN D03 H3F4 IRELAND. Tel: (01) 664 8900 Email: info@waterman-moylan.ie www.waterman-moylan.ie						
Status						
PLANNING						
Designed By		NM		Approved	IW	Waterman Ref
Drawn By		MS		Date	OCT. 2026	Scales @ A1
						26-035
						1:500
Project		Originator		Volume	Level	Type
ARK - WAT - ZZ - XX-DR - P - 0141						