
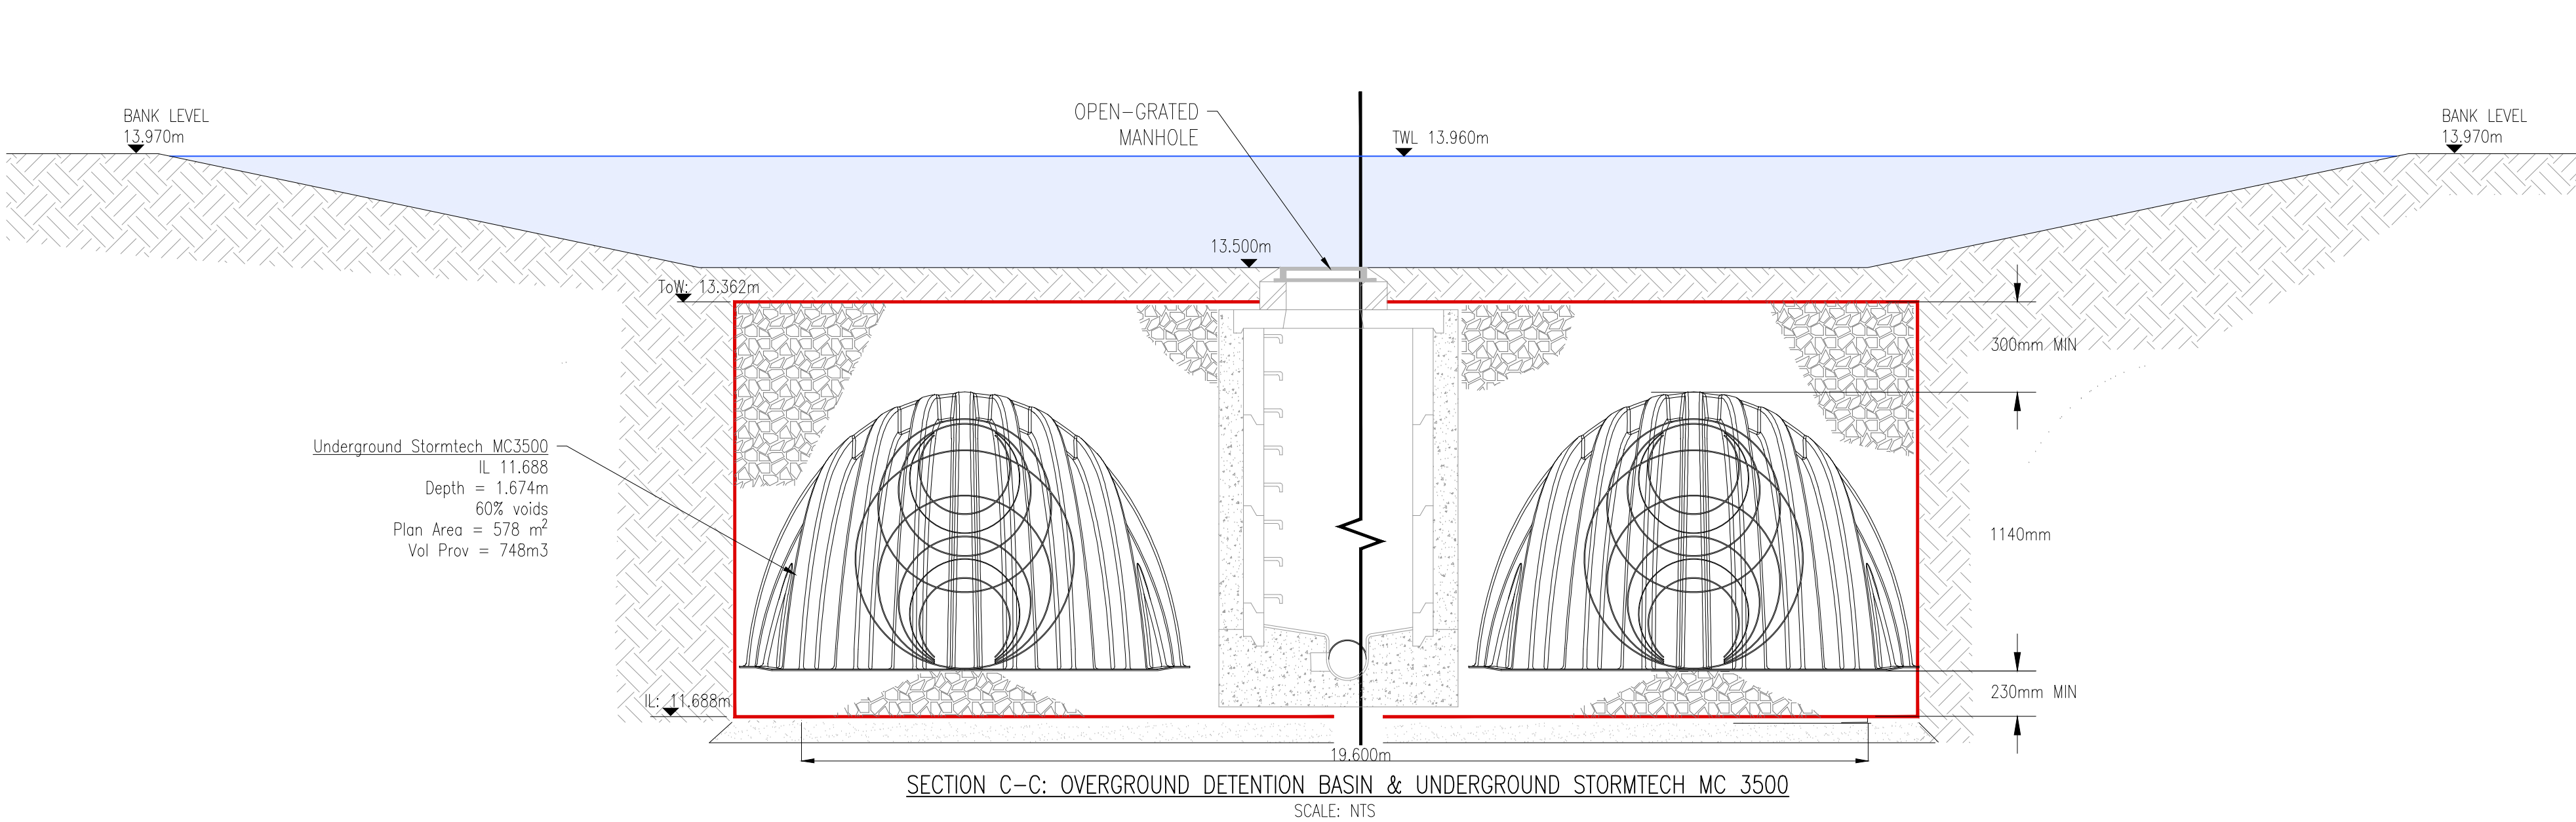
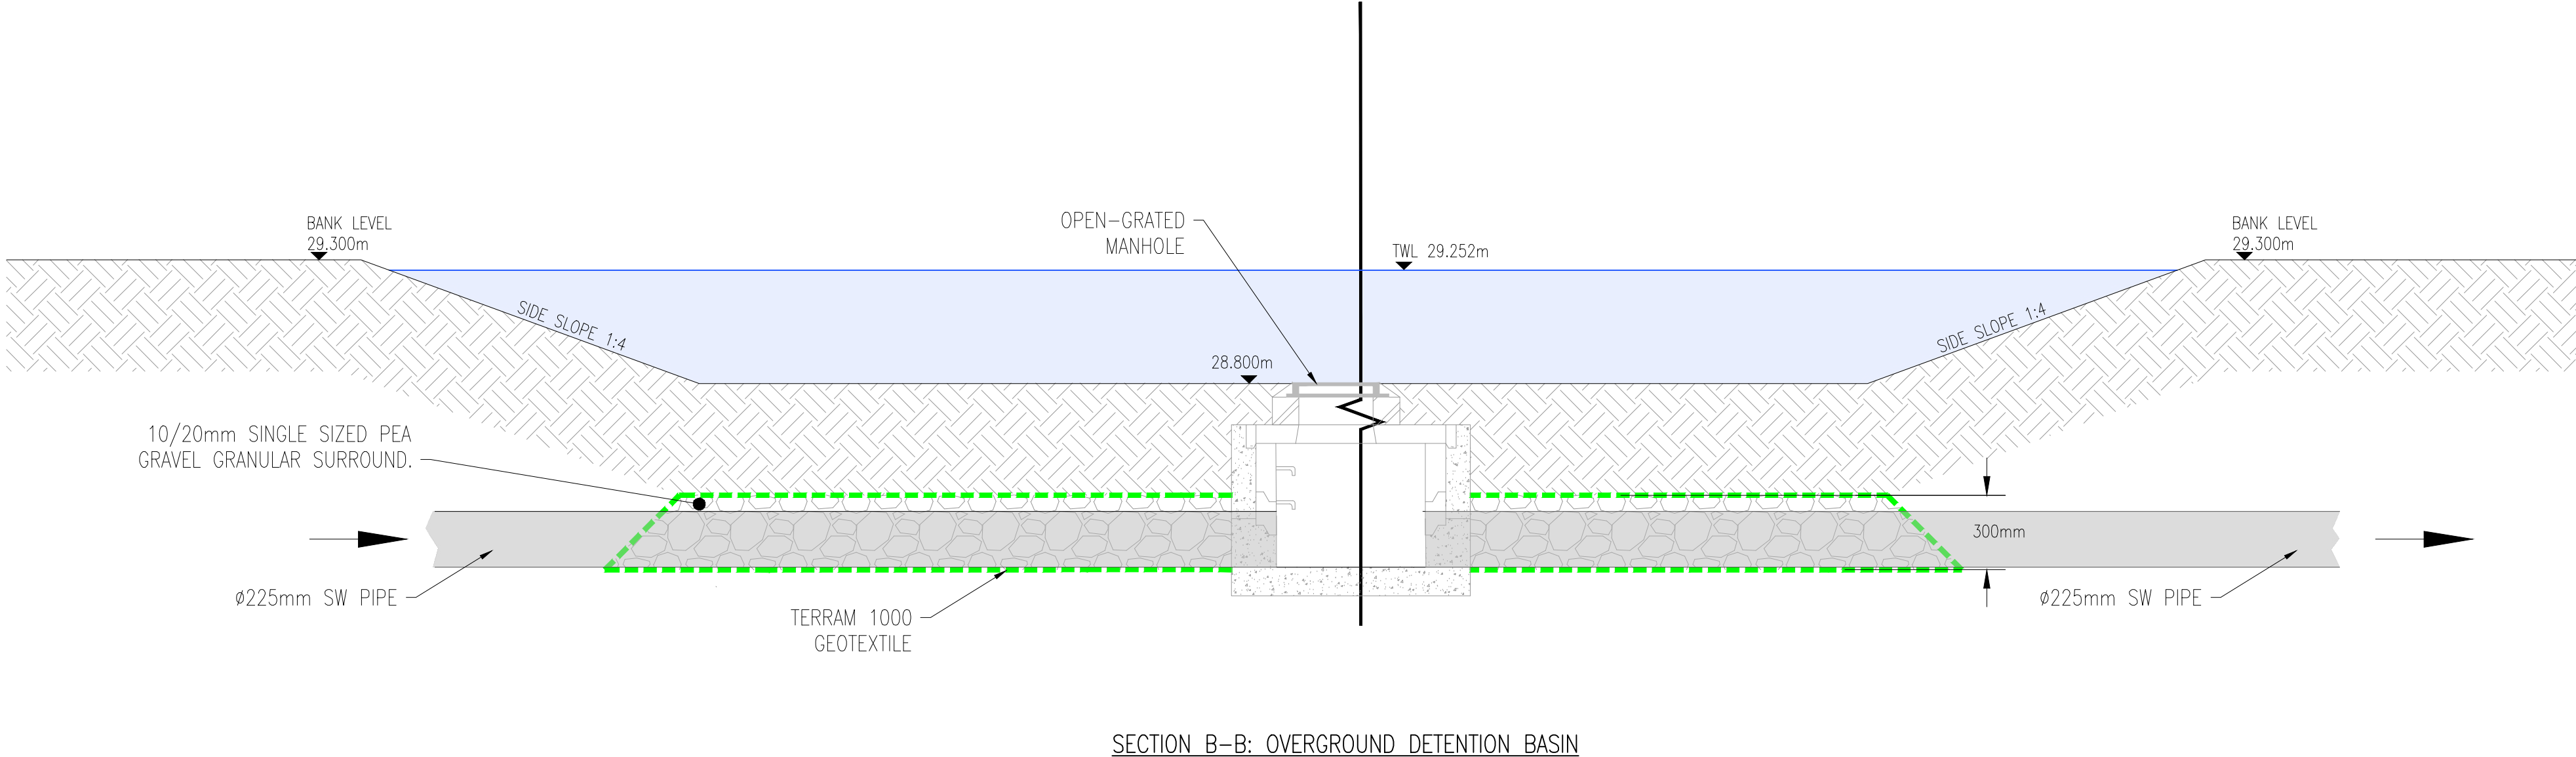
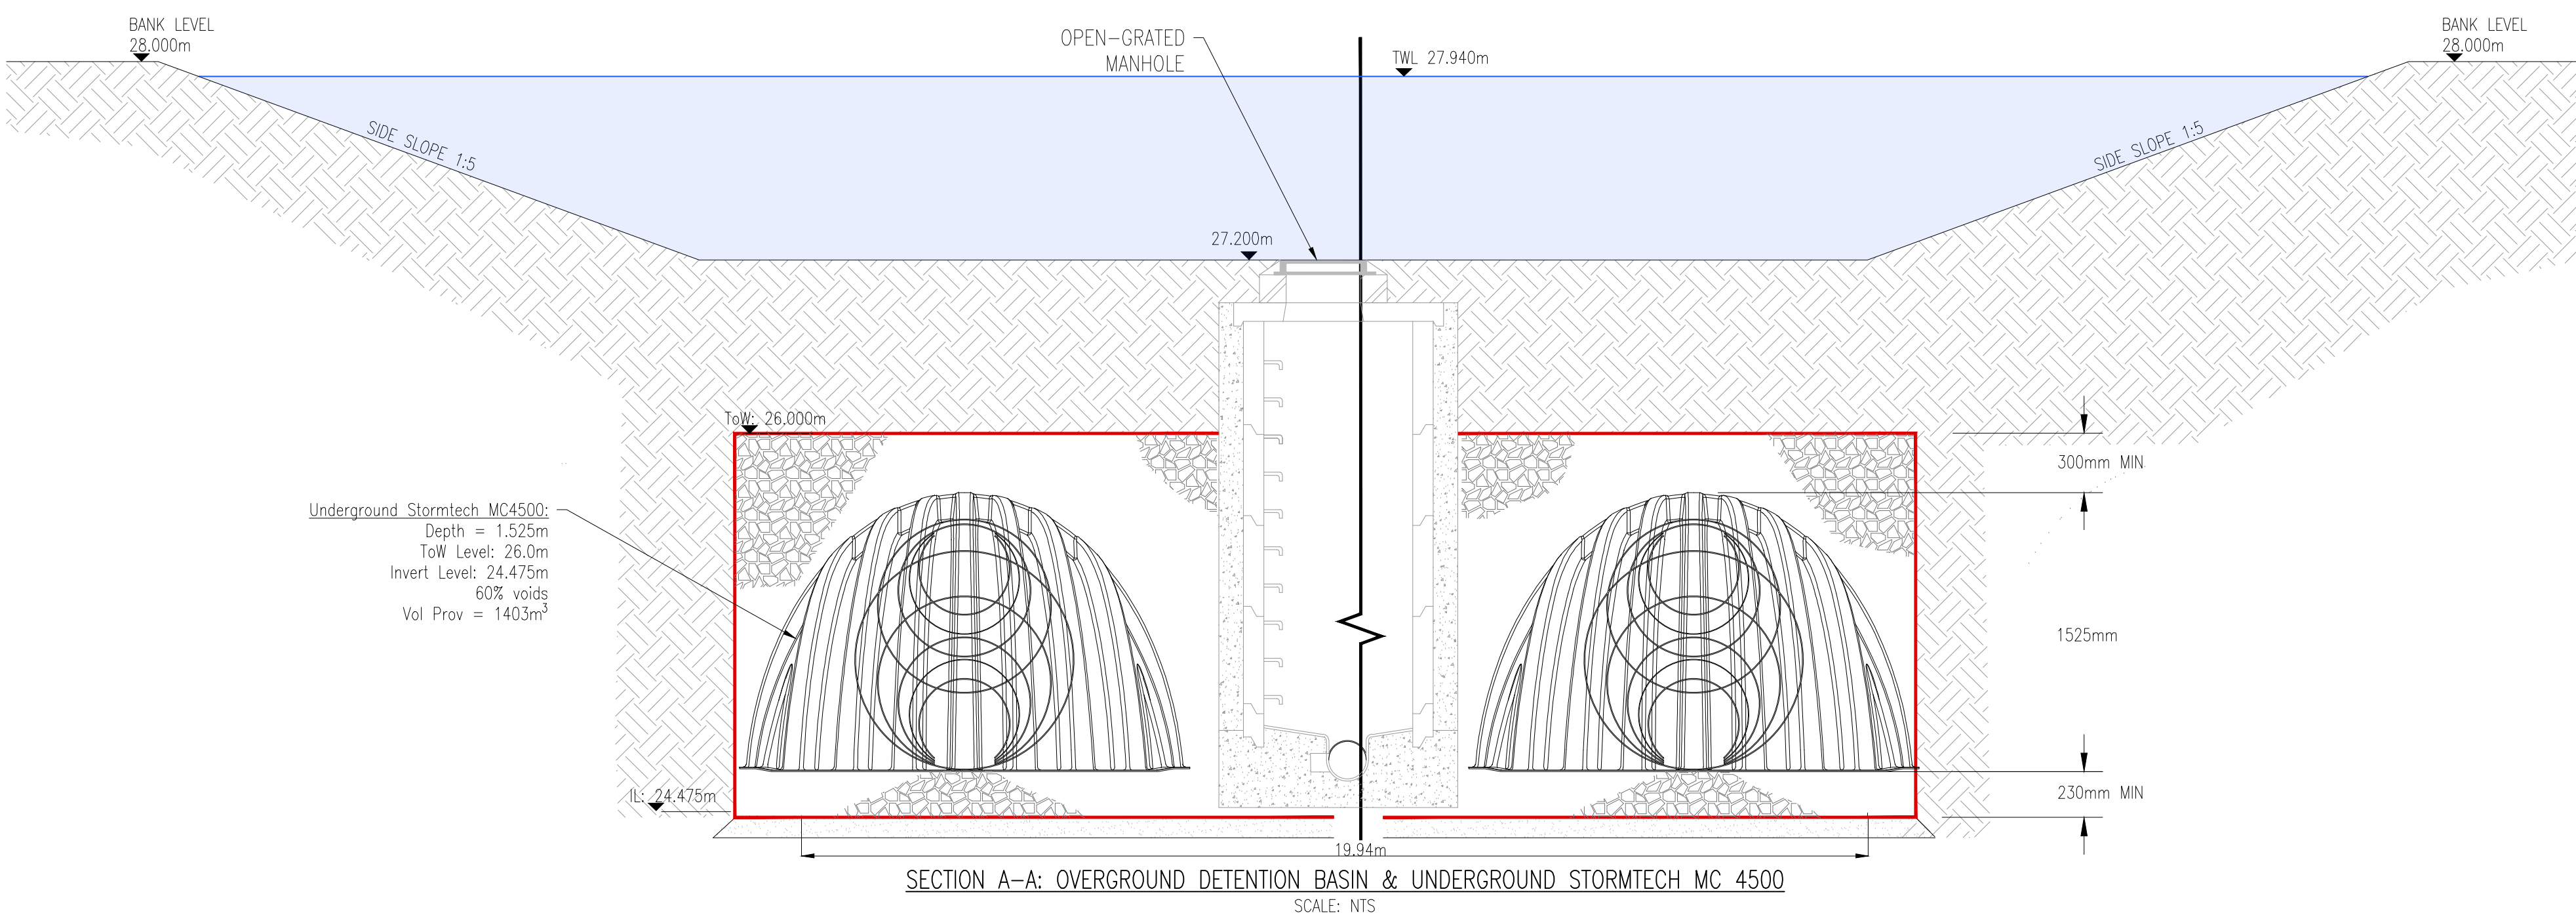
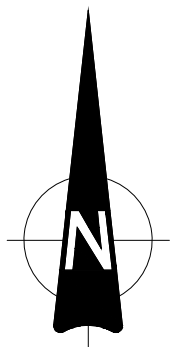
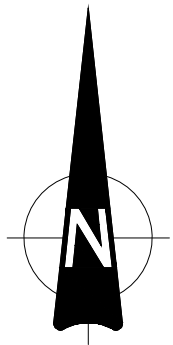
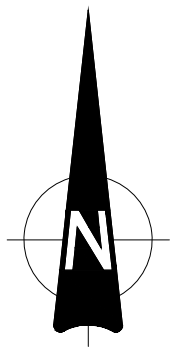
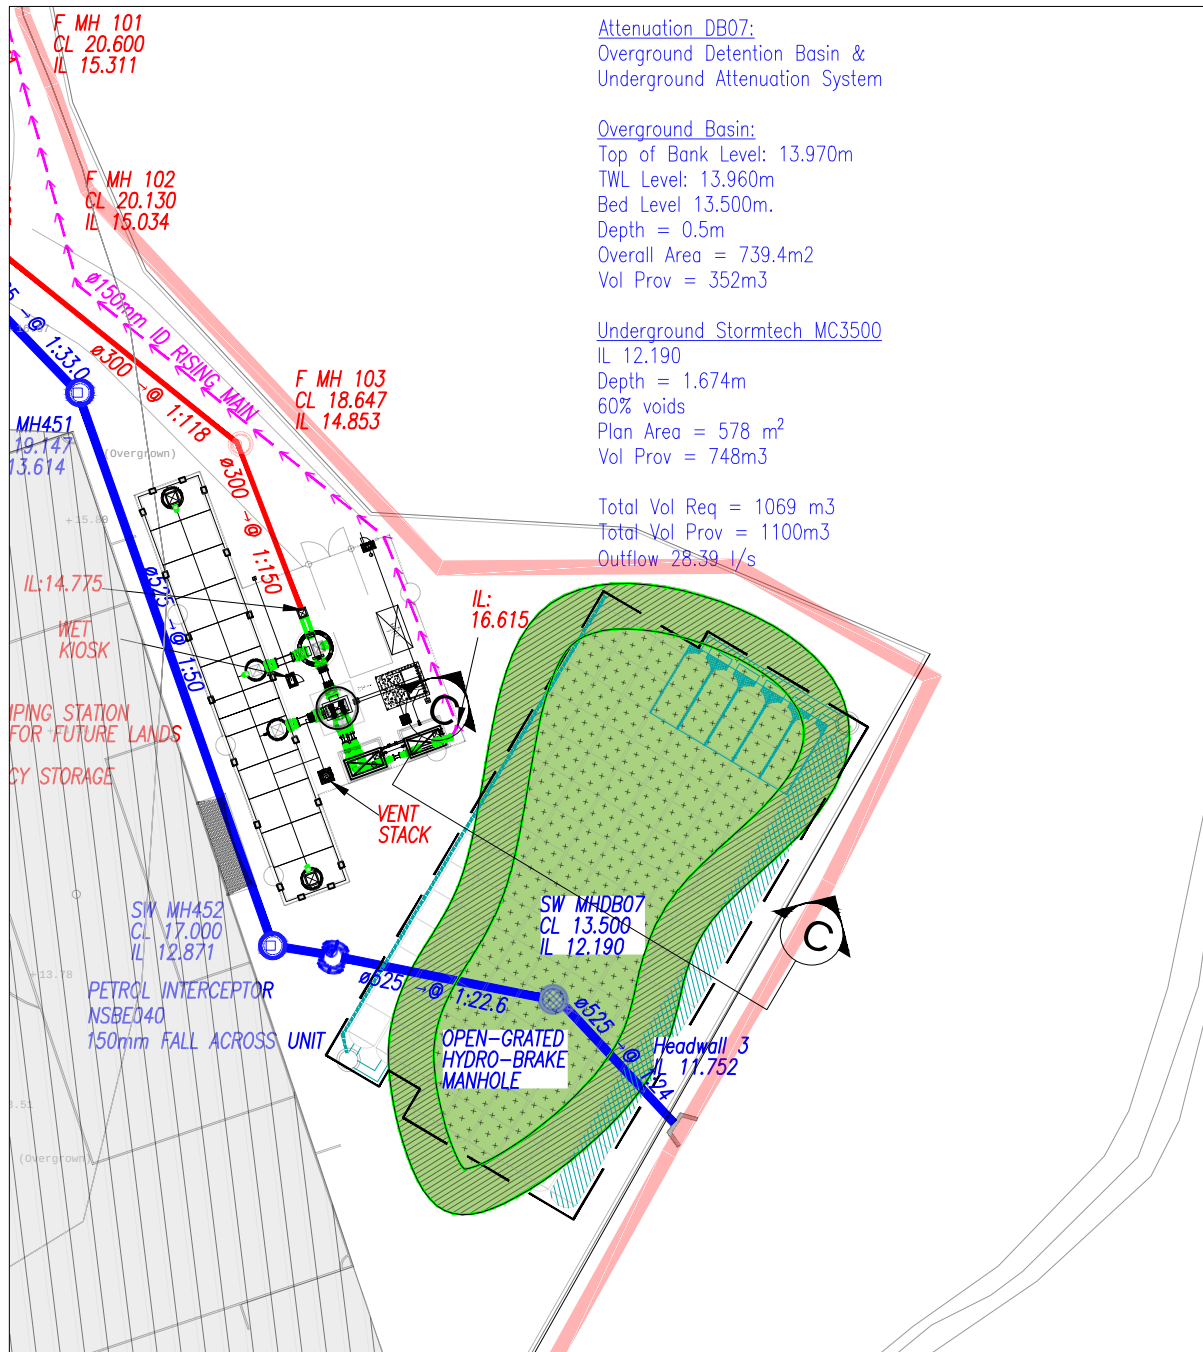
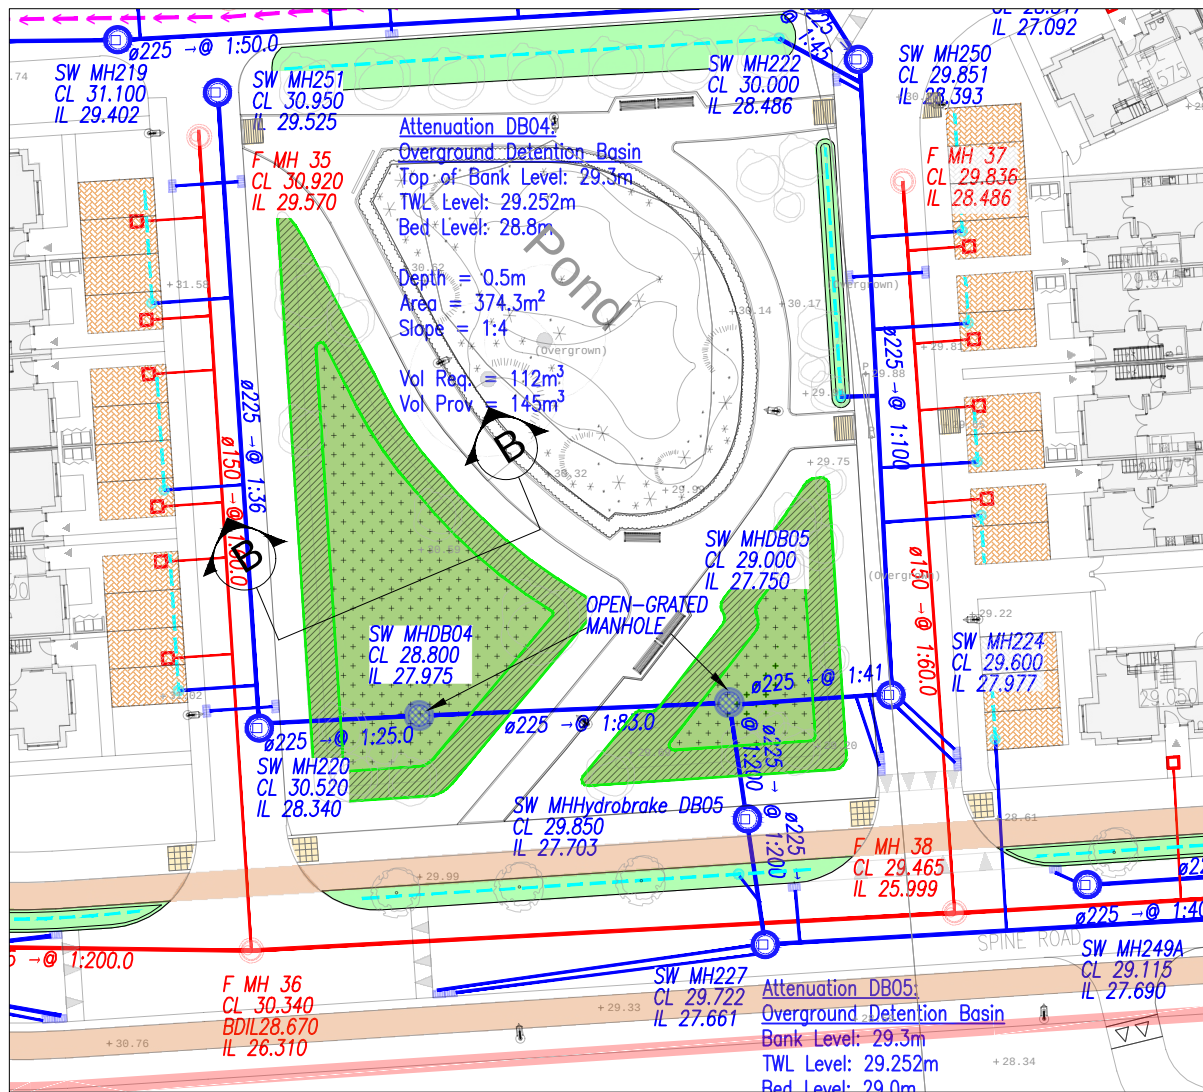


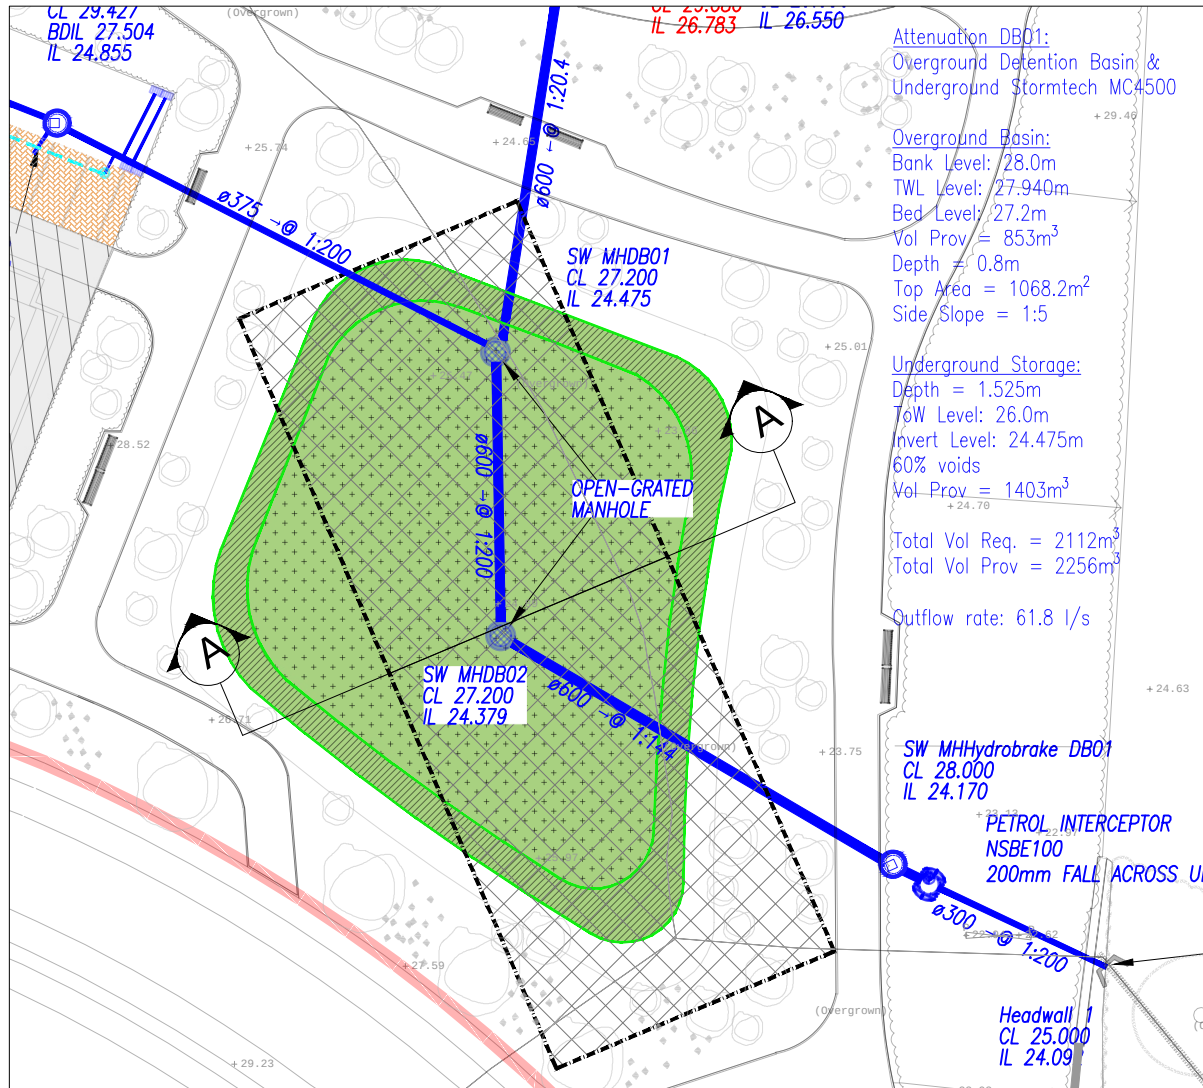

This drawing should not be scaled. Dimensions to be verified on site.
Any discrepancies should be referred to the Engineer prior to work being put in hand.
This drawing is the property of Waterman Moylan Consulting Engineers Limited and is
issued on the condition that it is not copied, reproduced, retained or disclosed to any unauthorized person, either
wholly or in part without the consent in writing of
Waterman Moylan Consulting Engineers Limited
Block S East Point Business Park Dublin D03 H3F4 Ireland t+353 1 664 8900

Rev	Date	Description	By	Chk
-	23/10/2026	ISSUED FOR PLANNING	MS	IW
Amendments				
Project				
MIXED USE DEVELOPMENT AT TINAHASK UPPER, MONEY BIG & MONEY LITTLE, ARKLOW, Co. WICKLOW				
Title				
PROPOSED ATTENUATION SYSTEM DETAILS				
Client				
CASTLETHORN				
Status				
PLANNING				
Designed By	NM	Approved	IW	Waterman Ref
Drawn By	MS	Date	OCT. 2026	26-035
Project - Originator - Volume - Level - Type - Role - Number				AS SHOWN
Revision				
ARK - WAT - ZZ - XX - DR - P - 0216				-