

1



Denfit Dip Press

8065129

 4

 500

 2

 1

OM

Above Ground

 0 x 0

Green

 Age Range

 Number Of Users

 Assembly time

 Free Height Fall Entry

 m² Impact Area Entry


 Wheelchair Accessible

 Space Needed

www.hags.com

www.hags.com

2

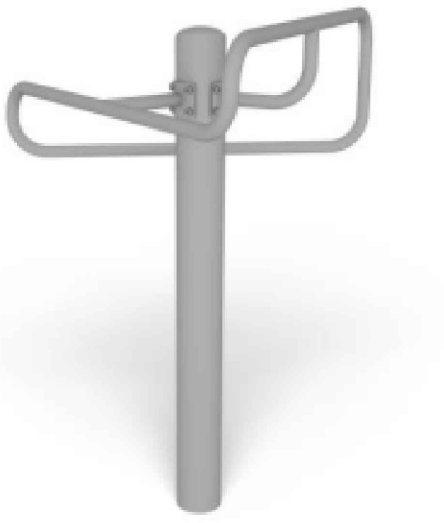

HAGS Leg Stretch

8054928

 14+

 3

 12

 2

CC

Cast In Place

 3930 x 3810

Titanium Grey Steel Post

 Age Range

 Number Of Users

 Assembly time

 Free Height Fall Entry

 m² Impact Area Entry

 Wheelchair Accessible


 Space Needed

www.hags.com

www.hags.com

Specifications	
Length (mm):	1300 mm
Width (mm):	1020 mm
Height (mm):	1450 mm
Net Weight:	45 kg
Safety Area :	15 m ²
Fall Height (mm):	500 mm
Assembly Time:	4 Hours

Anchoring

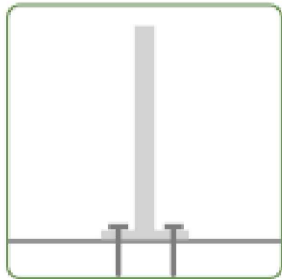


OM Above Ground




Specifications	
Age Range:	14+
Length (mm):	810 mm
Width (mm):	930 mm
Height (mm):	1240 mm
Net Weight:	36.1246 kg
Safety Area Width (mm):	3930 mm
Safety Area Length (mm):	3810 mm
Safety Area :	12 m ²
Assembly Time:	3 Hours

Anchoring

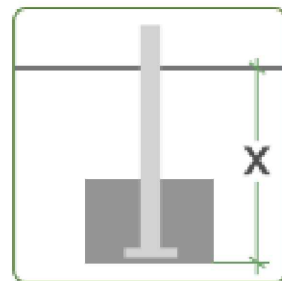

CC Cast In Place

www.hags.com

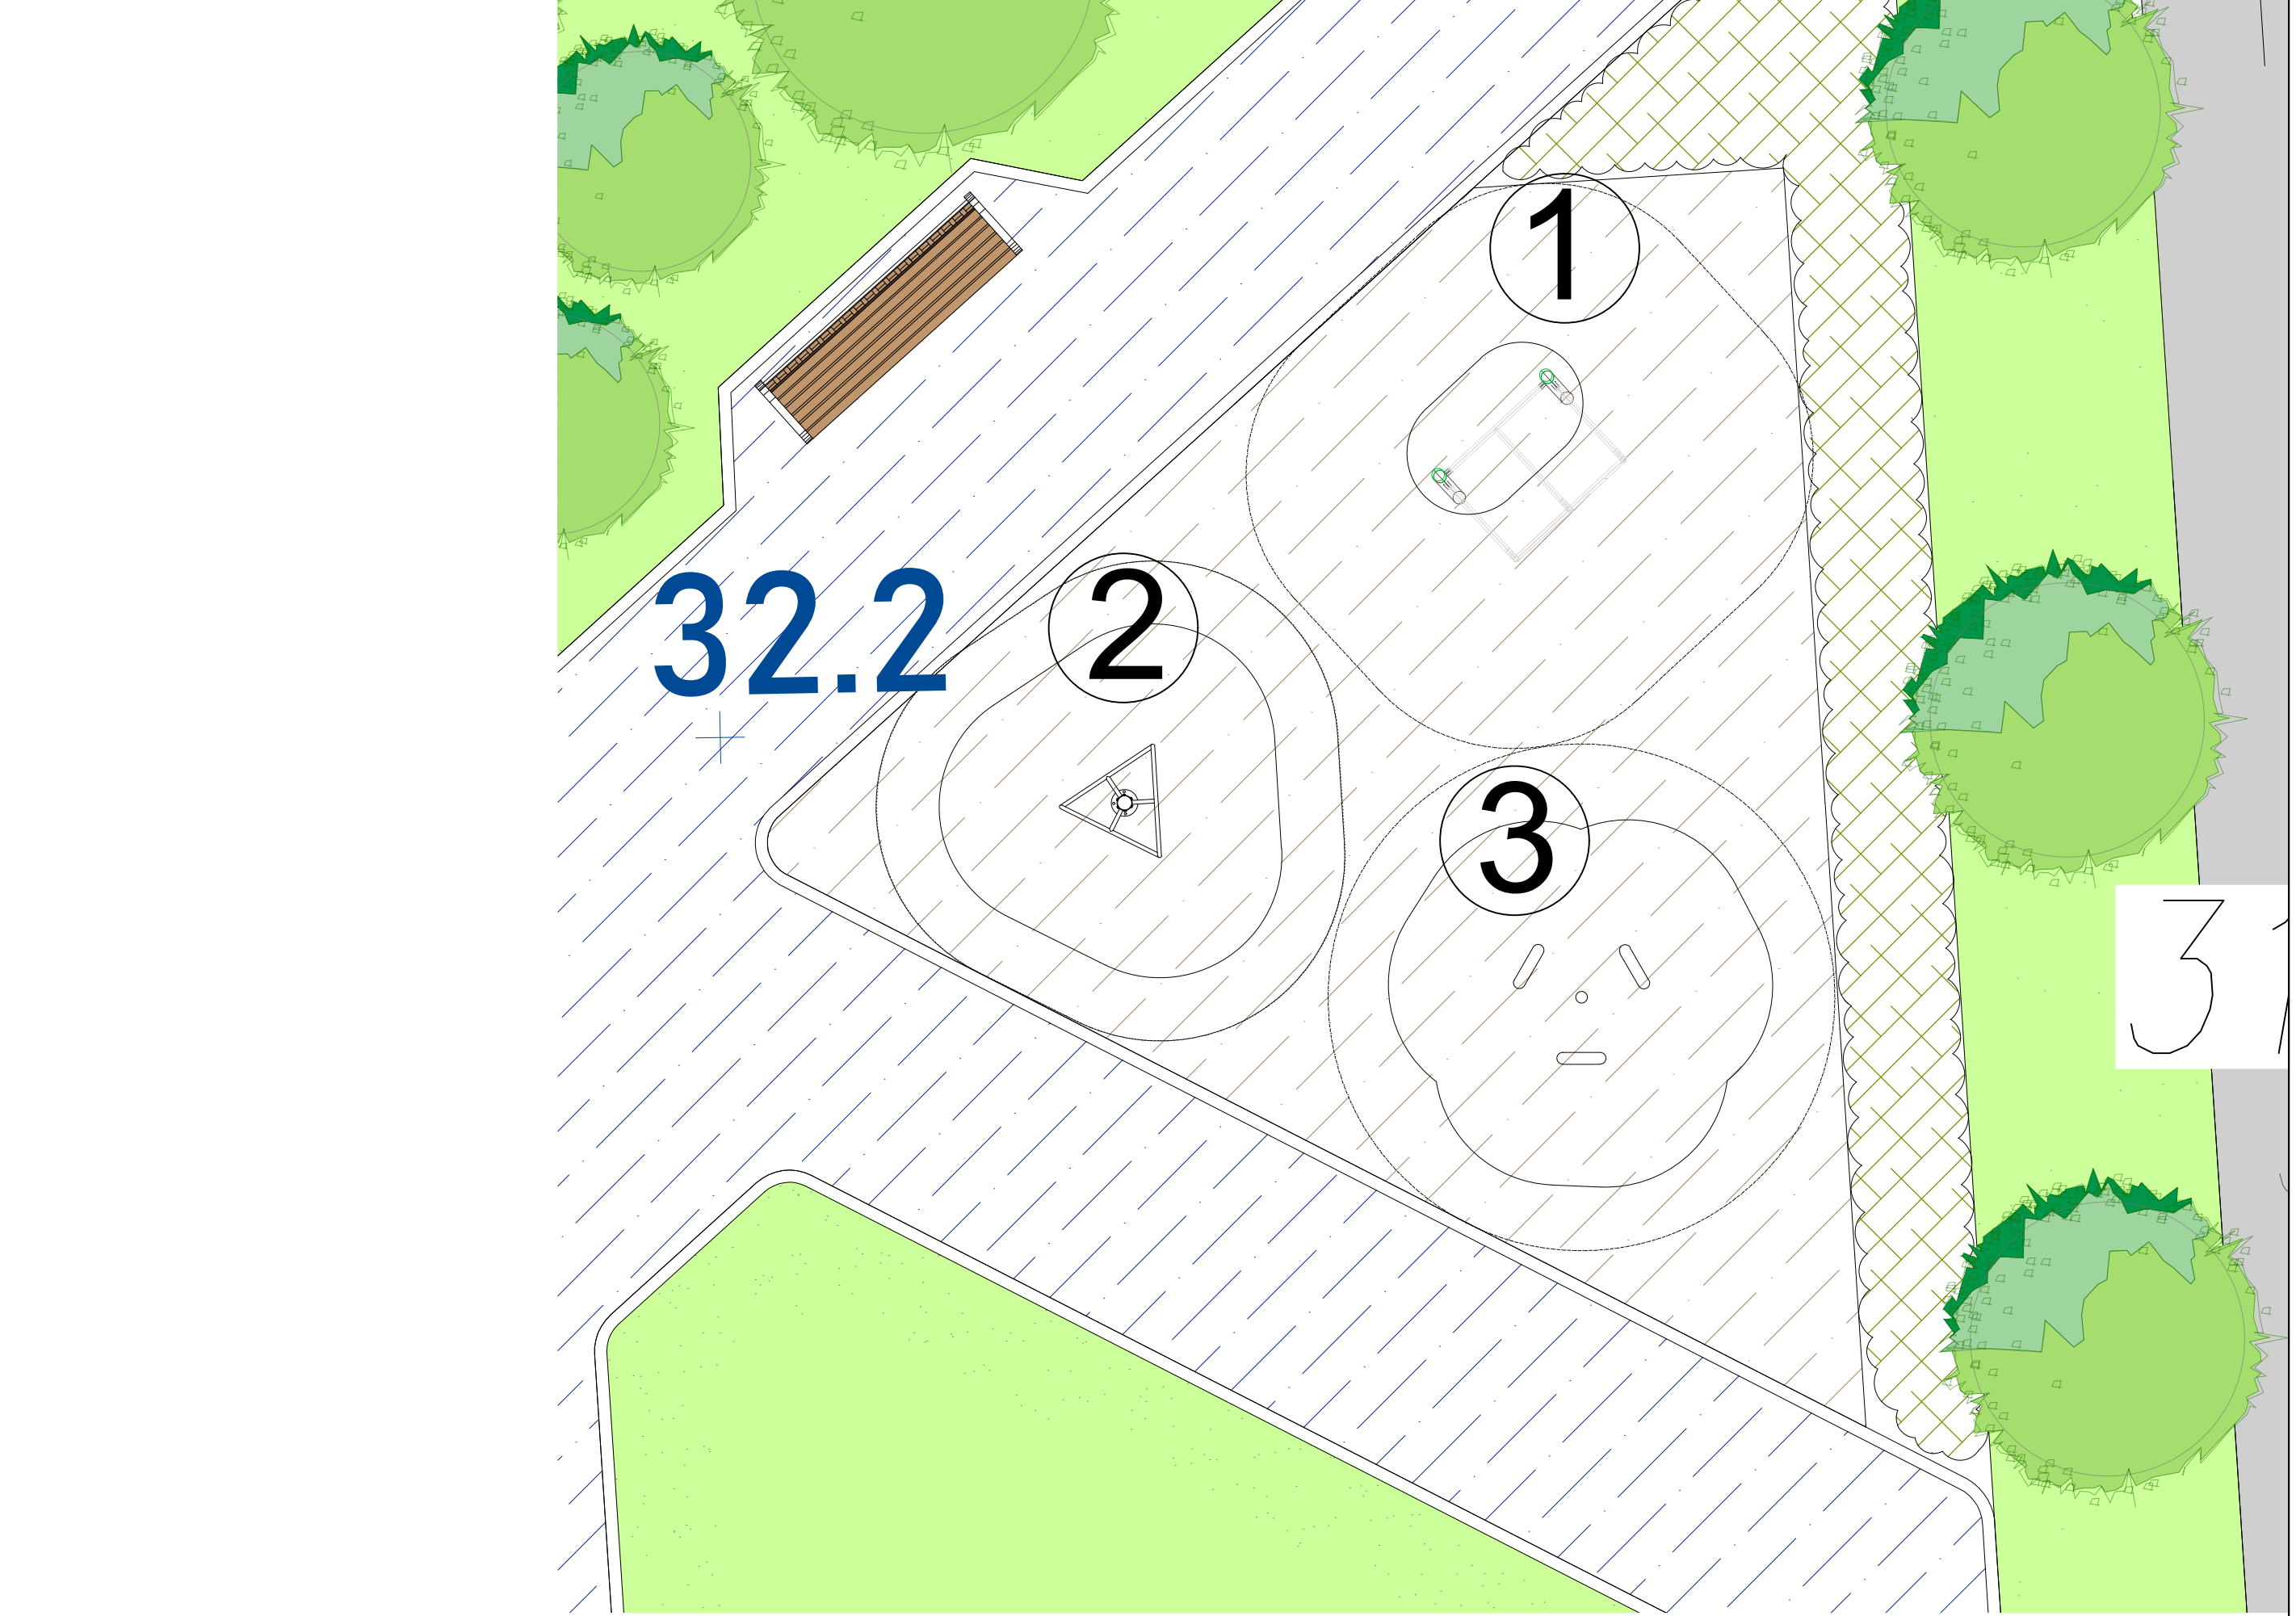

3



HAGS Step Up

8054909

 14+

 3

 460

 14

 3

CC

Cast In Place

 4150 x 4150

Titanium Grey

 Age Range

 Number Of Users

 Assembly time

 Free Height Fall Entry


 m² Impact Area Entry

 Wheelchair Accessible

 Space Needed


www.hags.com

www.hags.com

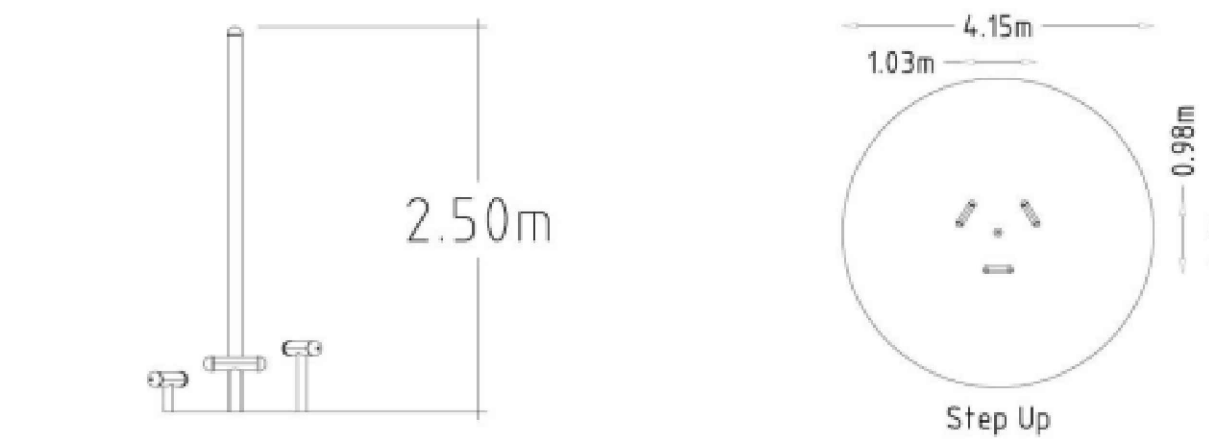

Specifications	
Age Range:	14+
Length (mm):	1030 mm
Width (mm):	980 mm
Height (mm):	2500 mm
Net Weight:	35 kg
Safety Area Width (mm):	4150 mm
Safety Area Length (mm):	4150 mm
Safety Area :	14 m ²
Fall Height (mm):	460 mm
Assembly Time:	3 Hours


Anchoring

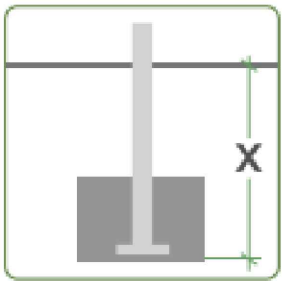

CC Cast In Place

www.hags.com

Rev.	Date	Note
00	0000-00-00	00

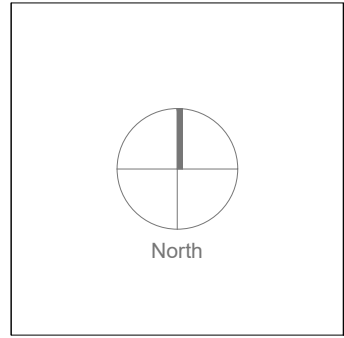

General Notes

Project Name		Drawing Name	
Mixed Use Development -Arklow		Calisthenics Equipment Plan 2/2	
Status	Planning	Drawing No	CE-02-PP
Project No	26-008	Revision No	00
Scale	1:50	Drawn By	D.C.
Date	29/09/2026	Checked By	D'OT
Linda Doyle Director +353 (0)87 267 4196 linda@doyle-otrothigh.com		Daire O'Troithigh Director +353 (0)86 300 3499 daire@doyle-otrothigh.com	
Office Address 12 Adelaide Road, Dublin 2		Contact mail@doyle-otrothigh.com +353 (0)1 538 2737	