


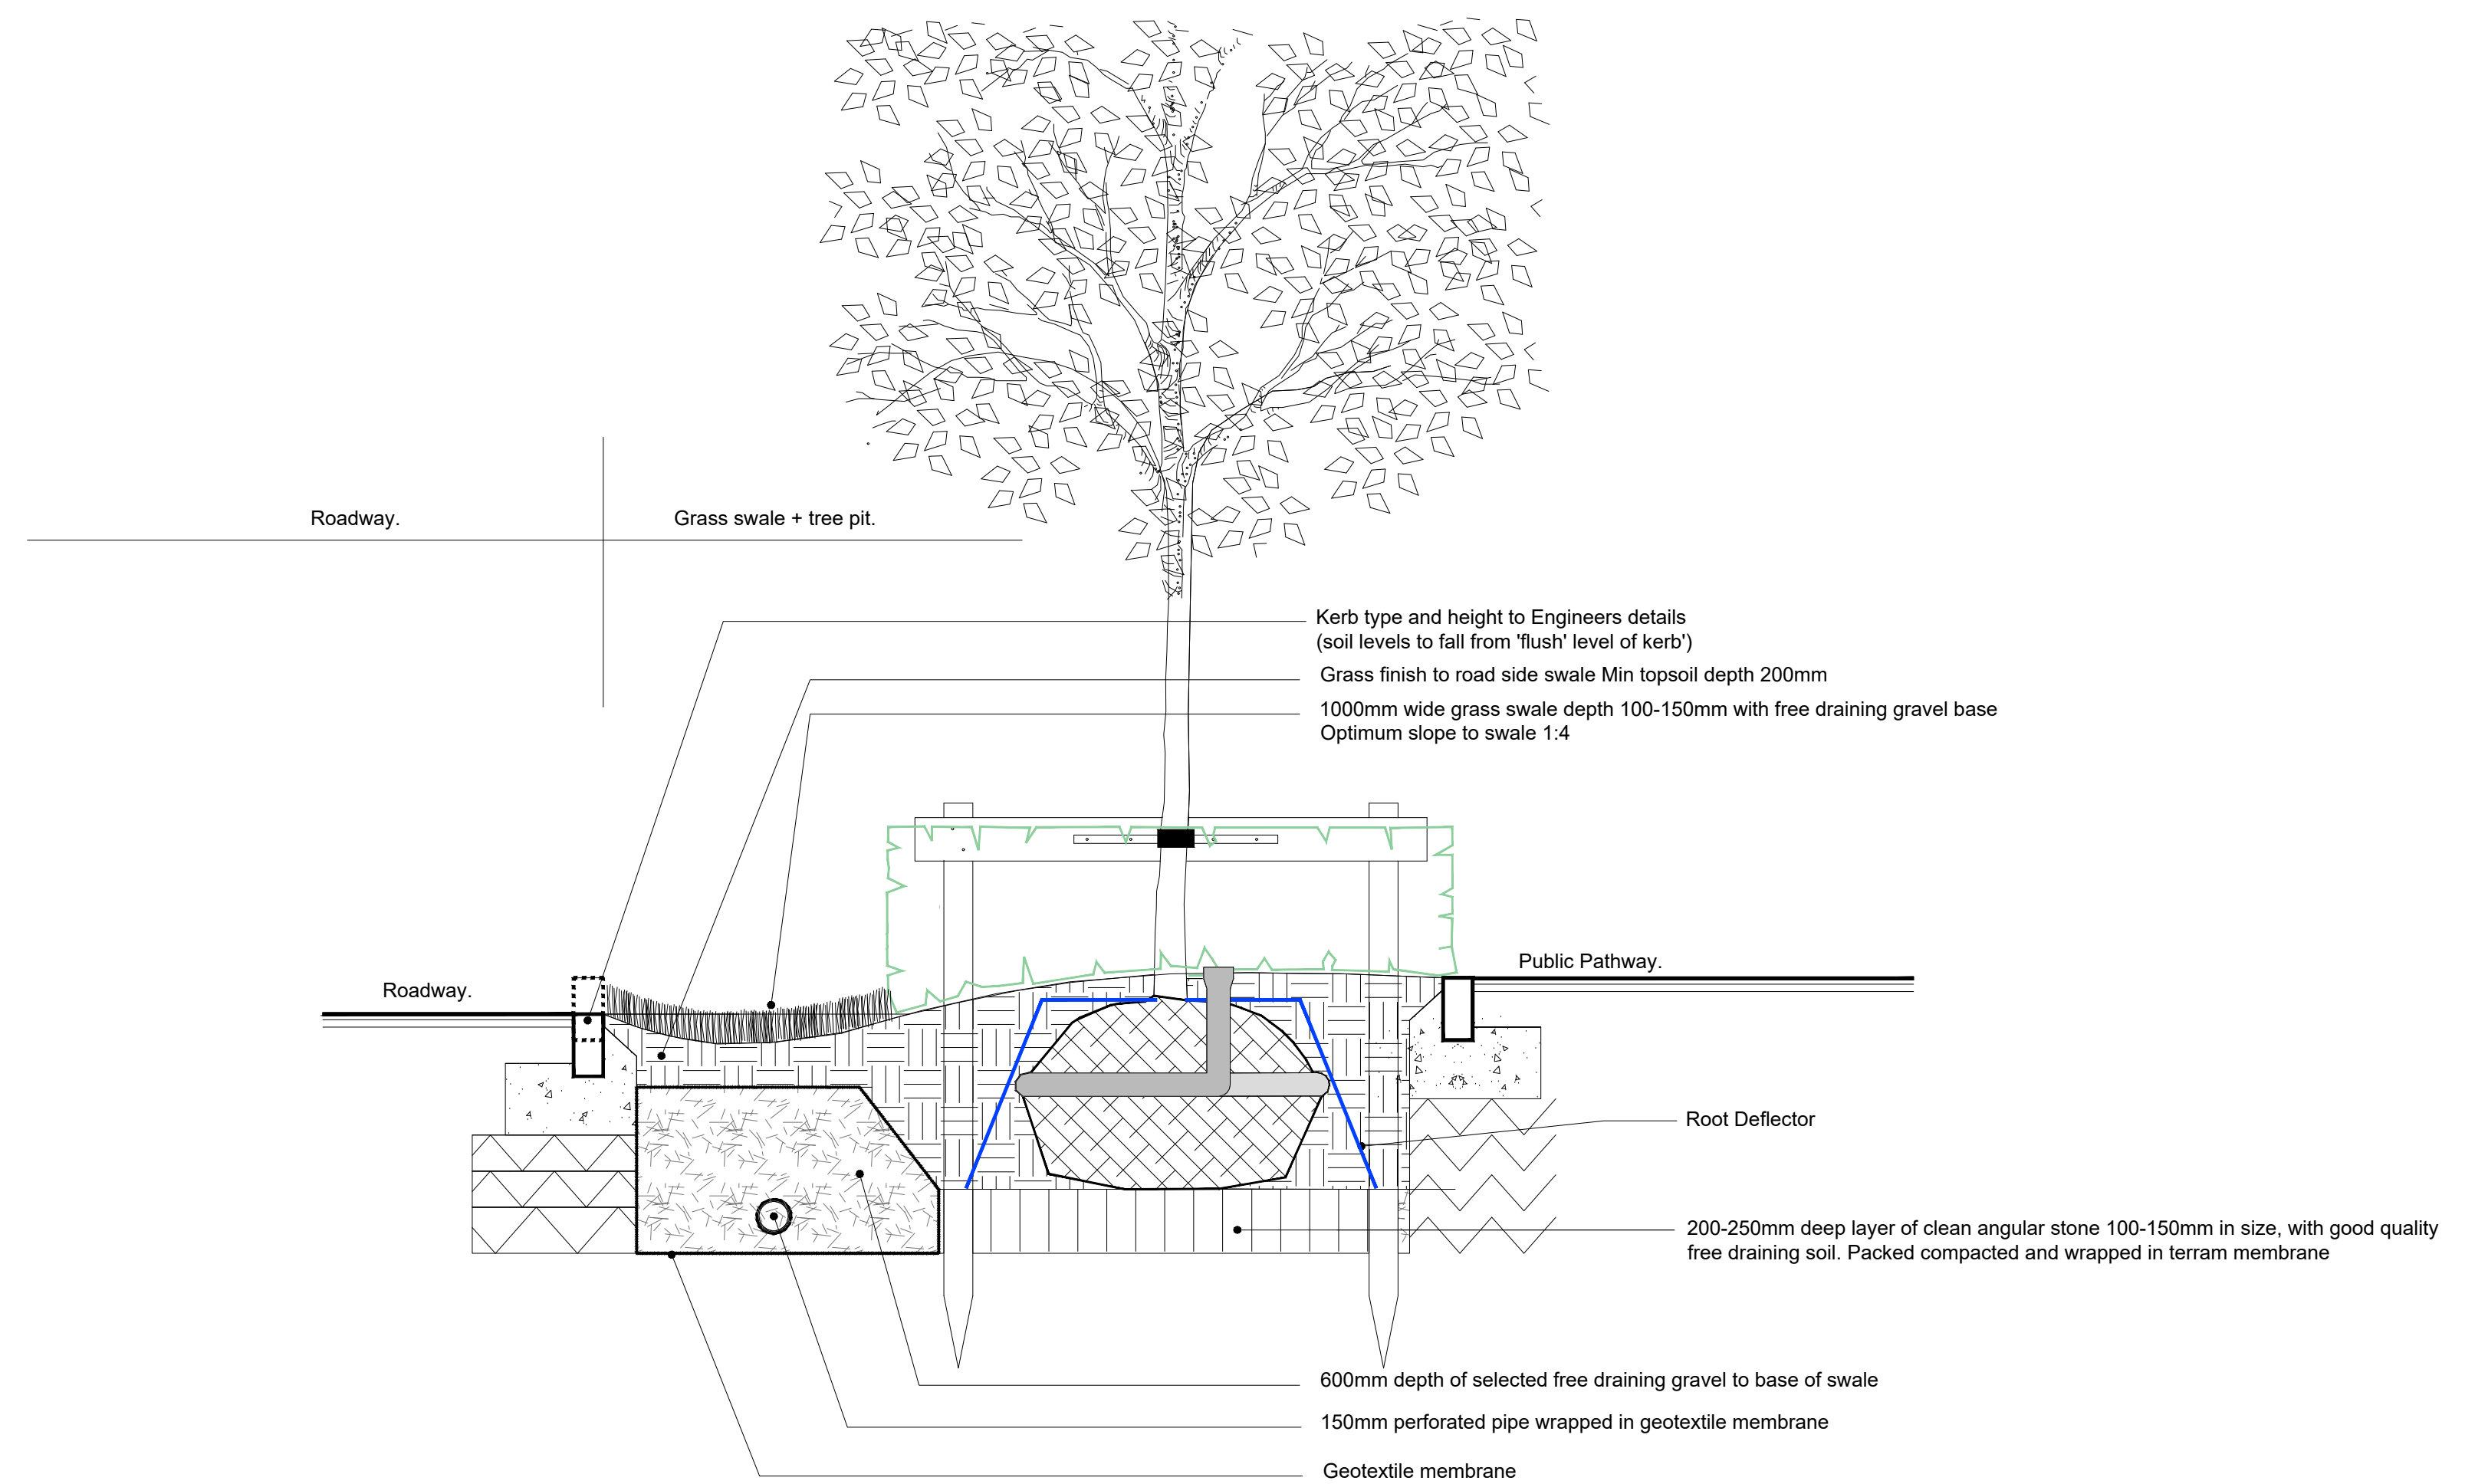

Pathway/Roadway edge to Bio retention tree pit .
Scale @ 1:20

	Project Name	Mixed Use Development - Arklow	Drawing Name	Landscape Details 02
	Status	Planning	Drawing No	LD-02-PP
	Project No	26-008	Revision No	00
	Scale	1:20	Drawn By	AD
	Date	02/10/2026	Checked By	AD DOT
Linda Doyle Director +353 (0)87 287 4196 linda@doyle-otroithh.com		Darrin O'Troithh Director +353 (0)87 320 3489 darrin@doyle-otroithh.com		Office Address 12 Adelaide Street, Dublin 2 Contact mail@doyle-otroithh.com +353 (0)1 531 539 2737