

Product technical sheet

ROBINIA RB0951

Product data

Length	150 cm
Width	Ø – 12-22 cm
Availability of spare parts	YES
Data is subject to change without prior notice.	

Material specification

- Elements made of Robinia - a very durable acacia wood with a varied diameter of – 12 - 22 cm, resistant to weather conditions,

Additional information

- elements are not sanded, may have gaps, sharp edges, uneven color, and other minor imperfections requiring their technical processing;
- small architecture;
- render is for reference only, the actual appearance of the equipment and its color may vary;

Guarantee

- 30

30 year guarantee - Durability of steel and stainless steel structural elements
- 15

15 year guarantee - Durability of steel and stainless steel structures of mobile devices; durability of Robinia wood structural elements
- 10

10 year guarantee - Structural strength of HDPE, 100% recycled HDPE and HPL elements; structural elements made of 100% recycled material (composite)
- 5

5 year guarantee - Corrosion resistance of stainless steel and hot-dip galvanized and powder-coated steel elements; resistance to bark beetles and rotting of wooden structural elements

Detailed information in the guarantee card

Vinci Sp. z o.o.
Seminaryjna 9 Street
99-400 Łowicz

VAT: 534-265-18-84
PHONE: +48 42 203 24 99 ext. 26
M: +48 793 404 991



biuro@vinci-play.com
info@vinci-play.com
www.vinci-play.com

26/03/2025

1 / 1


D20 Goal Markers Detail

Scale: 1:10

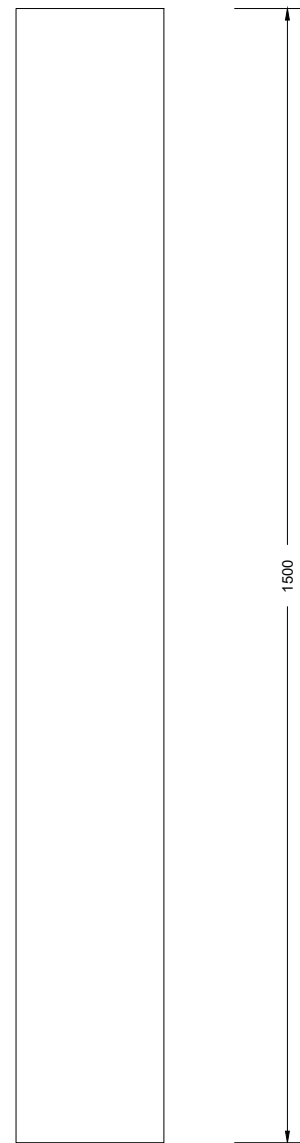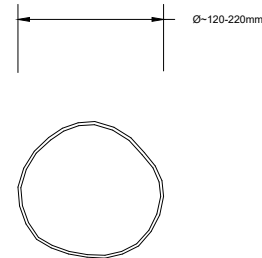

Site Context Plan (Goal Markers)

Scale: 1:50

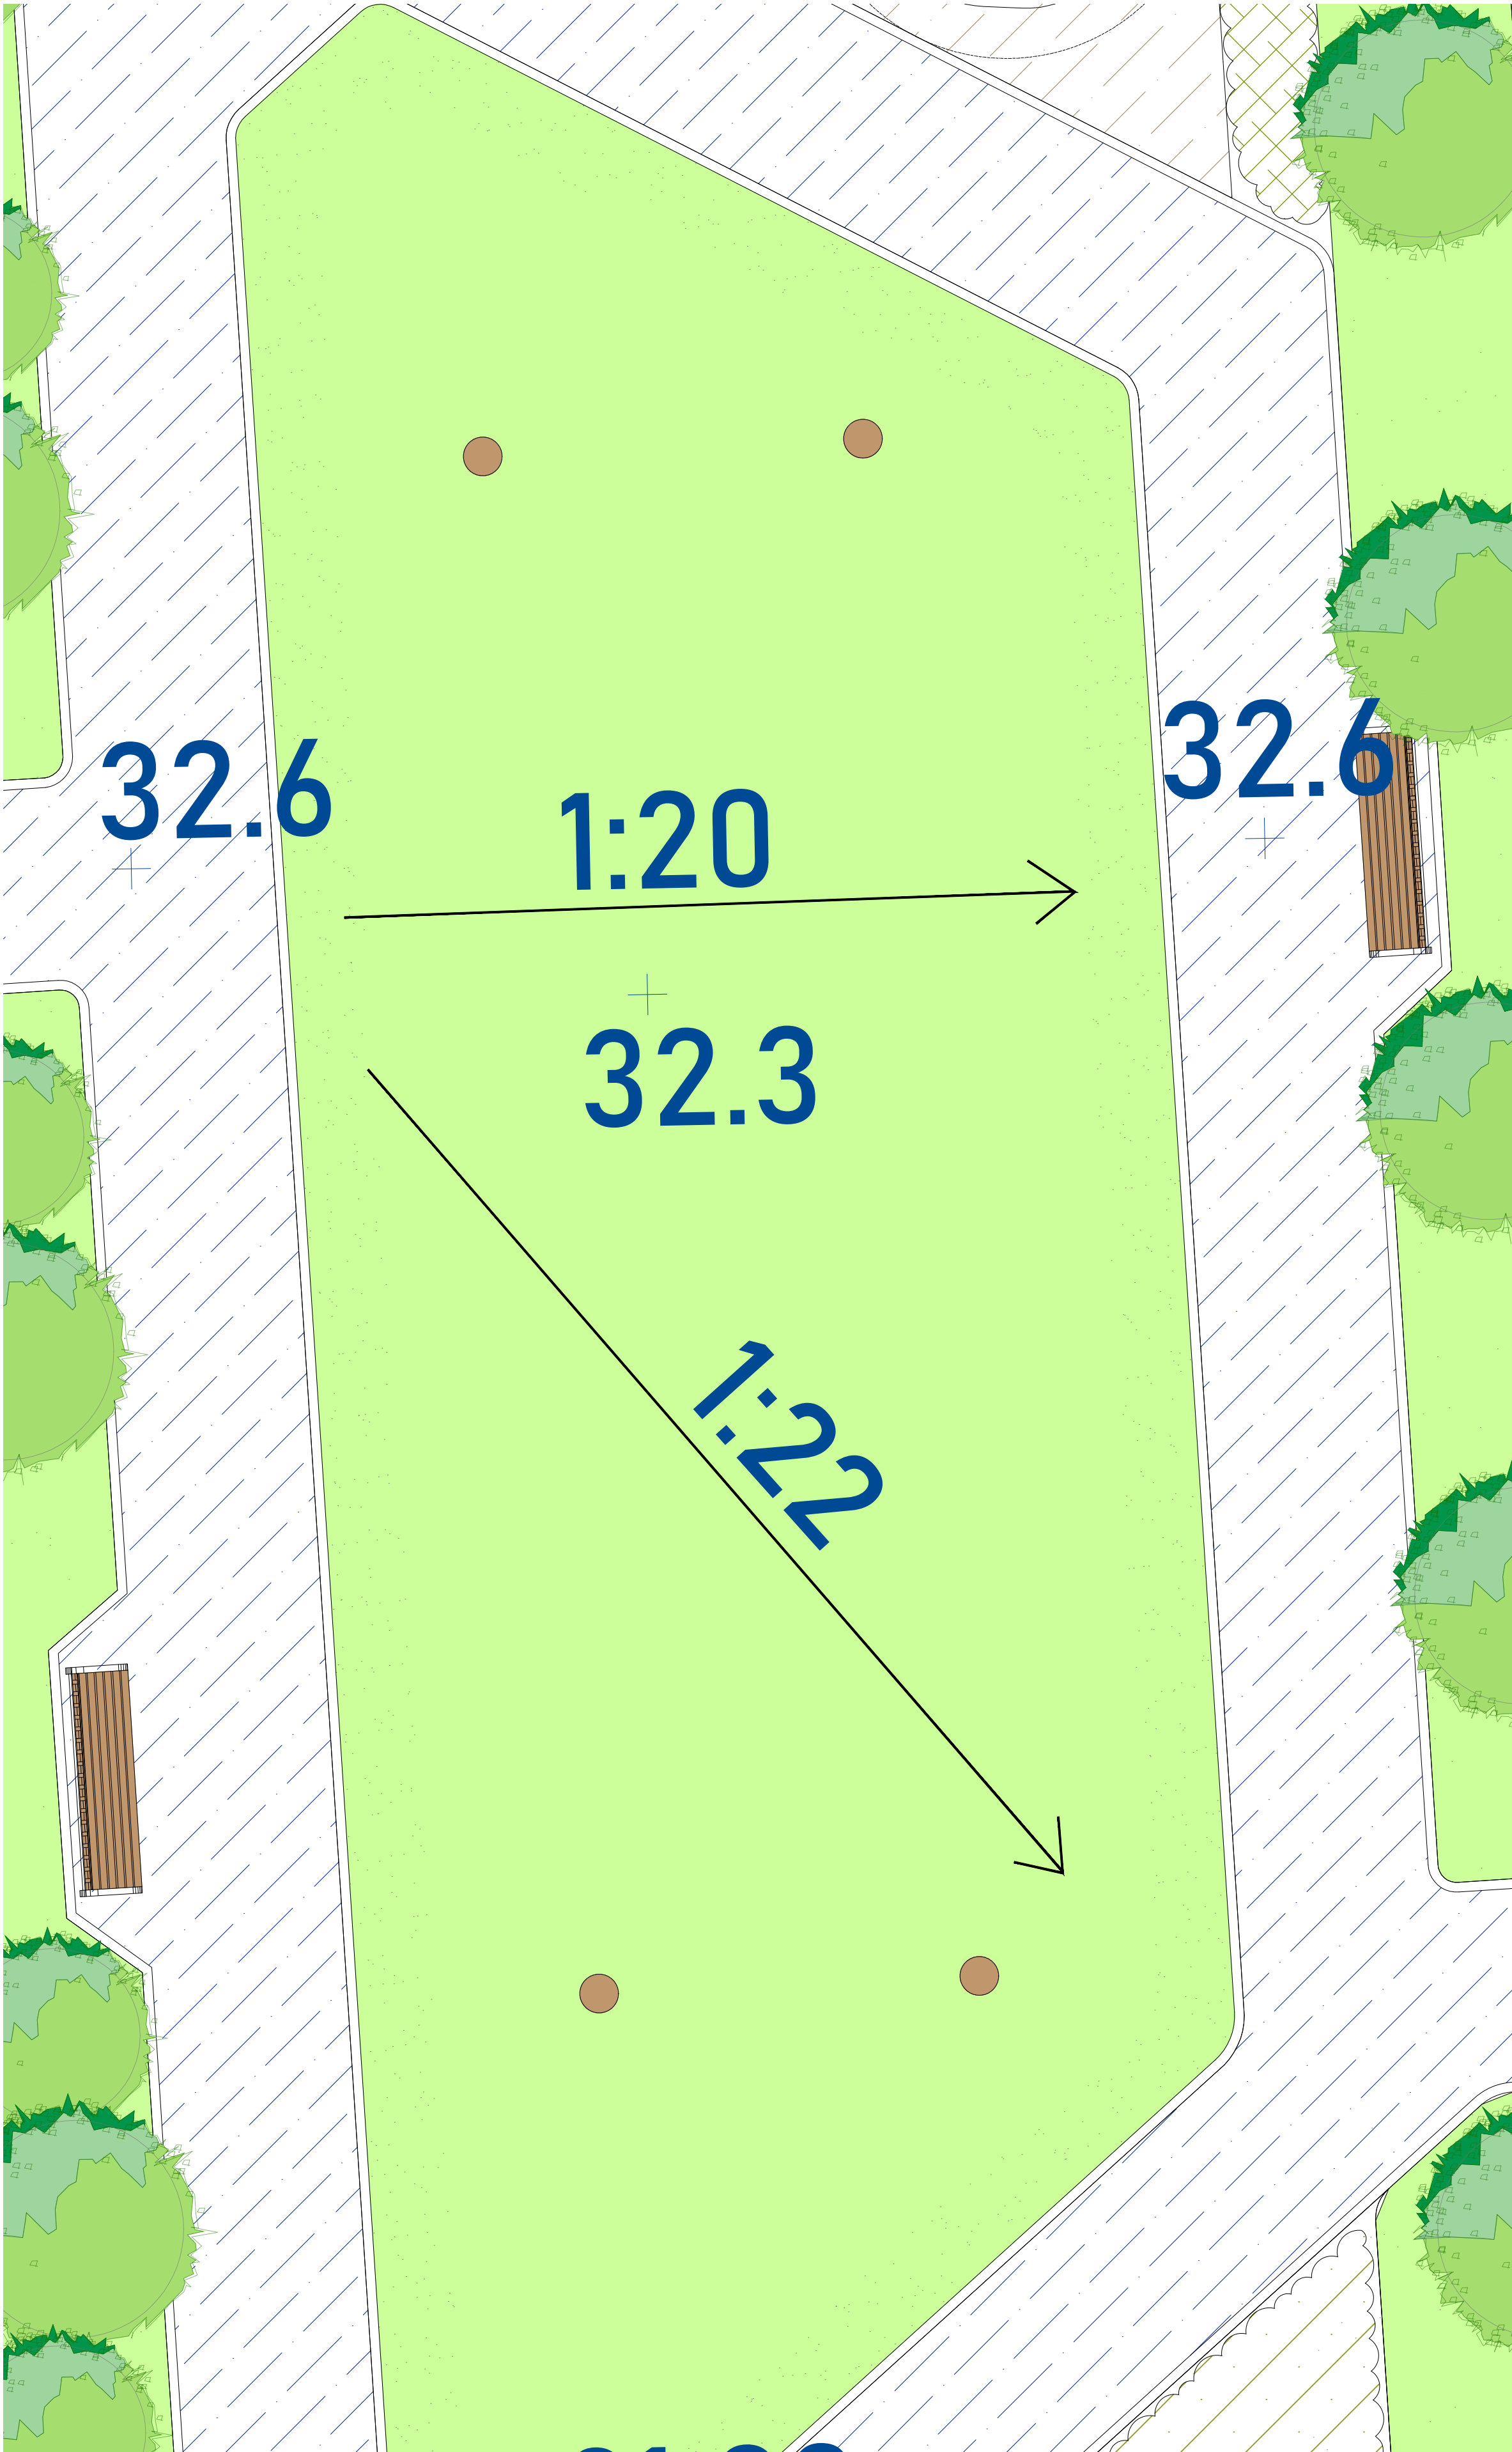

Rev.	Date	Note
00	0000-00-00	00



Registered
Landscape
Architect

General Notes

Doyle &
O'Troithigh
Landscape
Architecture

Project Name Mixed Use Development - Arklow		Drawing Name Landscape Details 10	
Status	Planning	Drawing No	LD-10-PP
Project No	26-008	Revision No	00
Scale	Scale 1:50 + 1:10	Drawn By	D.C.
Date	23/09/2026	Checked By	D&OT
Linda Doyle Director +353 (0)87 267 4196 linda@doyle-o'troithigh.com		Daireh O'Troithigh Director +353 (0)86 300 3469 daireh@doyle-o'troithigh.com	
Office Address 13 Adelaide Road, Dublin 2		Contact mail@doyle-o'troithigh.com +353 (0)1 539 2737	