


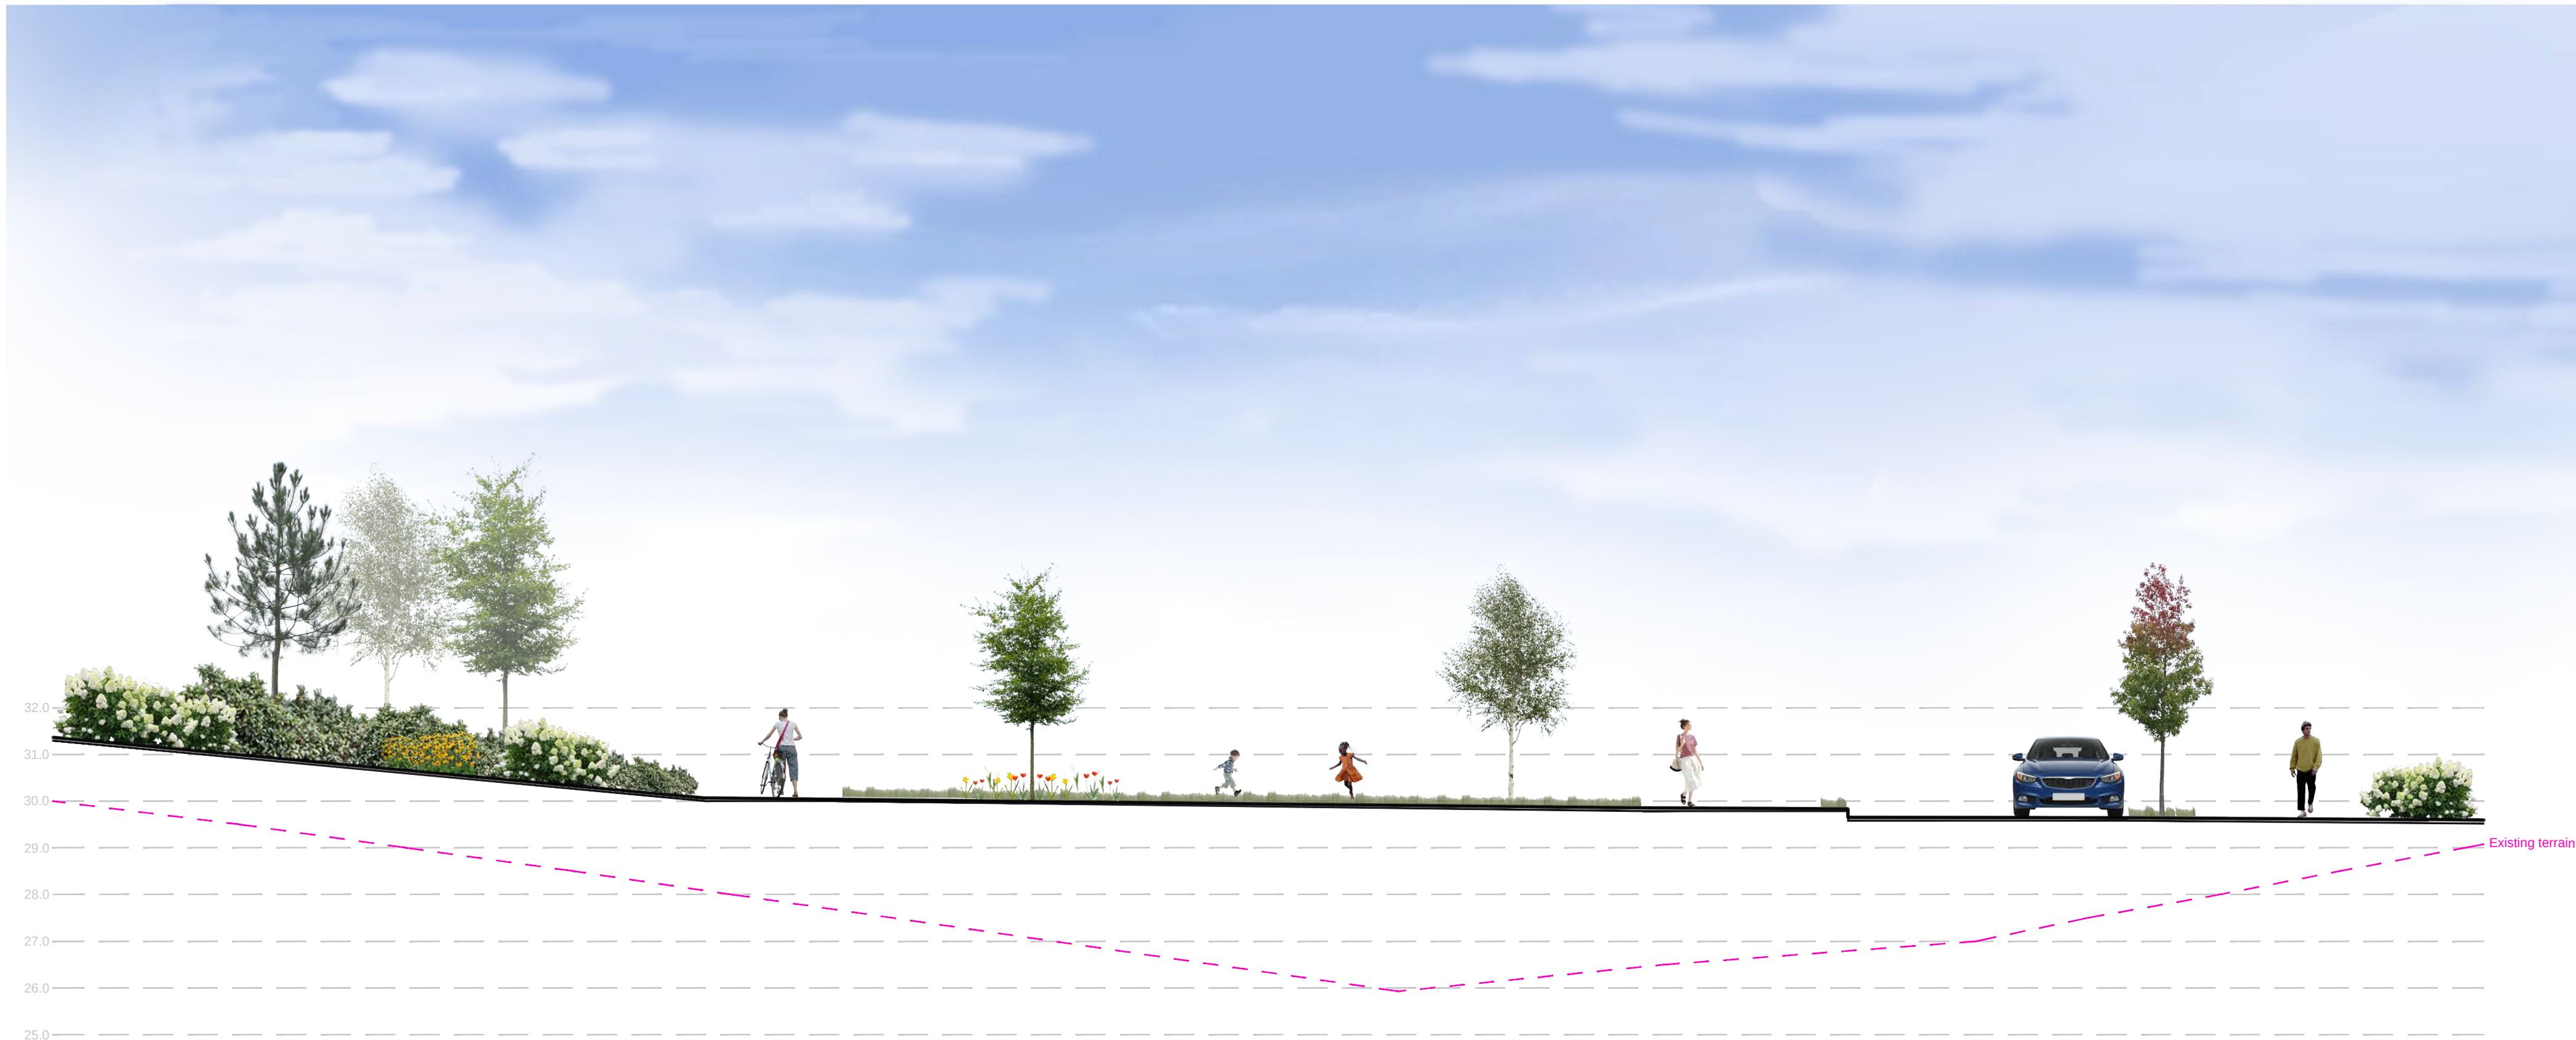


Section Q-Q'



Section R-R'

Rev.	Date	Note
00	0000-00-00	00

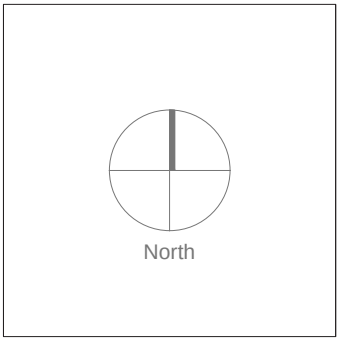

General Notes

Doyle & O'Troithigh

Landscape Architecture

Project Name

Mixed Use Development - Arklow

Drawing Name

Landscape Section Q-Q' & R-R'

Status

Planning

Drawing No

LS-09-PP

Project No

26-008

Revision No

00

Scale

1:100

Drawn By

D.C.

Date

21/10/2026

Checked By

D'OT

Linda Doyle

Director

+353 (0)67 267 4196

linda@doyle-otroithigh.com

Dalith O'Troithigh

Director

+353 (0)86 300 3499

dalith@doyle-otroithigh.com

Office Address

13 Adelaide Road,

Dublin 2

Contact

mail@doyle-otroithigh.com

+353 (0)1 529 2737